



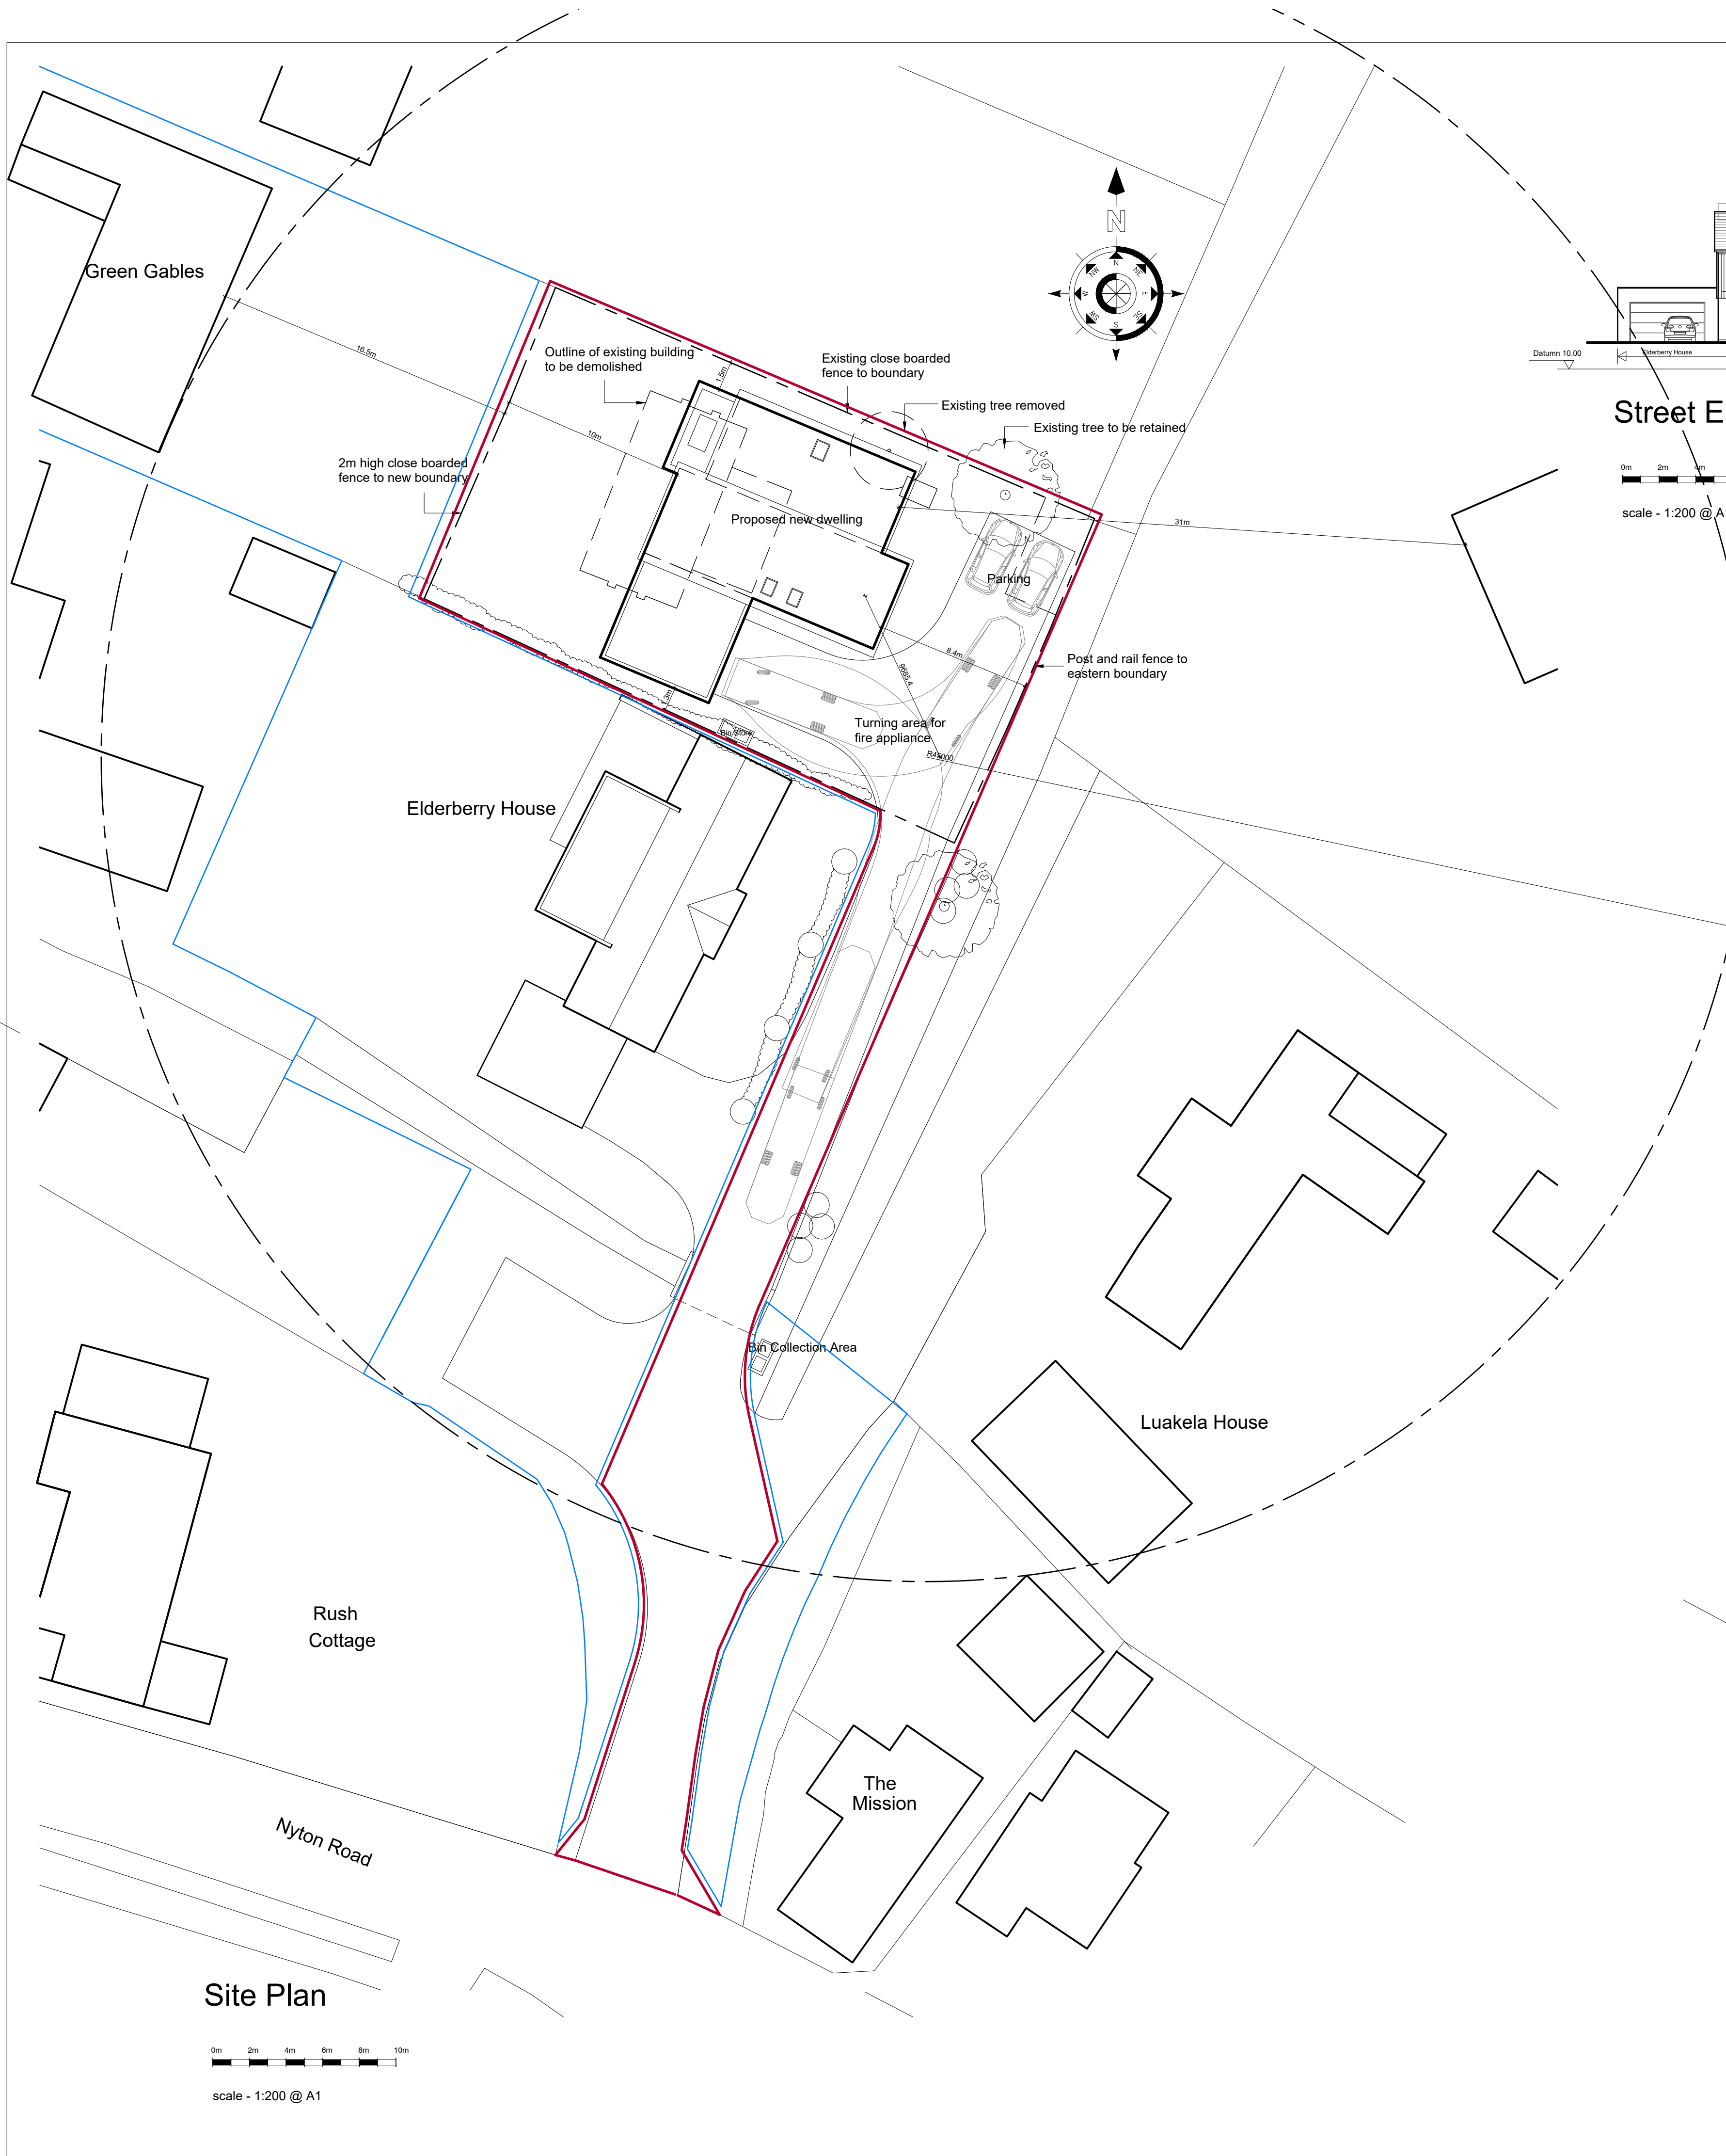

Site Plan

0m 2m 4m 6m 8m 10m
scale - 1:200 @ A1

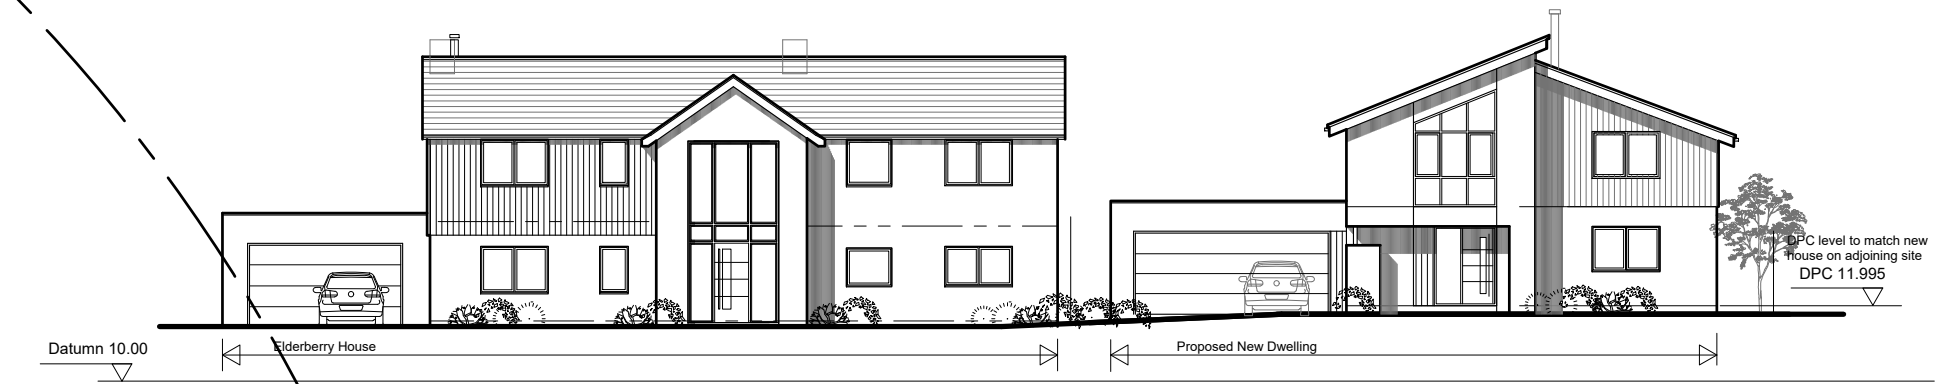

Street Elevation

0m 2m 4m 6m 8m 10m
scale - 1:200 @ A1



Location Plan

scale - 1:1250 @ A1



Block Plan
0m 2m 4m 6m 8m 10m
scale - 1:500 @ A1

NOTES
DO NOT SCALE OFF THIS DRAWING EXCEPT FOR PLANNING PURPOSES
ALL DIMENSIONS SHOULD CHECKED ON SITE PRIOR TO COMMENCEMENT OF WORK
ALL GOODS MATERIALS AND WORKMANSHIP MUST CONFORM WITH CURRENT BUILDING REGULATIONS, BRITISH STANDARDS AND CODES OF PRACTICE
COPYRIGHT OF THIS DRAWING IS RETAINED BY GARRY MOUNT CHARTERED ARCHITECTURAL TECHNOLOGIST AND IT MUST NOT BE REPRODUCED WITHOUT WRITTEN CONSENT

D	Nov 2021	GM	45m Radius from fire appliance shown
C	Oct 2021	GM	Red and blue amended around access
B	Oct 2021	GM	Red and blue edge added to site plan
A	Sept 2021	GM	Garage width amended

REV	DATE	BY	AMENDMENT
-----	------	----	-----------

CLIENT
Mr & Mrs Tobin

JOB TITLE
**New dwelling on site to rear of
Green Gables, Northfields Lane, Westergate**

DRAWING TITLE
Site Plan and Location Plan

DATE	SCALE	DRAWN BY	GM
Aug 21	As shown	CHECKED BY	

JOB NO.	DRAWING NO.	REVISION
21-09	2.02	D

Garry Mount MCIAT
Chartered Architectural Technologist
57 Highfield Crescent
Brighton
East Sussex
BN1 8JD
Tel : 07951 332812 email : garrymount@gmail.com