

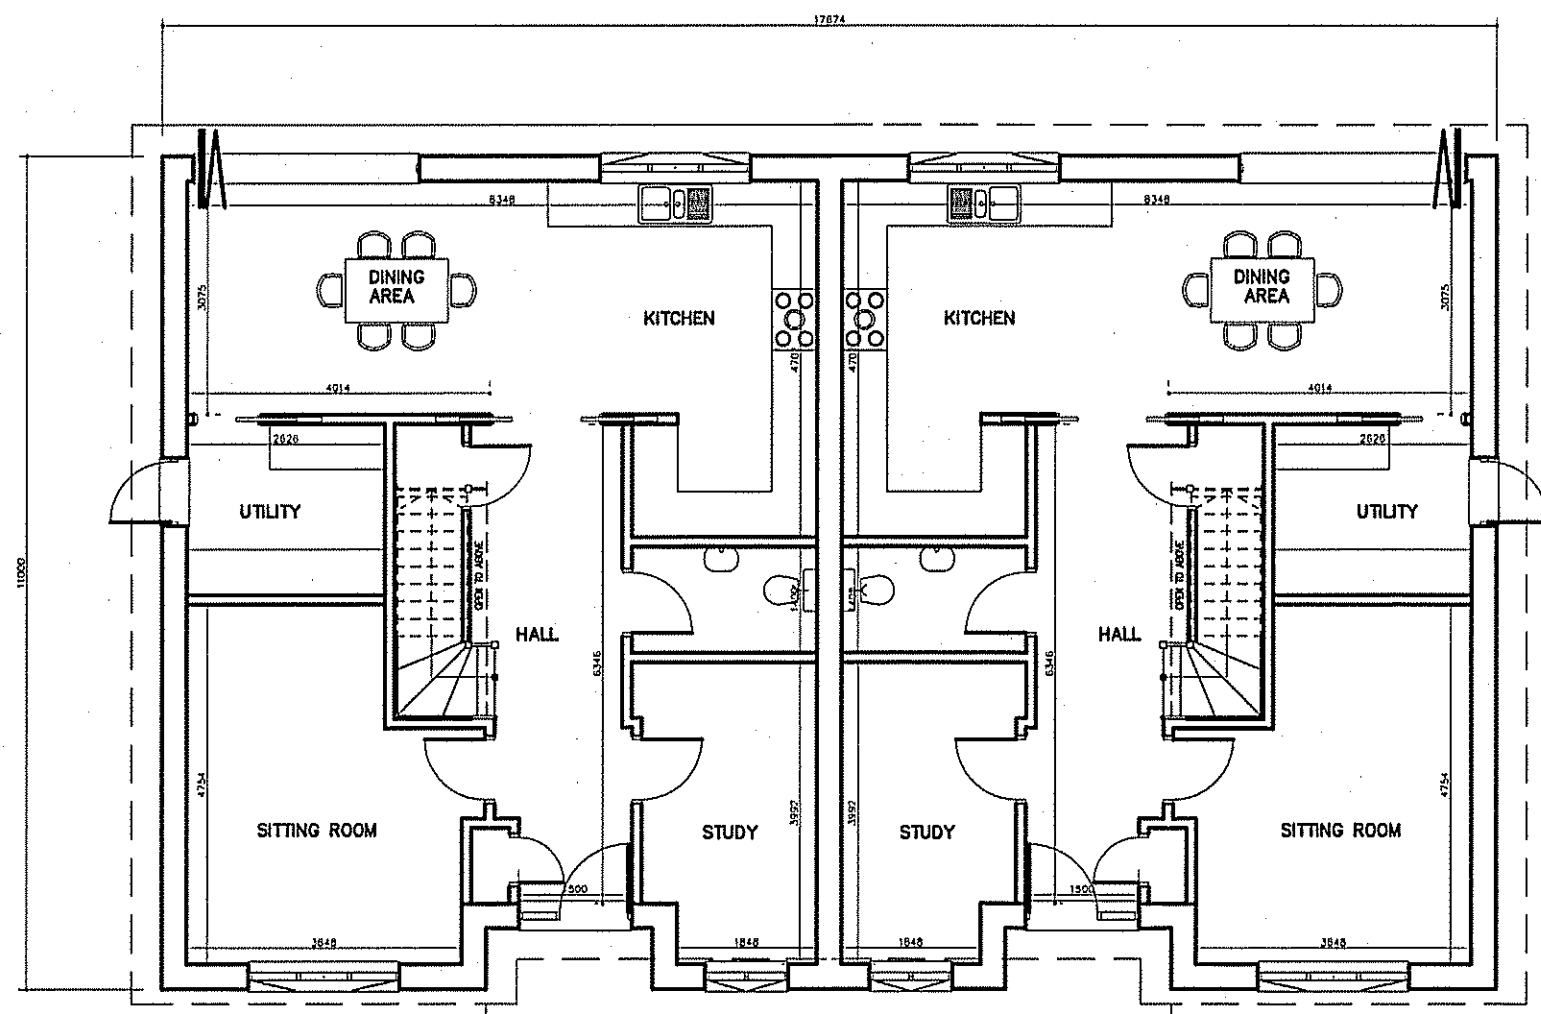


[illegible]


GROUND FLOOR PLAN

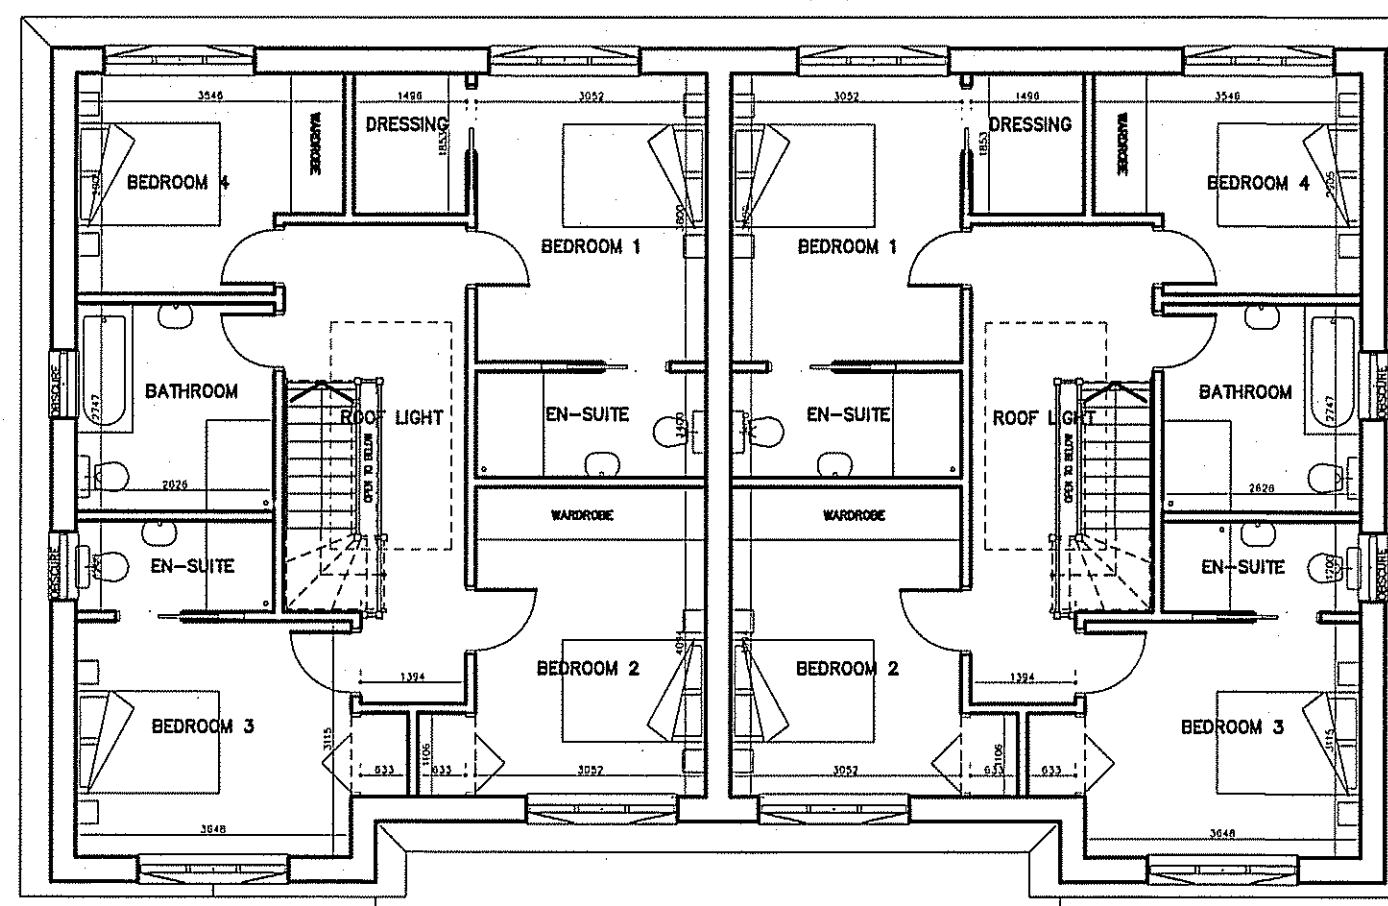

FIRST FLOOR PLAN

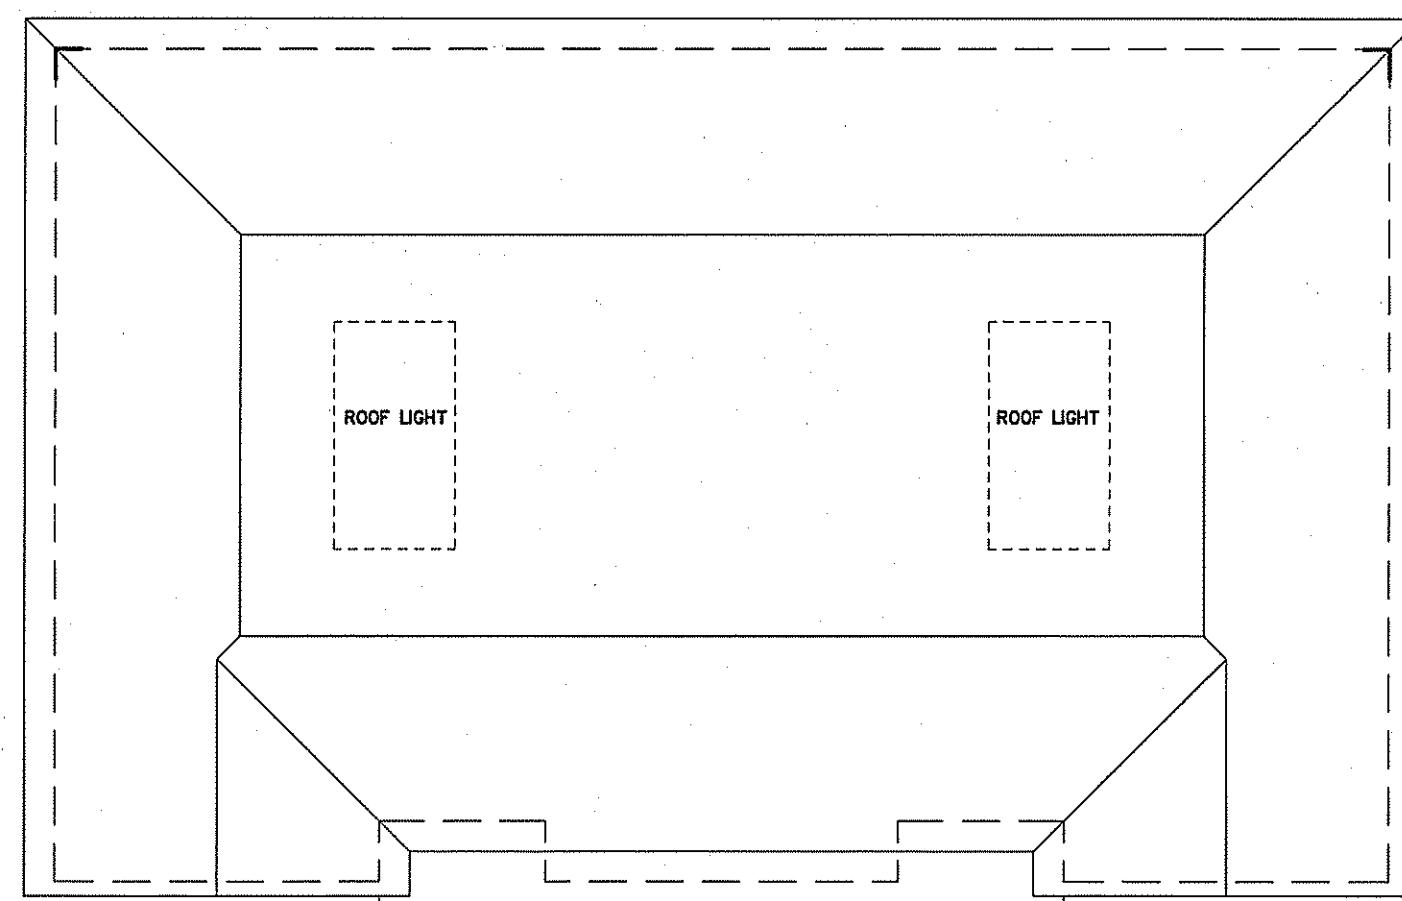

ROOF PLAN

 

		
SCANDIA-HUS BUSINESS PARK, FELCOURT ROAD, FELCOURT, EAST GRINSTEAD, WEST SUSSEX, RH19 2LP : TEL 01342 838060		
FOR	MR & MRS. NORGATE	
SITE	LAND WEST OF FONTWELL AVENUE, CHICHESTER	
TITLE	PROPOSED DWELLING LAYOUTS	
C/No.	O/No.	SCALE
218014		1/100 @A2
DRAWN EW		DRAWING NUMBER
DATE 09/17		X01A
		REV A