


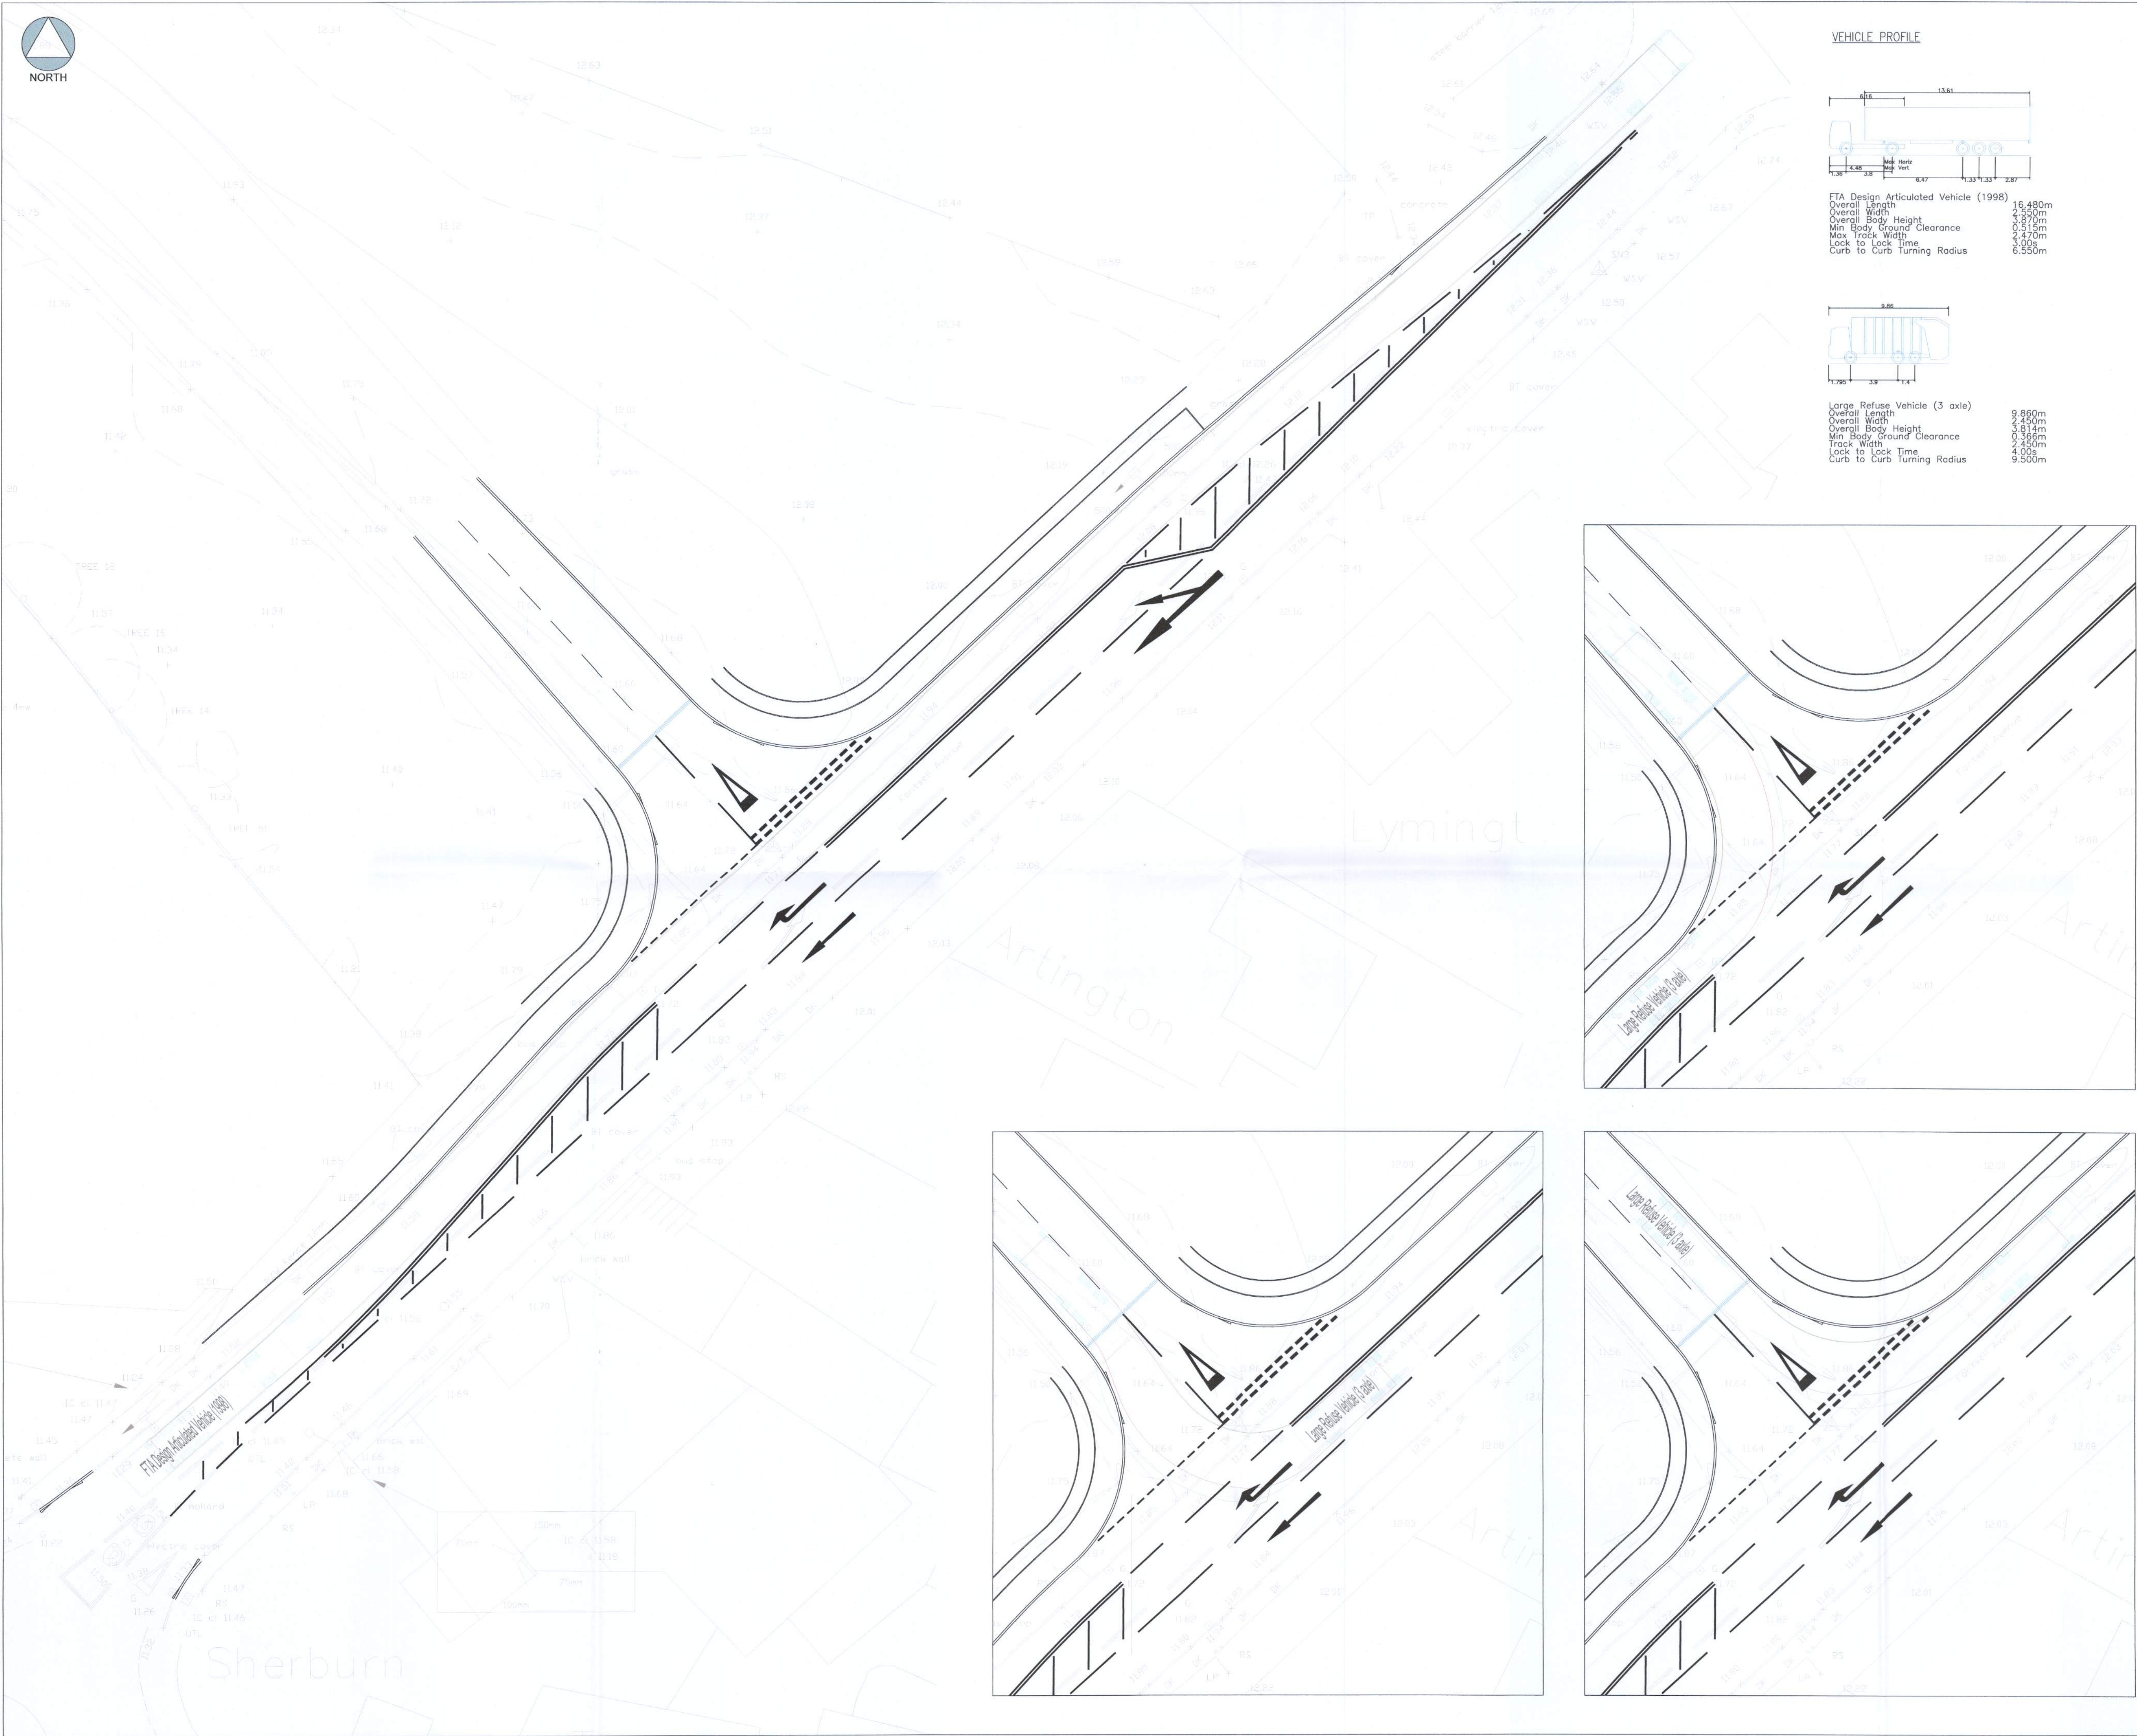

Technical drawing of a mechanical part with dimensions and labels. The drawing shows a side view of a component with a horizontal base and a vertical section. Dimensions are provided in millimeters (mm). The overall width is 13.61 mm. The distance from the left edge to the center of the first hole is 6.16 mm. The distance from the left edge to the center of the second hole is 4.48 mm. The distance between the centers of the two holes is 3.8 mm. The distance from the center of the second hole to the right edge is 6.47 mm. The distance from the center of the second hole to the center of the third hole is 1.33 mm. The distance from the center of the third hole to the center of the fourth hole is 1.33 mm. The distance from the center of the fourth hole to the right edge is 2.87 mm. The labels 'Horiz' and 'Vert' are placed near the center of the second hole, indicating the horizontal and vertical axes.

The drawings, information and data recorded in this document ("the information") is the property of Paul Basham Associates. This document and the information are solely for the use of the authorized recipient and this document may not be used, copied or reproduced in whole or for any purposes other than which it was supplied by Paul Basham Associates. Paul Basham Associates makes no representation, undertakes no duty and accepts no responsibilities to any third party who may use or rely upon this document or the information.

1. THIS DRAWING IS INTENDED TO BE VIEWED IN COMBINATION WITH ALL RELEVANT ARCHITECTS, ENGINEERS, SERVICES AND SPECIALIST DRAWINGS AND SPECIFICATION.
2. ANY VARIATIONS OR DISCREPANCIES BETWEEN THESE DRAWINGS IN TERMS OF DIMENSIONS OR DETAILS SHOULD BE DRAWN TO THE ATTENTION OF THE ARCHITECT AND/OR THE ENGINEER FOR CLARIFICATION.
3. PAUL BASHAM ASSOCIATES ACCEPTS NO RESPONSIBILITY FOR THE ACCURACY OF BACKGROUND INFORMATION PRODUCED BY THIRD PARTIES - THIS MUST BE TREATED AS INDICATIVE ONLY.
4. ALL DIMENSIONS AND LEVELS ARE IN METRES. DO NOT SCALE THIS DRAWING, PRINT, PLOT OR DISK.
5. THIS DRAWING SHOULD ONLY BE USED FOR CONSTRUCTION IF THE PROJECT PHASE IN THE TITLE FRAME BELOW IS SHOWN AS "CONSTRUCTION". PAUL BASHAM ASSOCIATES TAKE NO RESPONSIBILITY FOR CONSTRUCTION WORKS UNDERTAKEN TO DRAWINGS WHICH ARE NOT MARKED UNDER THIS PHASE.

1. WORKS TO BE CARRIED OUT IN ACCORDANCE WITH THE MANUAL OF CONTRACT FOR HIGHWAY WORKS (MCHW). IF THERE IS ANY AMBIGUITY BETWEEN THE SPECIFICATION AND THE DRAWINGS, THE CONTRACTOR SHALL IMMEDIATELY INFORM THE ENGINEER.
2. EQUILIBRIUM CBR VALUE FOR CARRIAGEWAY CONSTRUCTION TO BE AGREED ON-SITE FOLLOWING IN-SITU CBR TESTS. ALL EXCAVATIONS ARE SUBJECT TO THE CBR RESULTS.
3. TRAFFIC MANAGEMENT TO BE IN ACCORDANCE WITH CHAPTER 8 OF THE TRAFFIC SIGNS MANUAL AND RELEVANT CODES OF PRACTICE.
4. ALL LIVING AND SIGNING DANGER NUMBERS REFER TO THE TRAFFIC SIGNS REGULATIONS & GENERAL DIRECTIONS 2016 (TSRGD2016).

1. IT IS THE RESPONSIBILITY OF ANY ON SITE CONTRACTOR TO IDENTIFY AND LOCATE ANY UTILITY PLANT PRIOR TO CONSTRUCTION WORK BEING UNDERTAKEN.
2. THE INFORMATION PROVIDED ON THIS DRAWING ABOUT THE EXISTING UTILITY SERVICES IS BASED ON HISTORICAL RECORDS PROVIDED BY THE STATUTORY UTILITIES. THE ACTUAL POSITION AND STATUS OF ANY MAINS AND SERVICES MUST BE VERIFIED AND ESTABLISHED ON SITE. THIS DRAWING IS PROVIDED FOR INFORMATION ONLY.
3. CABLES TO STREET LIGHTING, ROAD SIGNS AND ILLUMINATED BOLLARDS ARE NOT SHOWN BUT MUST BE ASSUMED TO EXIST.

UNLESS STATED OR SHOWN OTHERWISE, ALL HIGHWAY WORKS
ARE TO BE CONSTRUCTED IN ACCORDANCE WITH THE RELEVANT
WSCC DETAILS AS SHOWN BELOW:

NOT APPROVED
S278 DRAWING/DESIGN IS STILL 'SUBJECT TO LHA APPROVAL'
YOU ARE ADVISED TO MAKE DUE ALLOWANCE

Paul Basham Associates Ltd Lancaster Court, 8 Barnes Walls Road, Fareham, PO15 5TU 01429 680134 info@paulbashamassociates.com www.paulbashamassociates.com			
Client			
Project Name NYTON ROAD, WESTGATE			
Title SWEPT PATH PLOTS - A29 FONTWELL AVENUE			
Project Phase			
DETAILED DESIGN			
Checked By	Checked Date	Drawn By	Drawn Date
CL	11.10.17	BH	26.09.17
Client Drawing No.		Scale	
-		1:200	(AT A1 SIZE)
PIBA Drawing No.		Revision	
064.5005.105			-