
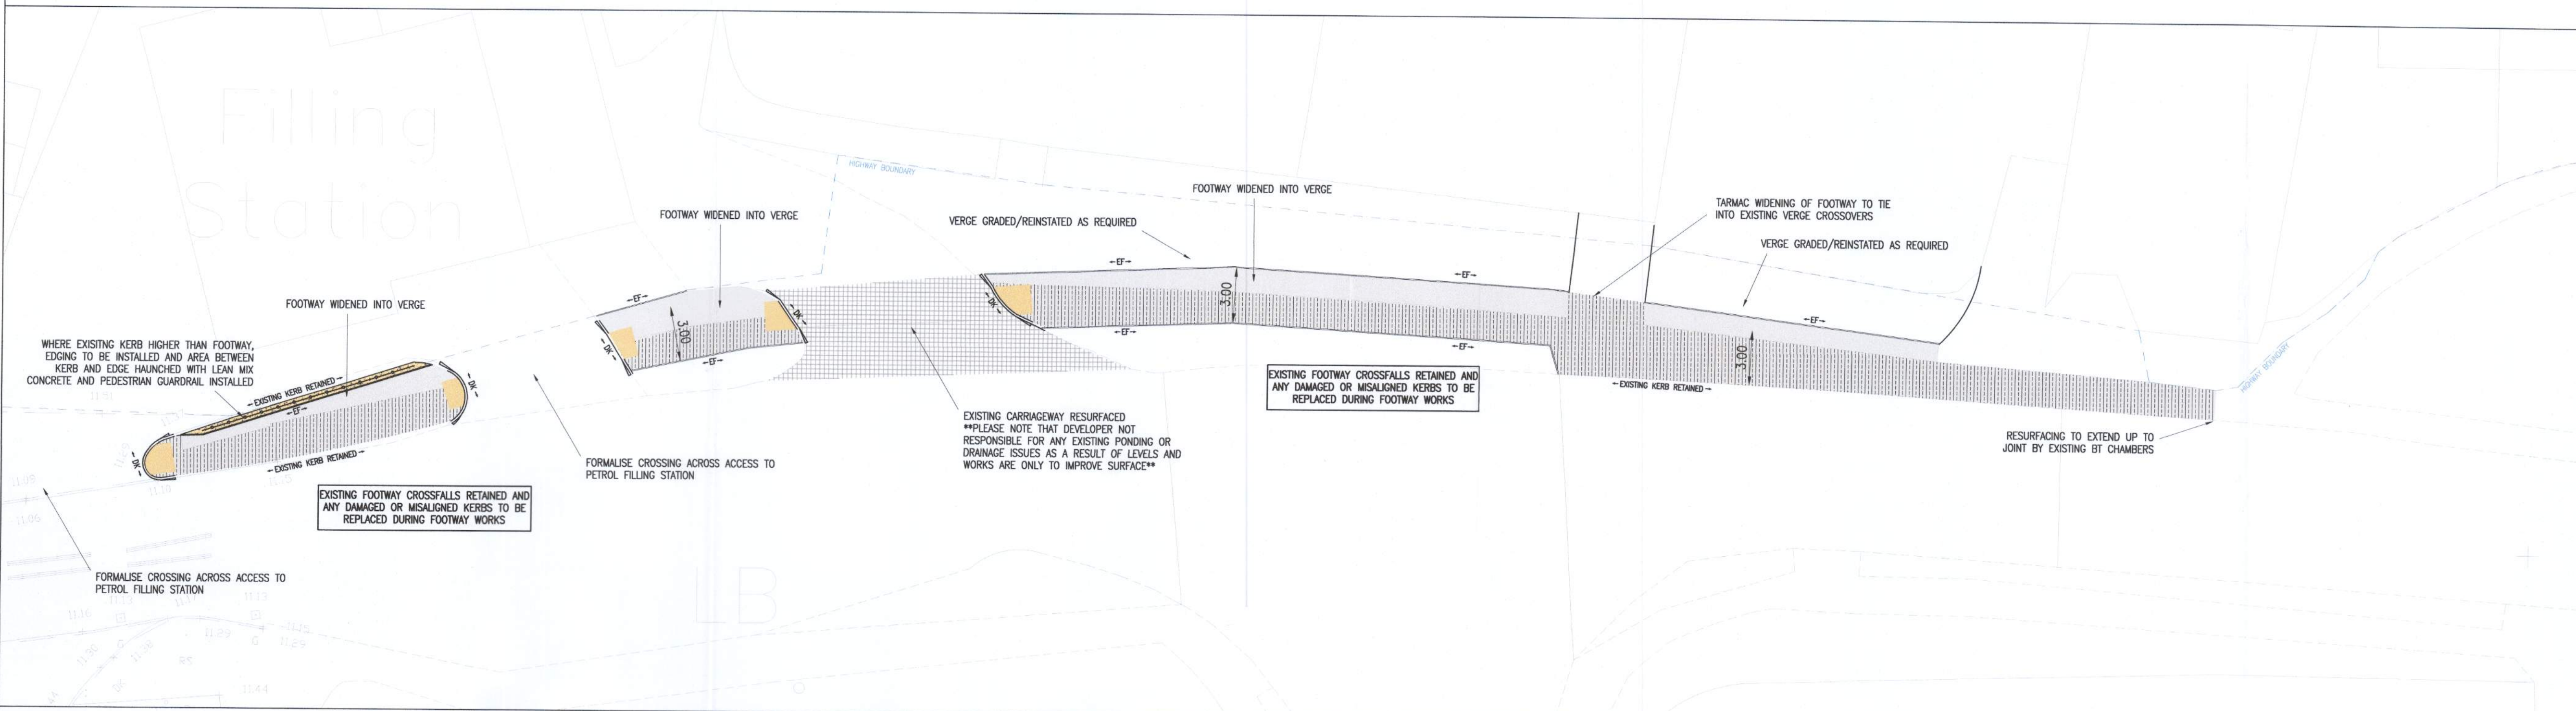
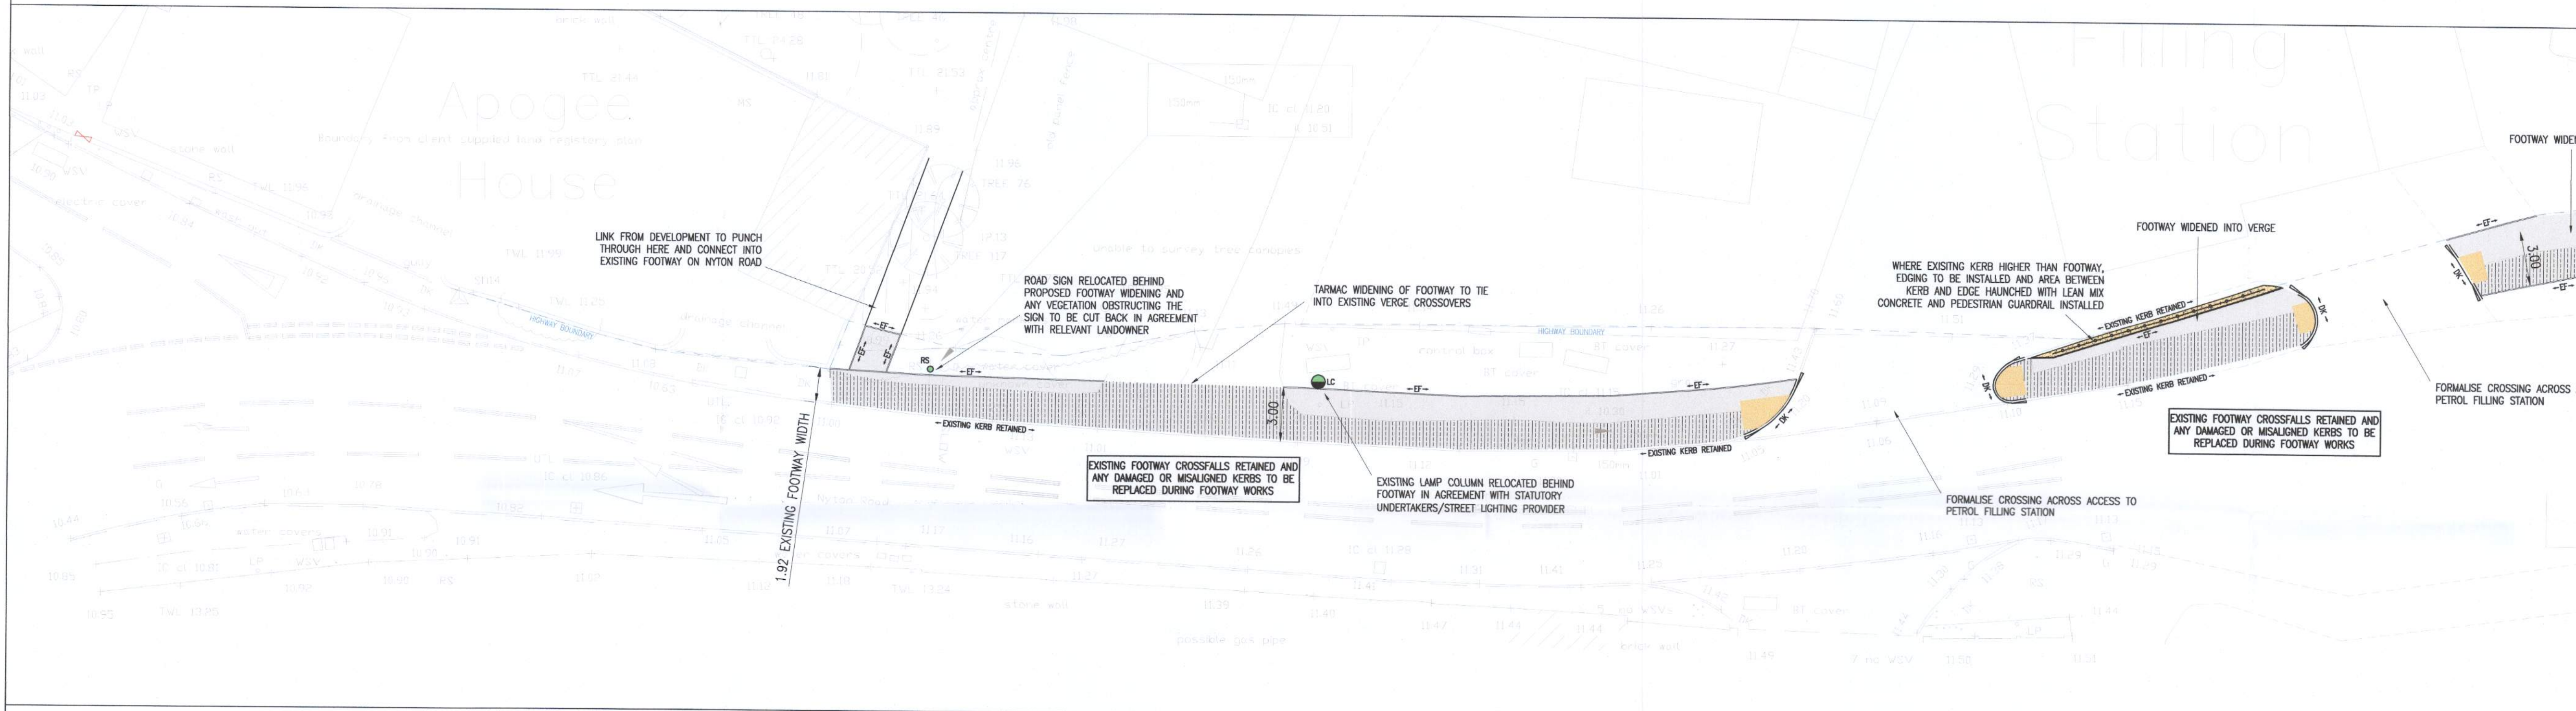


LEGEND

- 100mm THK. TYPE 1/TYPE 2 SUB-BASE MATERIAL
- FLEXIBLE FOOTWAY CROSSOVER CONSTRUCTION - (TYPE 1) IN ACCORDANCE WITH WSCC DETAIL S278/38/04 B AND S278/38/07 C
- 20mm THK. AC6 DENSE SURF 100/150 SURFACE COURSE ON, 50mm THK. AC20 DENSE BIN 40/60 BINDER COURSE ON, 200mm THK. TYPE 1/TYPE 2 SUB-BASE MATERIAL
- FLEXIBLE FOOTWAY RESURFACING
- 20mm THK. AC6 DENSE SURF 100/150 SURFACE COURSE ON, 50mm THK. AC20 DENSE BIN 40/60 BINDER COURSE
- DK 125 x 150 BN PRECAST CONCRETE KERB (FLUSH)
- EF 150 x 50 PRECAST CONCRETE EDGING EF
- 125 x 150 BN PRECAST CONCRETE TRANSITION KERB
- RS PROPOSED/EXISTING ROAD SIGN AND/OR POST (DETAILS AS SHOWN) REMOVED FROM STORE AND INSTALLED/RELOCATED
- LC PROPOSED/RELOCATED LIGHTING COLUMN OR LANTERN CHANGE TO EXISTING COLUMN (DETAILS AS SHOWN), AS AGREED WITH LOCAL AUTHORITY/SERVICE PROVIDER - SEE STREET LIGHTING NOTES
- EXISTING LEVELS
- PROPOSED LEVELS
- 1:40 CAMBER / CROSS FALL DIRECTION
- INDICATIVE HIGHWAY BOUNDARY - BASED ON WSCC MAPPING RECORDS DATED 16.08.17 (LICENSE NO. 100023447)

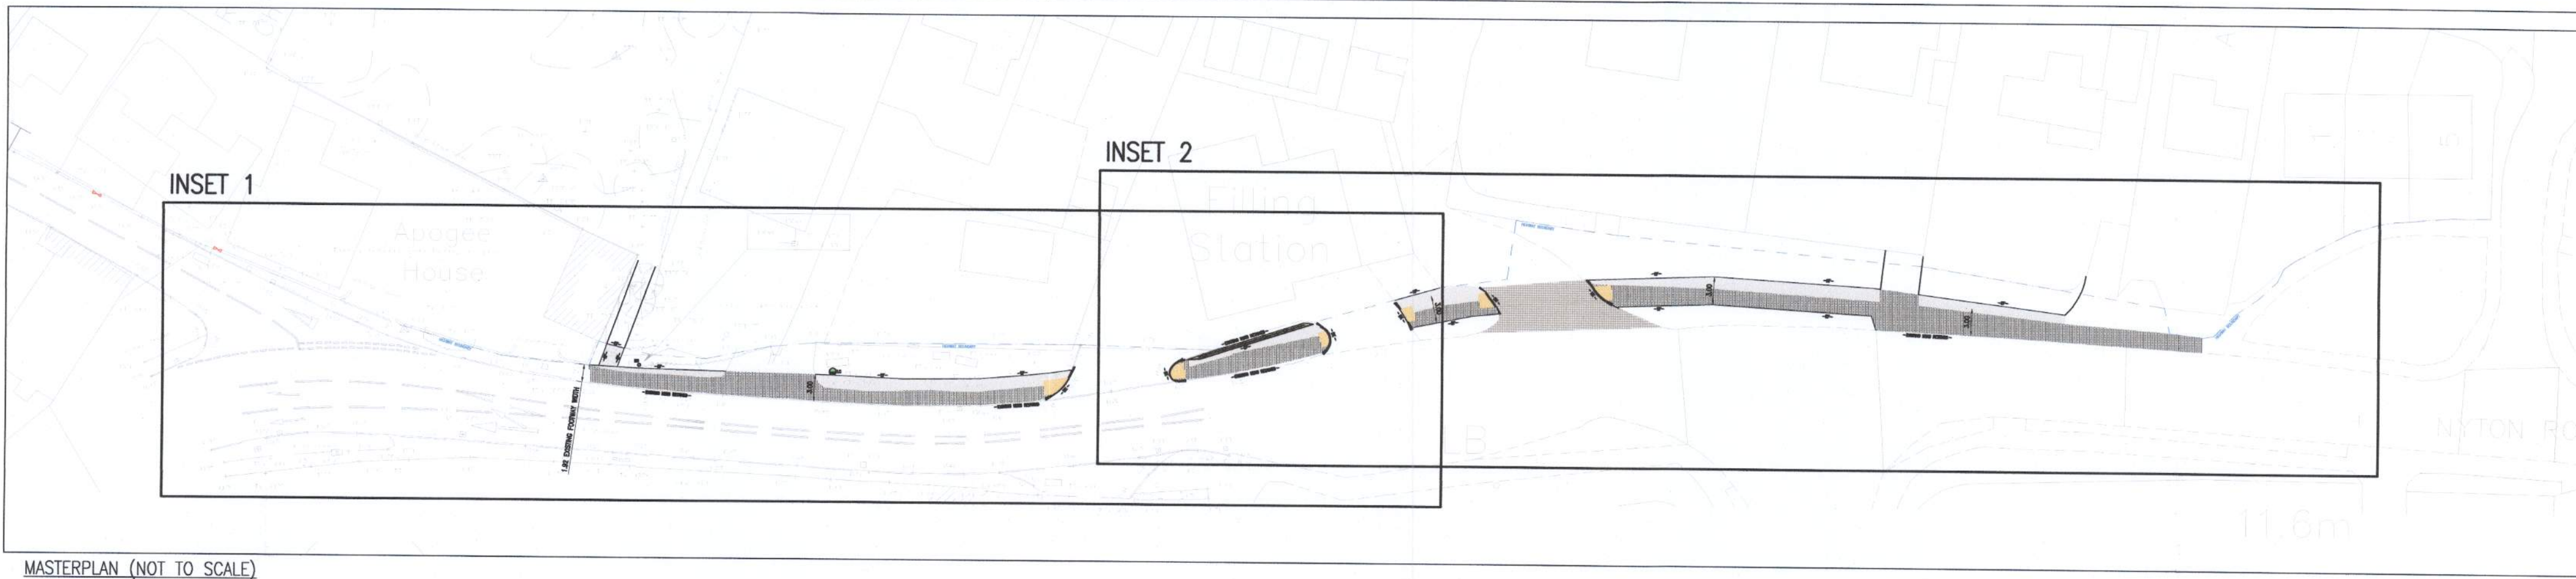

The drawings, information and data recorded in this document ("the information") is the property of Paul Basham Associates. This document and the information are solely for the use of the authorized recipient and this document may not be used, copied or reproduced in whole or part for any purposes other than which it was supplied by Paul Basham Associates. Paul Basham Associates makes no representation, undertakes no duty and accepts no responsibilities to any third party who may use or rely upon this document or the information.

GENERAL NOTES

- THIS DRAWING IS INTENDED TO BE VIEWED IN COMBINATION WITH ALL RELEVANT ARCHITECTS, ENGINEERS, SERVICES AND SPECIALIST DRAWINGS AND SPECIFICATION.
- ANY VARIATIONS OR DISCREPANCIES BETWEEN THESE DRAWINGS IN TERMS OF DIMENSIONS OR DETAILS SHOULD BE DRAWN TO THE ATTENTION OF THE ARCHITECT AND/OR THE ENGINEER FOR CLARIFICATION.
- PAUL BASHAM ASSOCIATES ACCEPTS NO RESPONSIBILITY FOR THE ACCURACY OF BACKGROUND INFORMATION PRODUCED BY THIRD PARTIES - THIS MUST BE TREATED AS INDICATIVE ONLY.
- ALL DIMENSIONS AND LEVELS ARE IN METRES. DO NOT SCALE THIS DRAWING, PRINT, PLOT OR DISK.
- THIS DRAWING SHOULD ONLY BE USED FOR CONSTRUCTION IF THE PROJECT PHASE IN THE TITLE FRAME BELOW IS SHOWN AS "CONSTRUCTION". PAUL BASHAM ASSOCIATES TAKE NO RESPONSIBILITY FOR CONSTRUCTION WORKS UNDERTAKEN TO DRAWINGS WHICH ARE NOT MARKED UNDER THIS PHASE.

HIGHWAY NOTES

- WORKS TO BE CARRIED OUT IN ACCORDANCE WITH THE MANUAL OF CONTRACT FOR HIGHWAY WORKS (MCHW). IF THERE IS ANY AMBIGUITY BETWEEN THE SPECIFICATION AND THE DRAWINGS, THE CONTRACTOR SHALL IMMEDIATELY INFORM THE ENGINEER.
- EQUILIBRIUM CBR VALUE FOR CARRIAGEWAY CONSTRUCTION TO BE AGREED ON-SITE FOLLOWING IN-SITU CBR TESTS. ALL EXCAVATIONS ARE SUBJECT TO THE CBR RESULTS.
- TRAFFIC MANAGEMENT TO BE IN ACCORDANCE WITH CHAPTER 8 OF THE TRAFFIC SIGNS MANUAL AND RELEVANT CODES OF PRACTICE.
- ALL LINING AND SIGNING DIAGRAM NUMBERS REFER TO THE TRAFFIC SIGNS REGULATIONS & GENERAL DIRECTIONS 2016 (TSR02016).

EXISTING SERVICES

- IT IS THE RESPONSIBILITY OF ANY ON SITE CONTRACTOR TO IDENTIFY AND LOCATE ANY UTILITY PLANT PRIOR TO CONSTRUCTION WORK BEING UNDERTAKEN.
- THE INFORMATION PROVIDED ON THIS DRAWING ABOUT THE EXISTING UTILITY SERVICES IS BASED ON HISTORICAL RECORDS PROVIDED BY THE STATUTORY UTILITIES. THE ACTUAL POSITION AND STATUS OF ANY MAINS AND SERVICES MUST BE VERIFIED AND ESTABLISHED ON SITE. THIS DRAWING IS PROVIDED FOR INFORMATION ONLY.
- CABLES TO STREET LIGHTING, ROAD SIGNS AND ILLUMINATED BOLLARDS ARE NOT SHOWN BUT MUST BE ASSUMED TO EXIST.

APPLICABLE WSCC STANDARD DETAILS

- S278/38/02 B - APPROVED KERB TYPE SELECTION (SHEET 1)
- S278/38/03 A - APPROVED KERB TYPE SELECTION (SHEET 2)
- S278/38/04 B - FOOTWAY/CYCLEWAY (TYPE 1)
- S278/38/09 B - SERVICE MARGINS
- S278/38/11 A - DRAINAGE GULLY A - PRE-CAST CONCRETE
- S278/38/18 A - STREET FURNITURE TACTILE CROSSINGS
- S278/38/20 B - TIE-IN OPTIONS
- S278/38/21 F - CARRIAGEWAY FLEXIBLE SPECIFICATION



NOT APPROVED

S278 DRAWING/DESIGN IS STILL 'SUBJECT TO LHA APPROVAL' YOU ARE ADVISED TO MAKE DUE ALLOWANCE

B	+	PCC EDGE ADDED ON BOUNDARY	05.04.18	EK	CL
A	+	RAILING ADDED BY FILLING STATION	16.01.18	EK	CL
Rev		Description	Date	By	Chkd

Paul Basham Associates Ltd Lancaster Court, 8 Barnes Wallis Road, Farnham, PO15 5TU 01489 688134 info@paulbashamassociates.com www.paulbashamassociates.com					
Client					
Project Name NYTON ROAD, WESTERGATE					
Title ENGINEERING LAYOUT - FW WIDENING NYTON ROAD (SHEET 2 OF 2)					
Project Phase DETAILED DESIGN					
Checked By	Checked Date	Drawn By	Drawn Date		
CL	11.10.17	BH	06.10.17		
Client Drawing No.		Scale	Revision		
-		1:200	(AT A1 SIZE)		
PBA Drawing No.			Revision		
064.5005.101			B		