




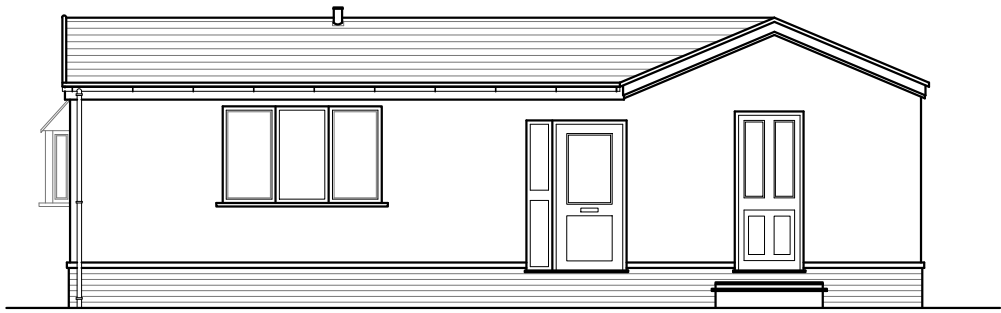

South Elevation @ 1:100

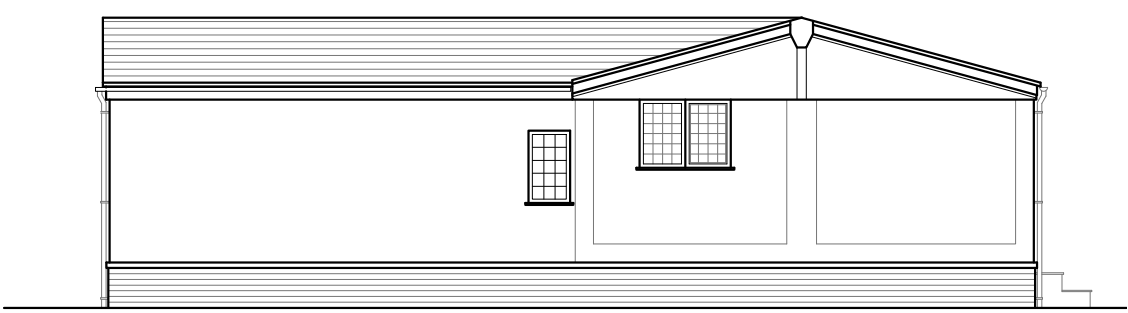


East Elevation @ 1:100

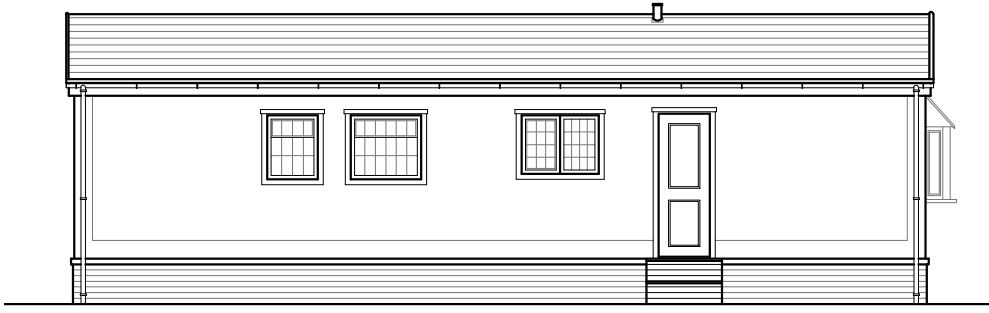


North Elevation @ 1:100


NOTES:
Dimensions to be checked on site before commencing work. Any discrepancies shall be reported to the architect immediately.
Do not scale from these drawings except for planning purposes. Use figured dimensions only.
Where applicable this drawing is to be read in conjunction with other consultants' drawings.
All drawings to be read in conjunction with specification and all other drawings including structural engineer and mechanical and electrical drawings / specification

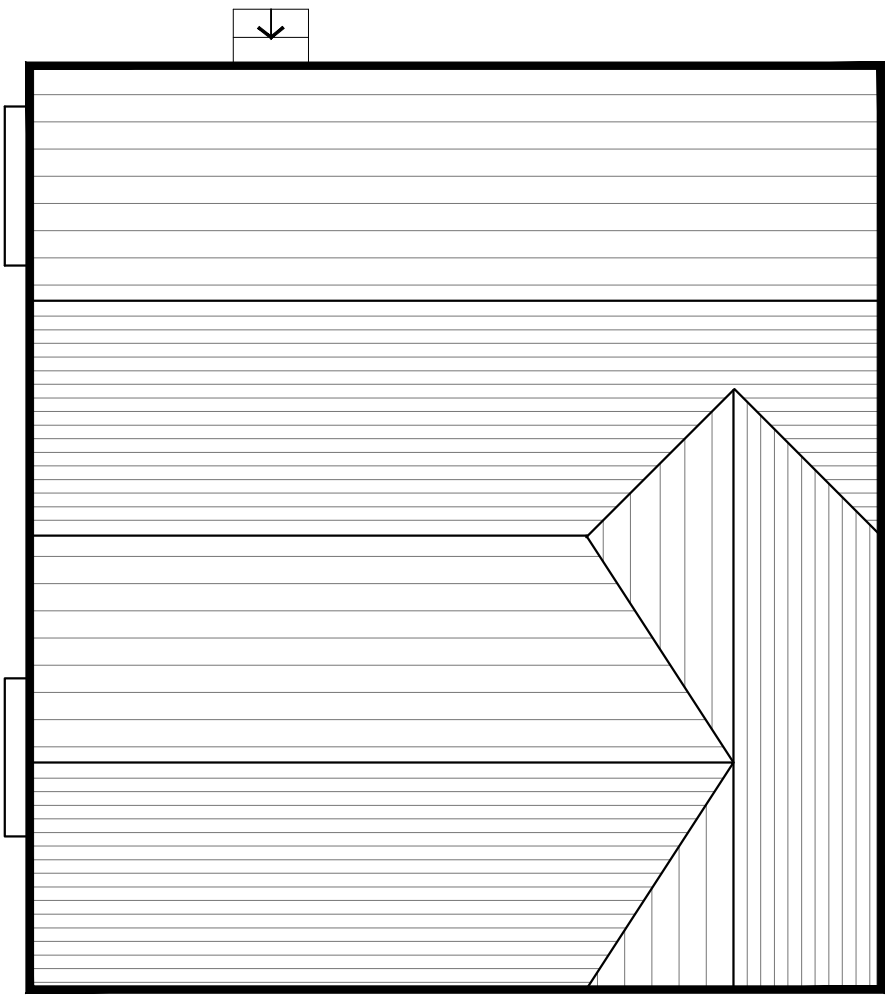

Roof Plan @ 1:100

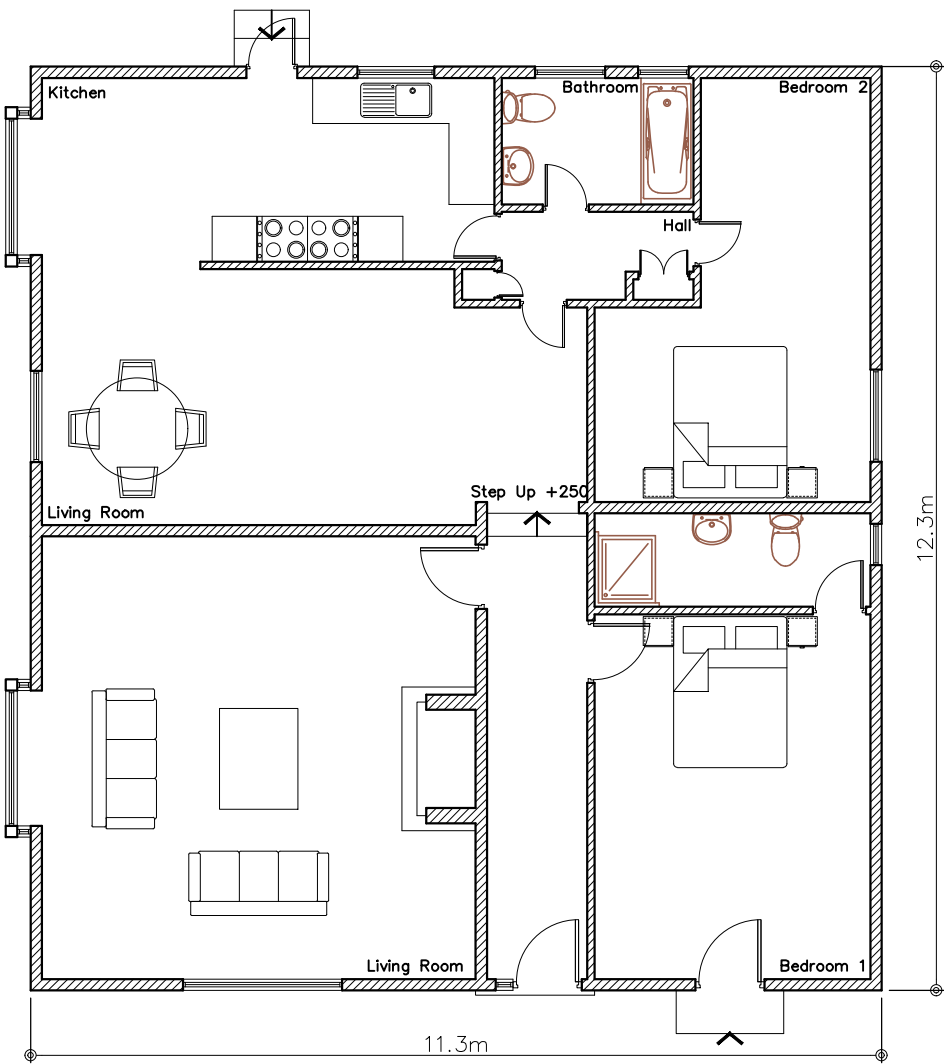


Ground Floor Plan @ 1:50

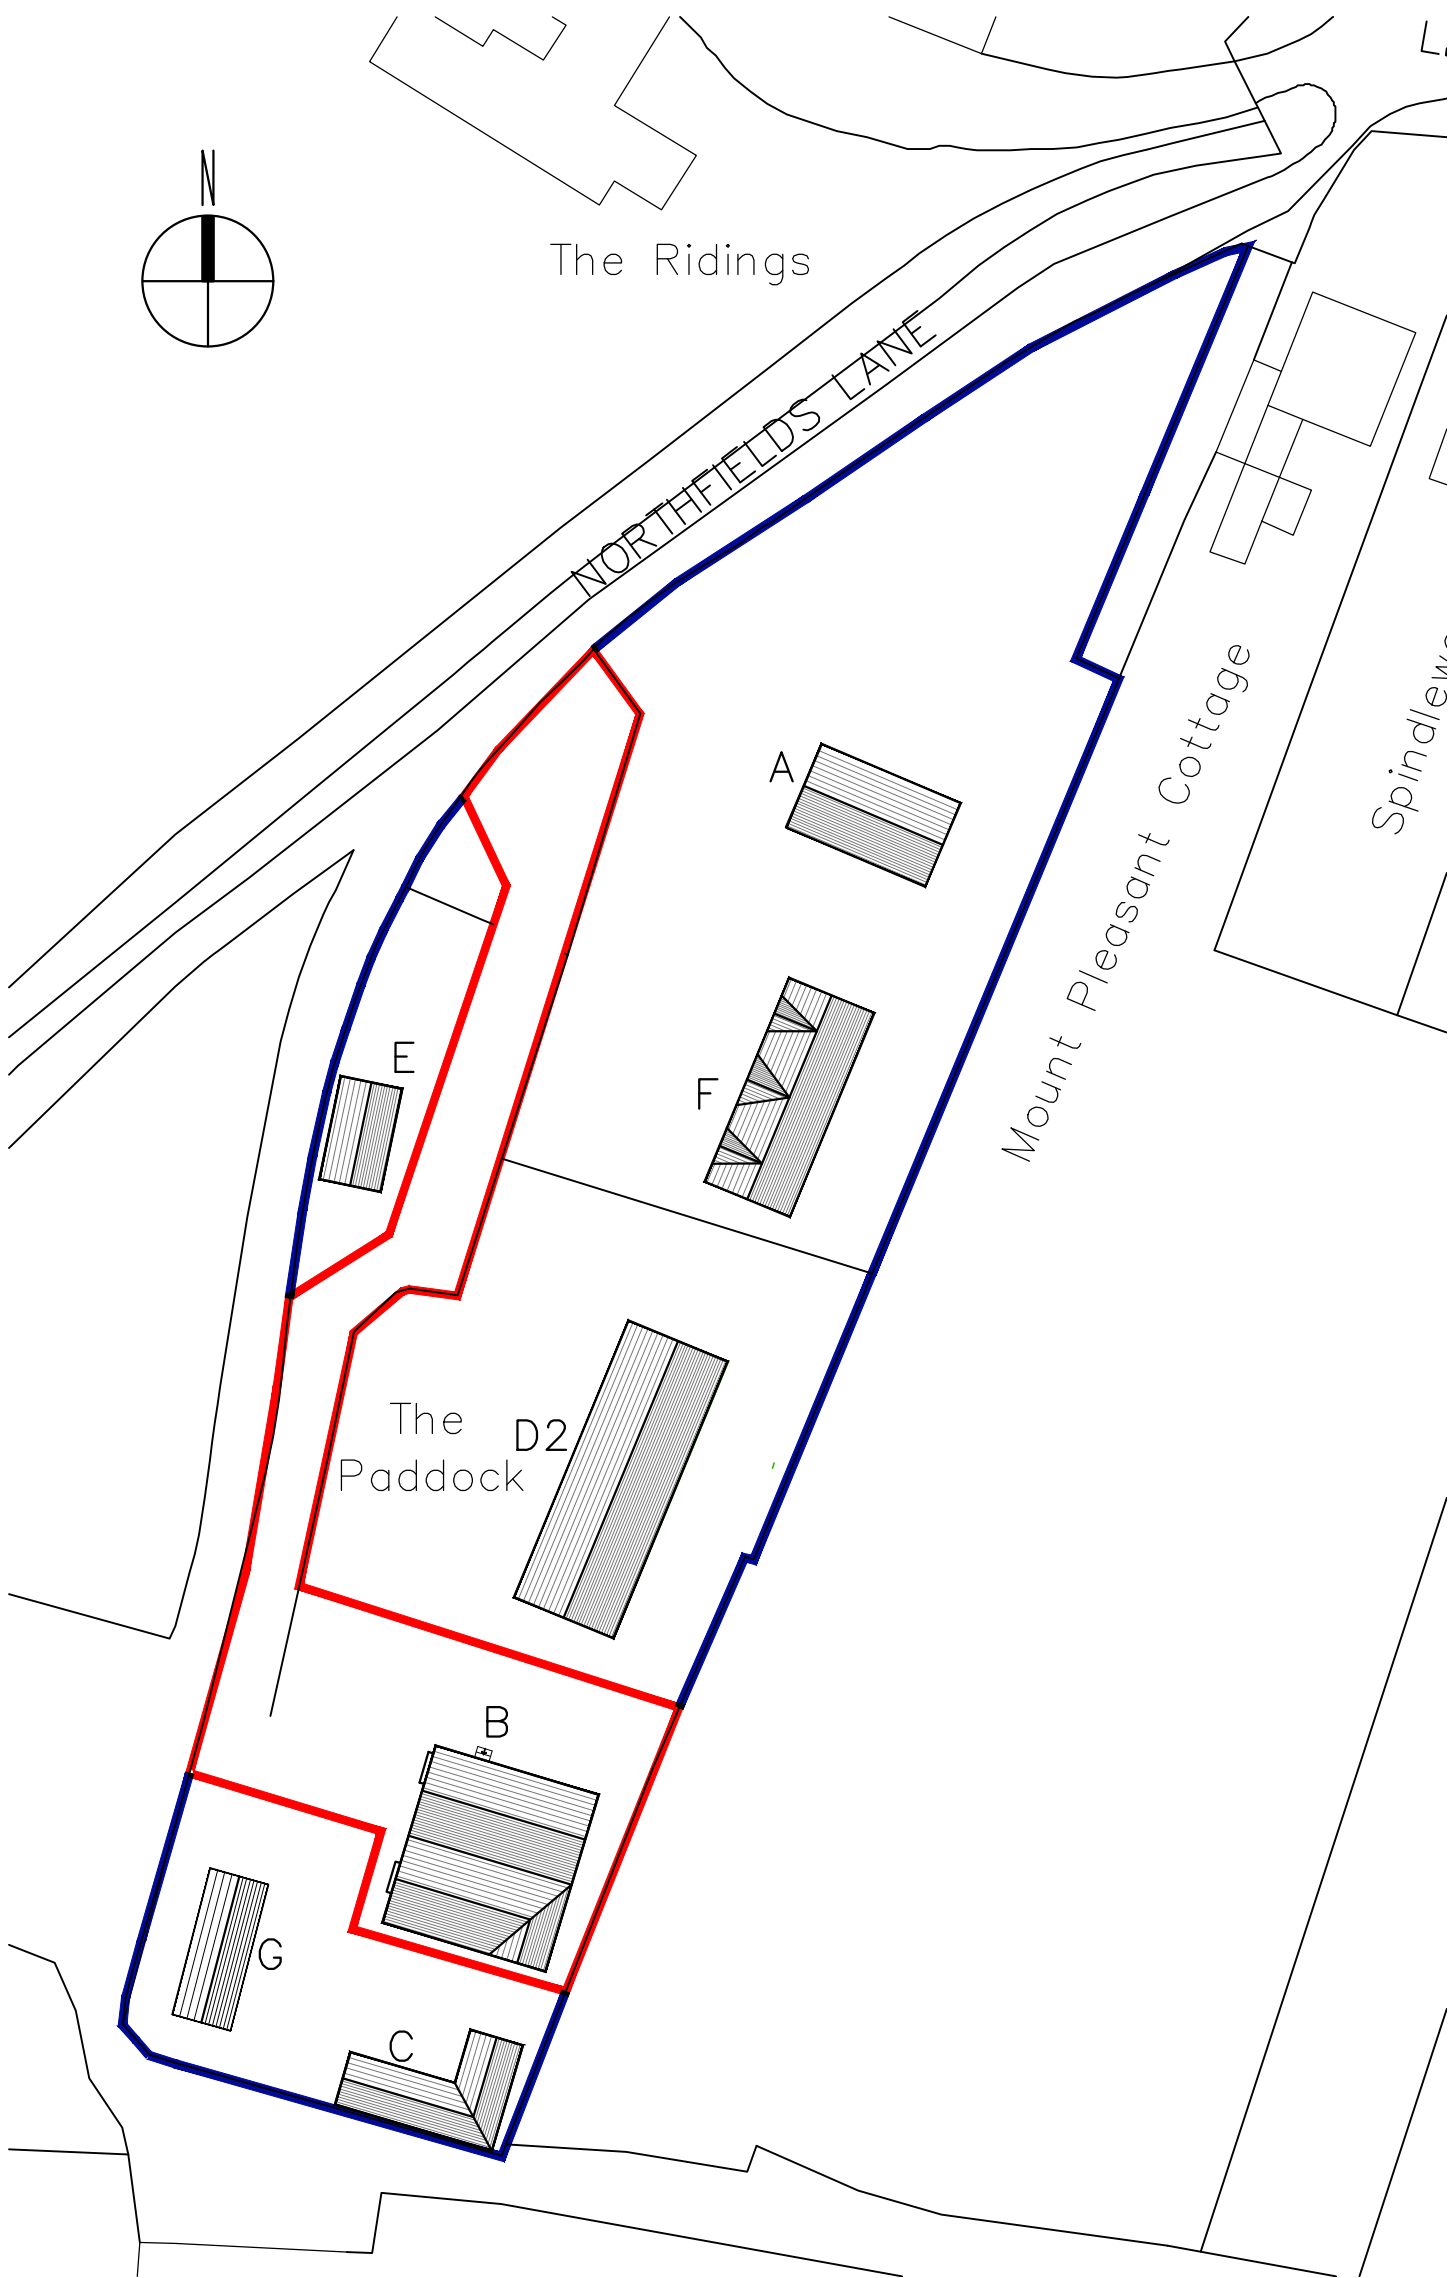


Site Block Plan @ 1:1250

ORDNANCE SURVEY CROWN COPYRIGHT 2016.
ALL RIGHTS RESERVED. LICENCE NUMBER 100020449

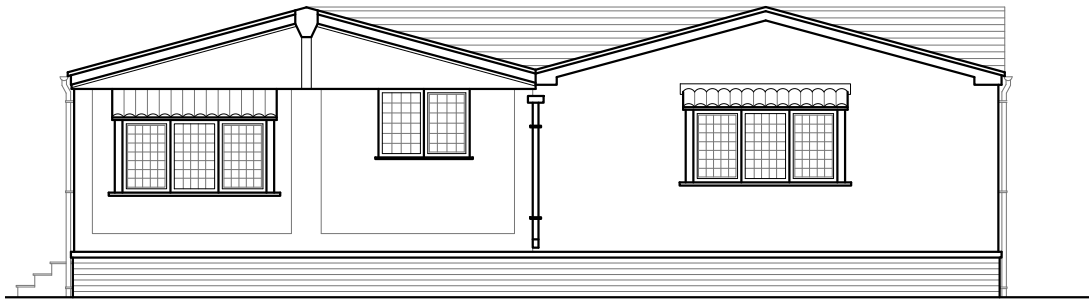

West Elevation @ 1:100

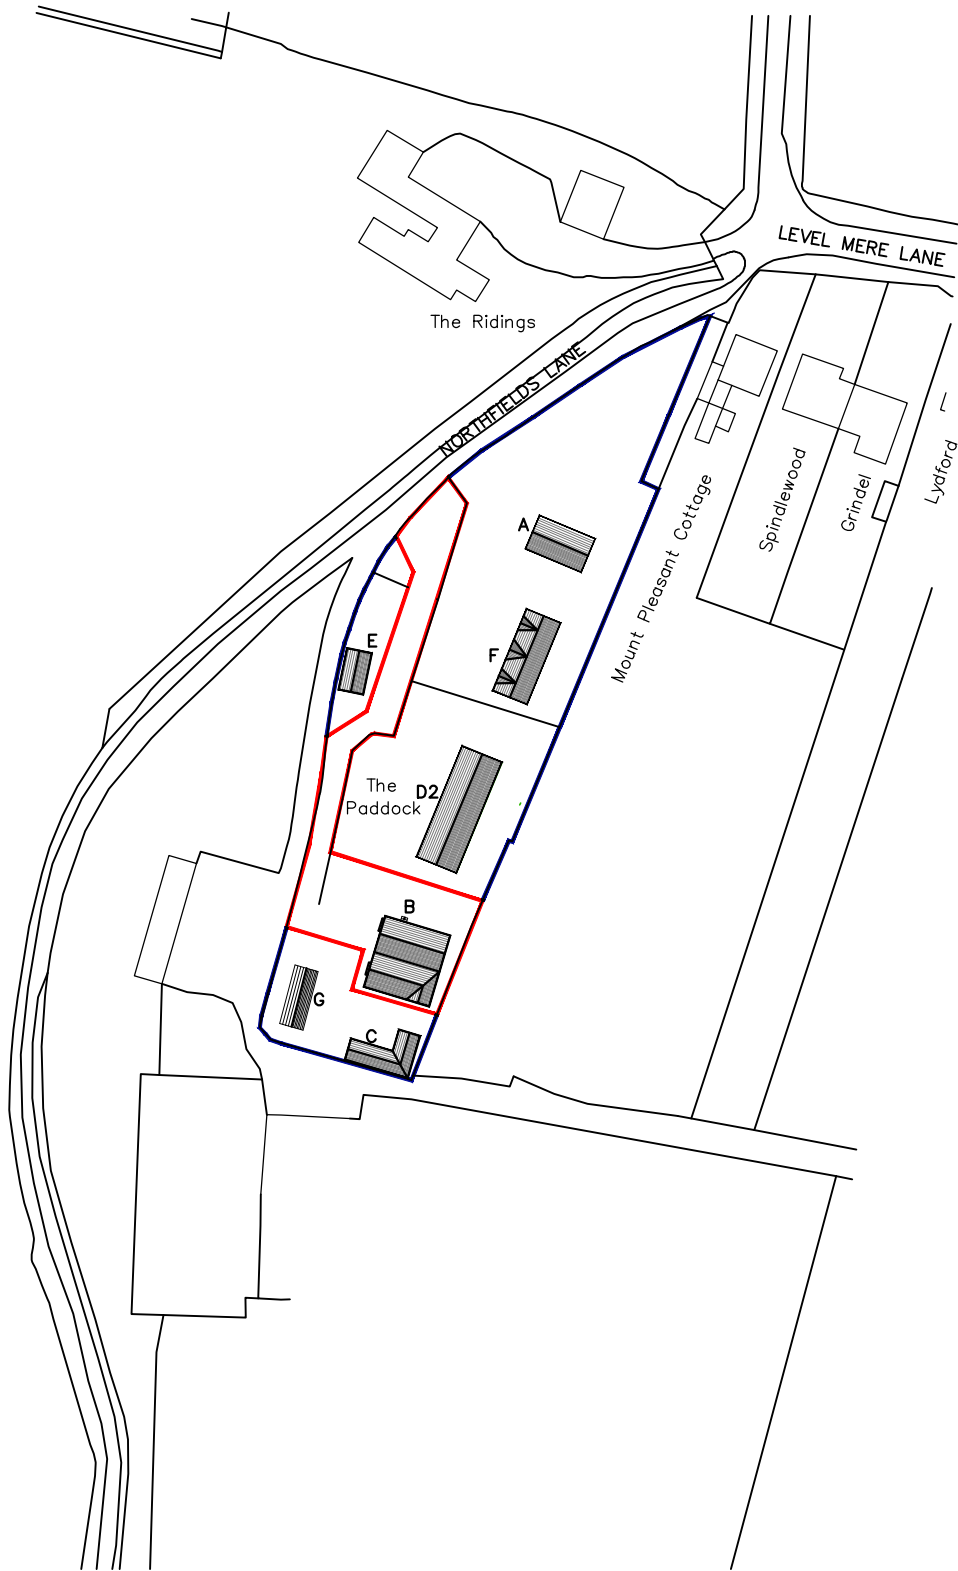

Site Location Plan @ 1:1250

REV	DATE	AMENDMENT	DRAWN

helyerdesign
sustainability through design
mail@helyerdesign.co.uk www.helyerdesign.co.uk
1 The Old Flour Mill, Emsworth, PO10 7BT
01243 370 715

CLIENT

Mr Darren Searle

PROJECT

UNITS B
The Paddocks
Northfield Lane
Fontwell

DRAWING

General Arrangement.

SCALE

As Noted

DATE	Jan '10	DRAWN	TD
DRAWING NUMBER	1011/02	REVISION	A