




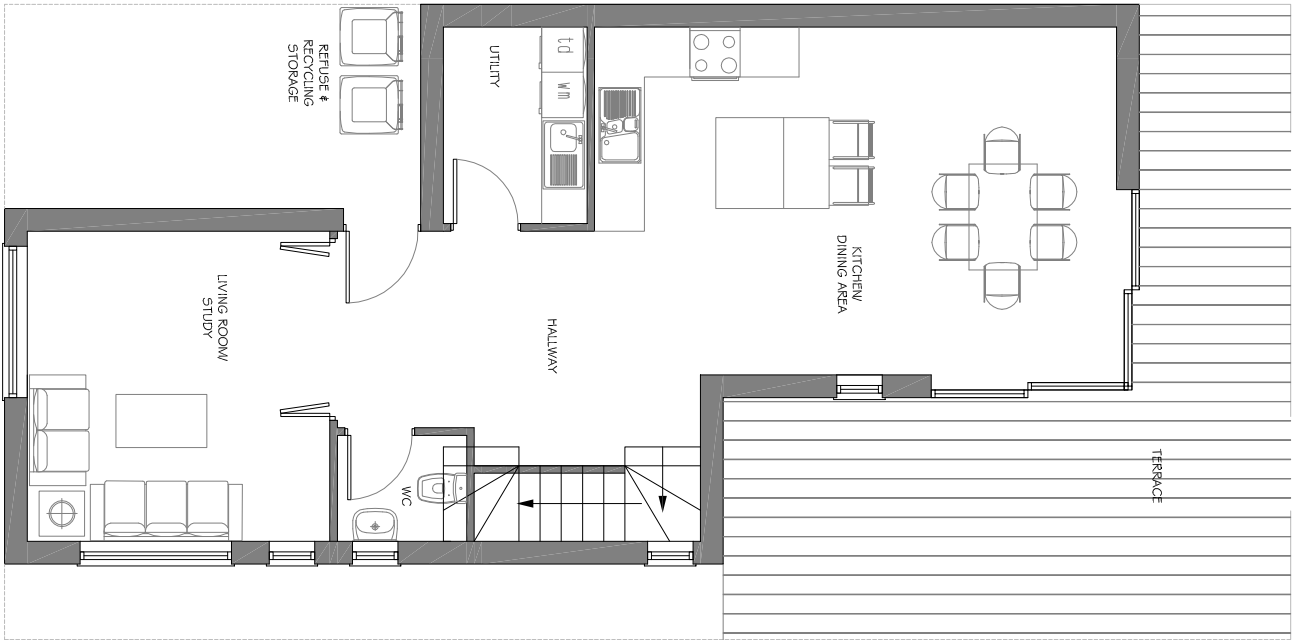

GROUND FLOOR

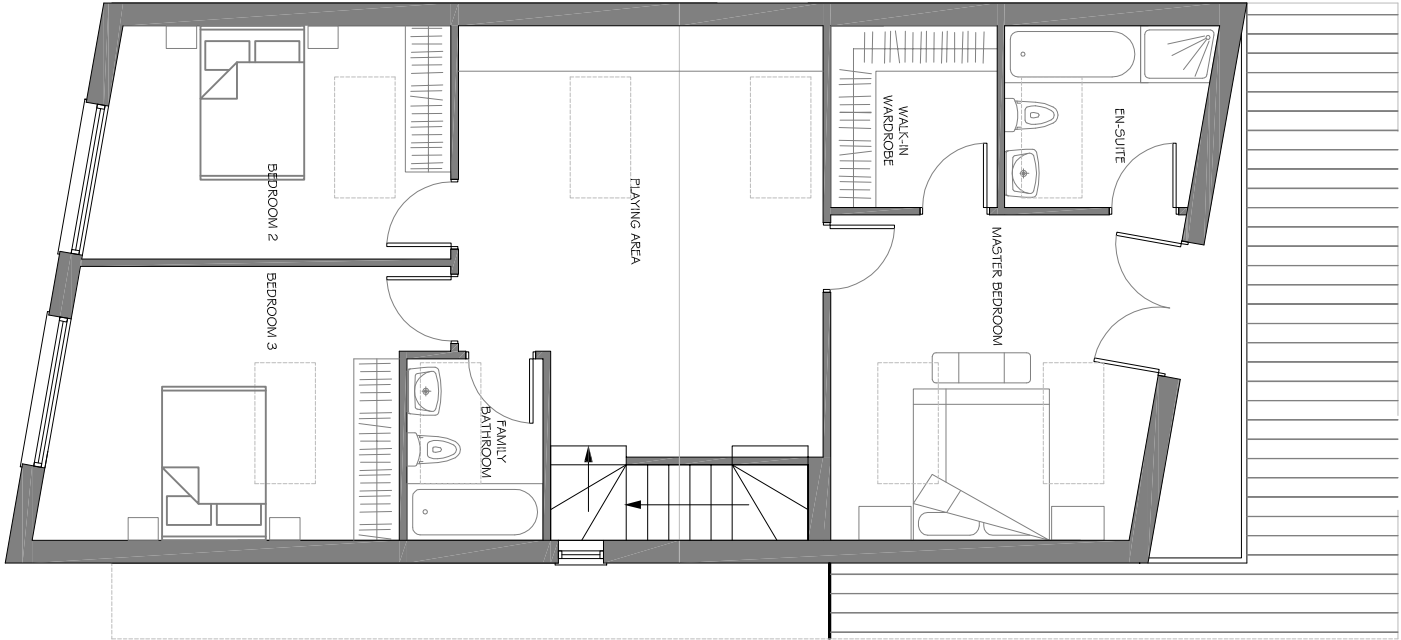

FIRST FLOOR

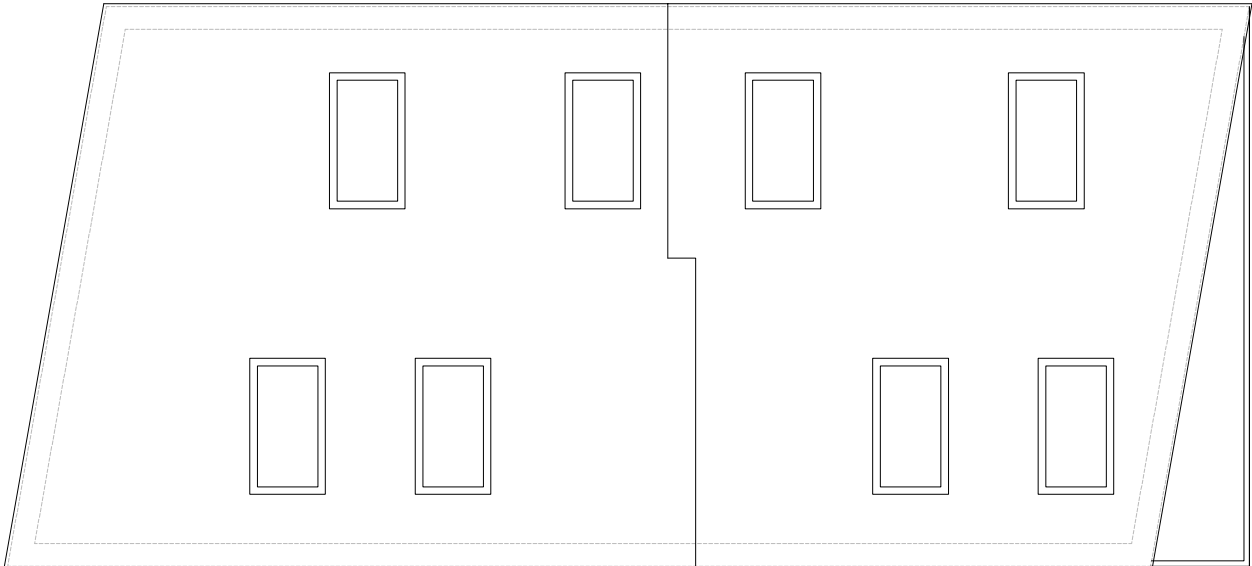

ROOF PLAN

REVISION NOTES:		
REV:	DATE:	NOTES:
A	02/08/2017	INTRODUCTION OF WASTE STORAGE
B	04/09/2017	BUILDING HAS BEEN NARROWED WITH 0.6M AND MOVED 1M FURTHER TO THE BOUNDARY

DRAWING TITLE:	PROPOSED FLOOR PLANS
----------------	----------------------

CLIENT:	MR BOBBY CRADDOCK
PROJECT NO:	812

PROJECT ADDRESS:	MILD MAY HOOK LANE ALDINGBOURNE WEST SUSSEX PO20 3TE
------------------	--

DATE:	MARCH 2017
SCALE:	1:100 @ A3
DRAWING NUMBER:	02B



PRODUCT 2 ARCHITECTURE & PLANNING
7c WEST STREET
EWELL
SURREY
KT17 1UZ

t: 0208 393 2675
m: mail@product2.co.uk
w: www.product2.co.uk