


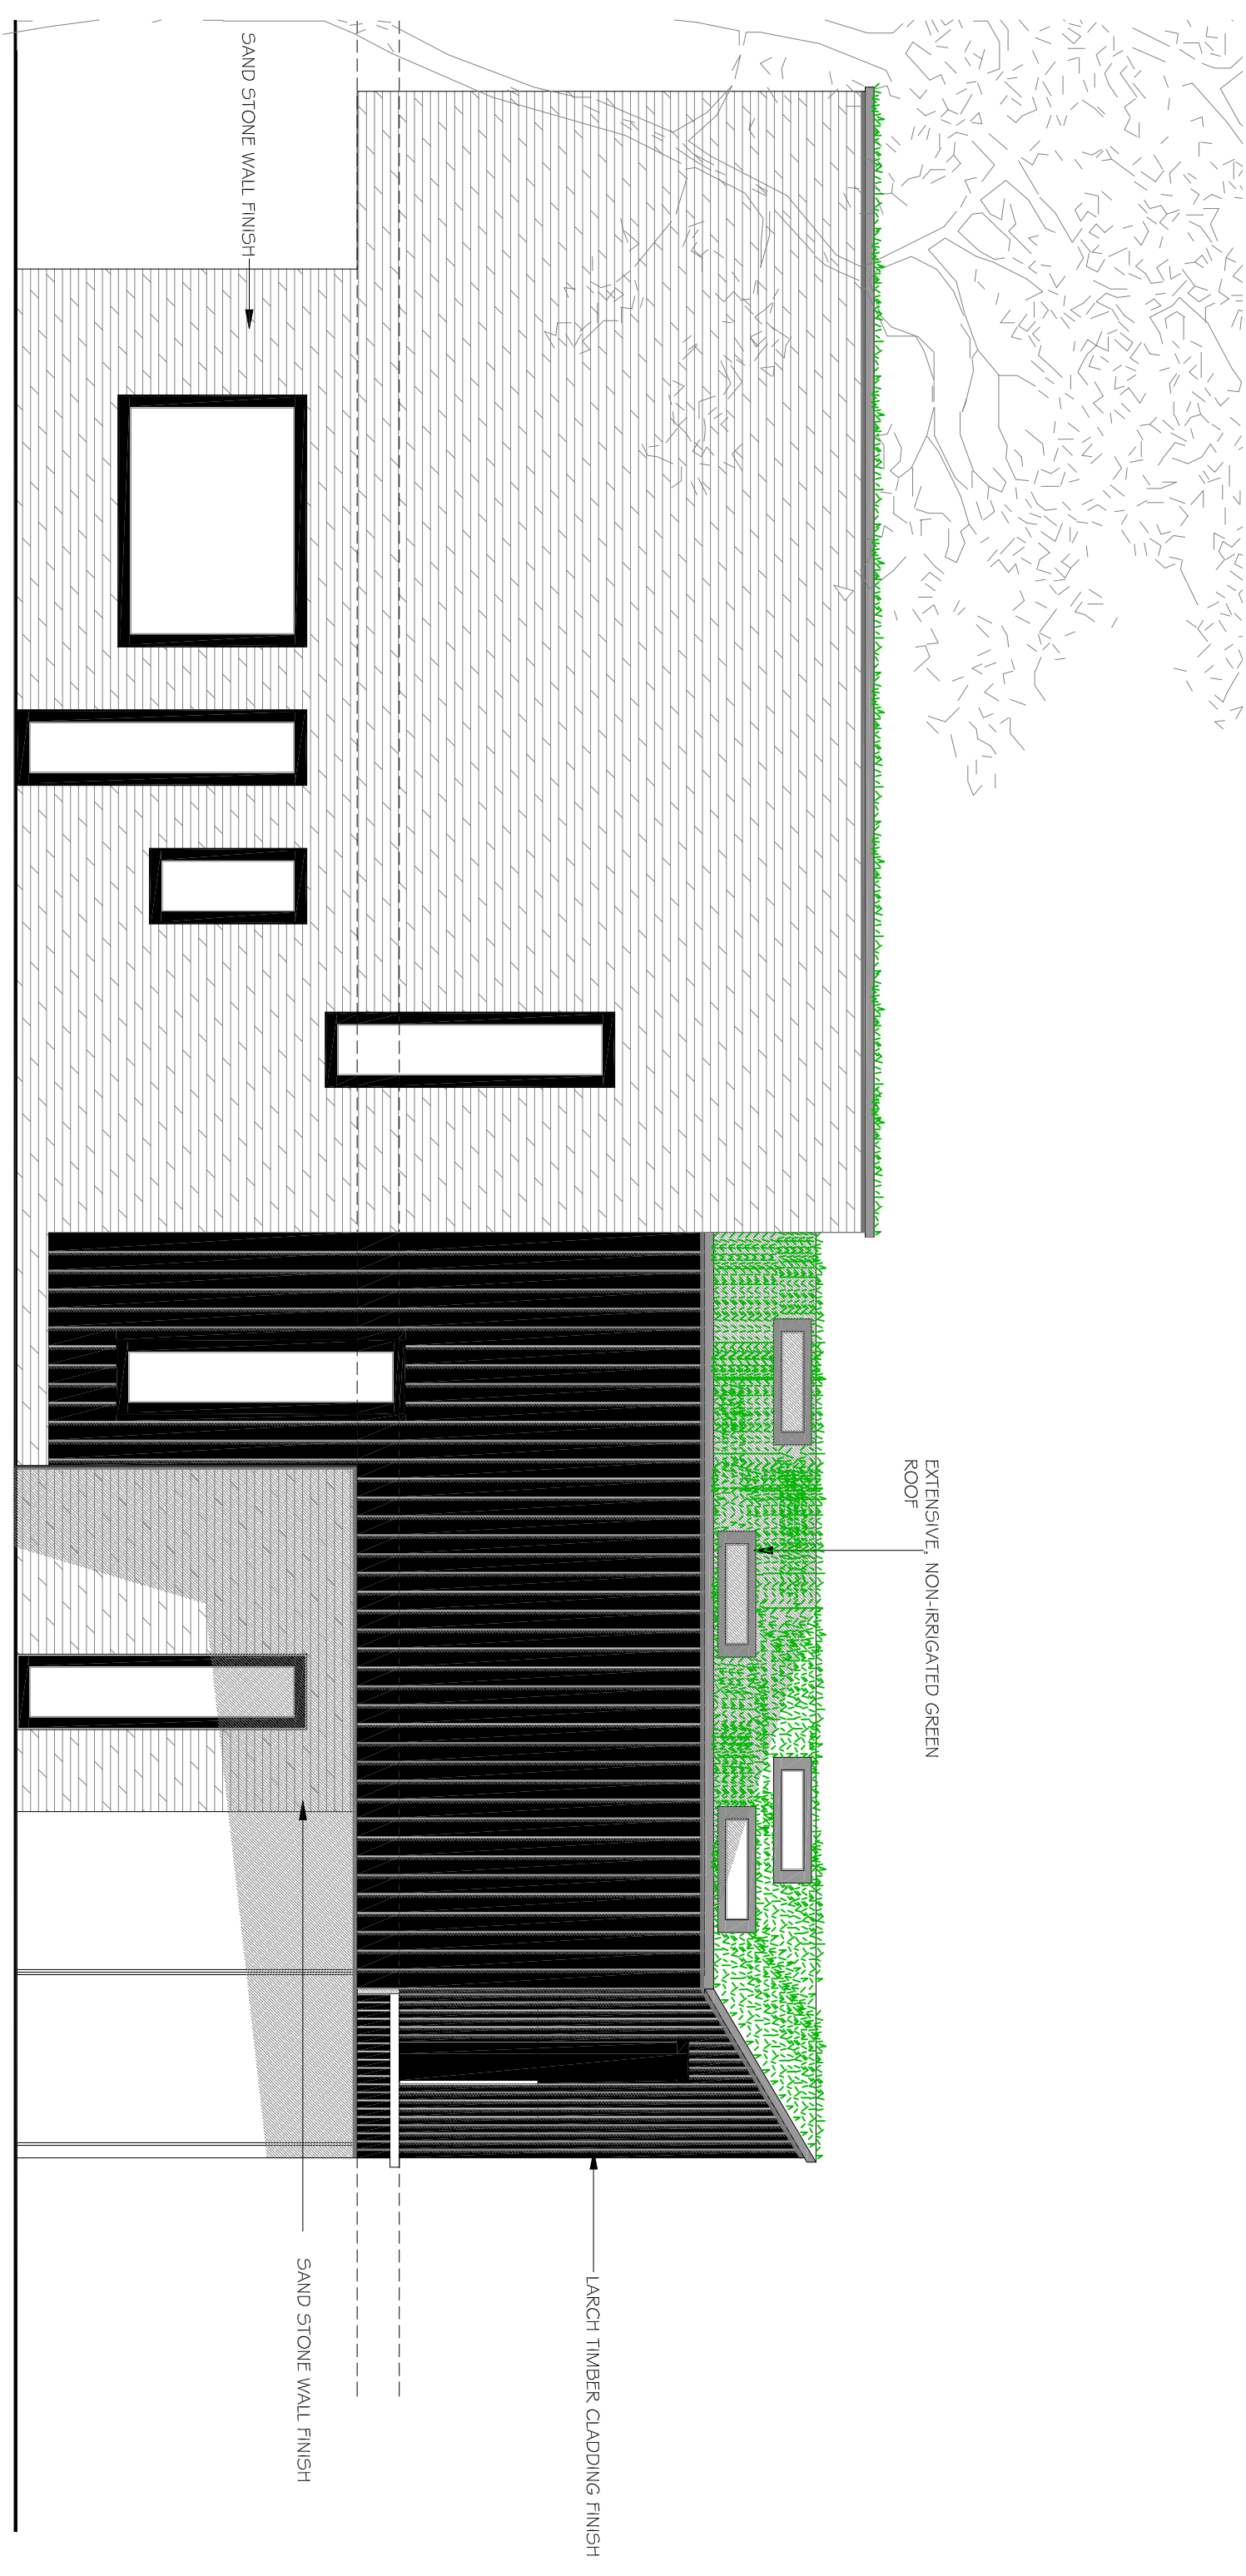

REVISION NOTES:

REV.:	DATE:	NOTES:
A	04/09/2017	BUILDING HAS BEEN NARROWED WITH 0.6M AND MOVED 1M FURTHER TO THE BOUNDARY

DRAWING TITLE:

PROPOSED SOUTH ELEVATION

CLIENT:

MR BOBBY CRADDOCK

PROJECT ADDRESS:

MILD MAY
HOOK LANE
ALDINGBOURNE
WEST SUSSEX
PO20 3TE

DATE:

MARCH 2017

SCALE:

1:50@ A3

DRAWING NUMBER:

03A



PRODUCT 2 ARCHITECTURE & PLANNING
7c WEST STREET
EWELL
SURREY
KT17 1UZ
t: 0208 393 2675
m: mail@product2.co.uk
w: www.product2.co.uk