


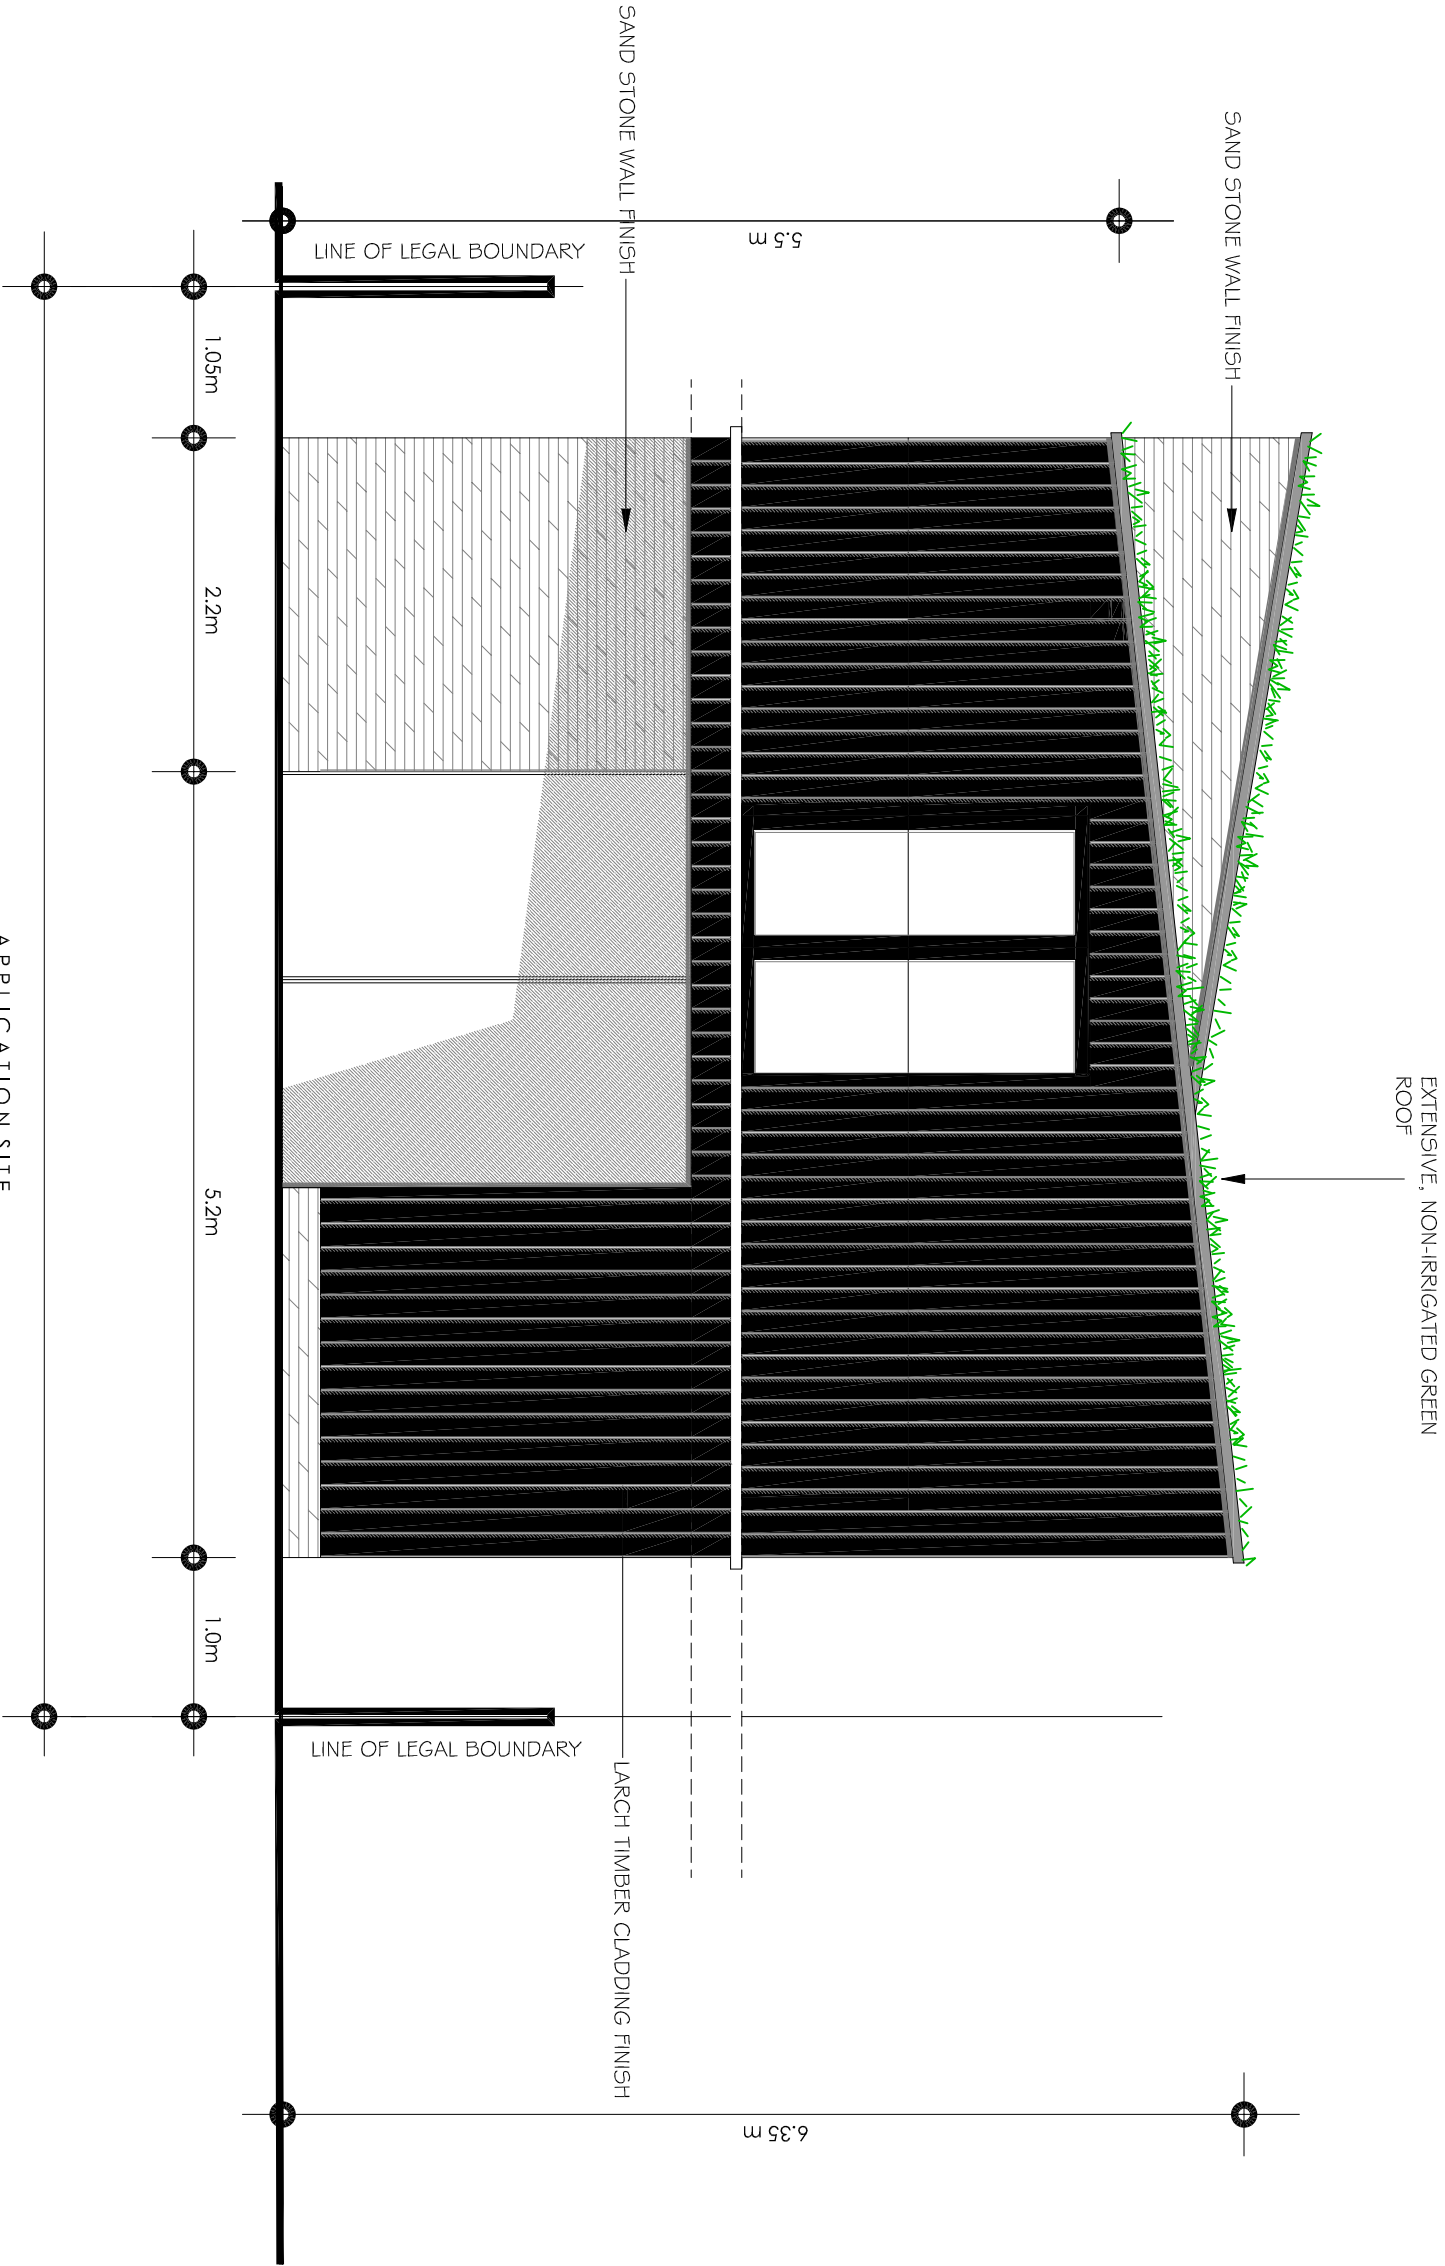

REVISION NOTES:		
REV:	DATE:	NOTES:
A	04/09/2017	BUILDING HAS BEEN NARROWED WITH 0.6M AND MOVED 1M FURTHER TO THE BOUNDARY

DRAWING TITLE:
PROPOSED REAR ELEVATION

CLIENT:
MR BOBBY CRADDOCK
PROJECT NO:
812

PROJECT ADDRESS:
MILD MAY HOOK LANE ALDINGBOURNE WEST SUSSEX PO20 3TE

DATE:
MARCH 2017
SCALE:
1:50@ A3
DRAWING NUMBER:
OGA



PRODUCT 2 ARCHITECTURE & PLANNING
7c WEST STREET
EWELL
SURREY
KT17 1UZ

t: 0208 393 2675
m: mail@product2.co.uk
w: www.product2.co.uk