


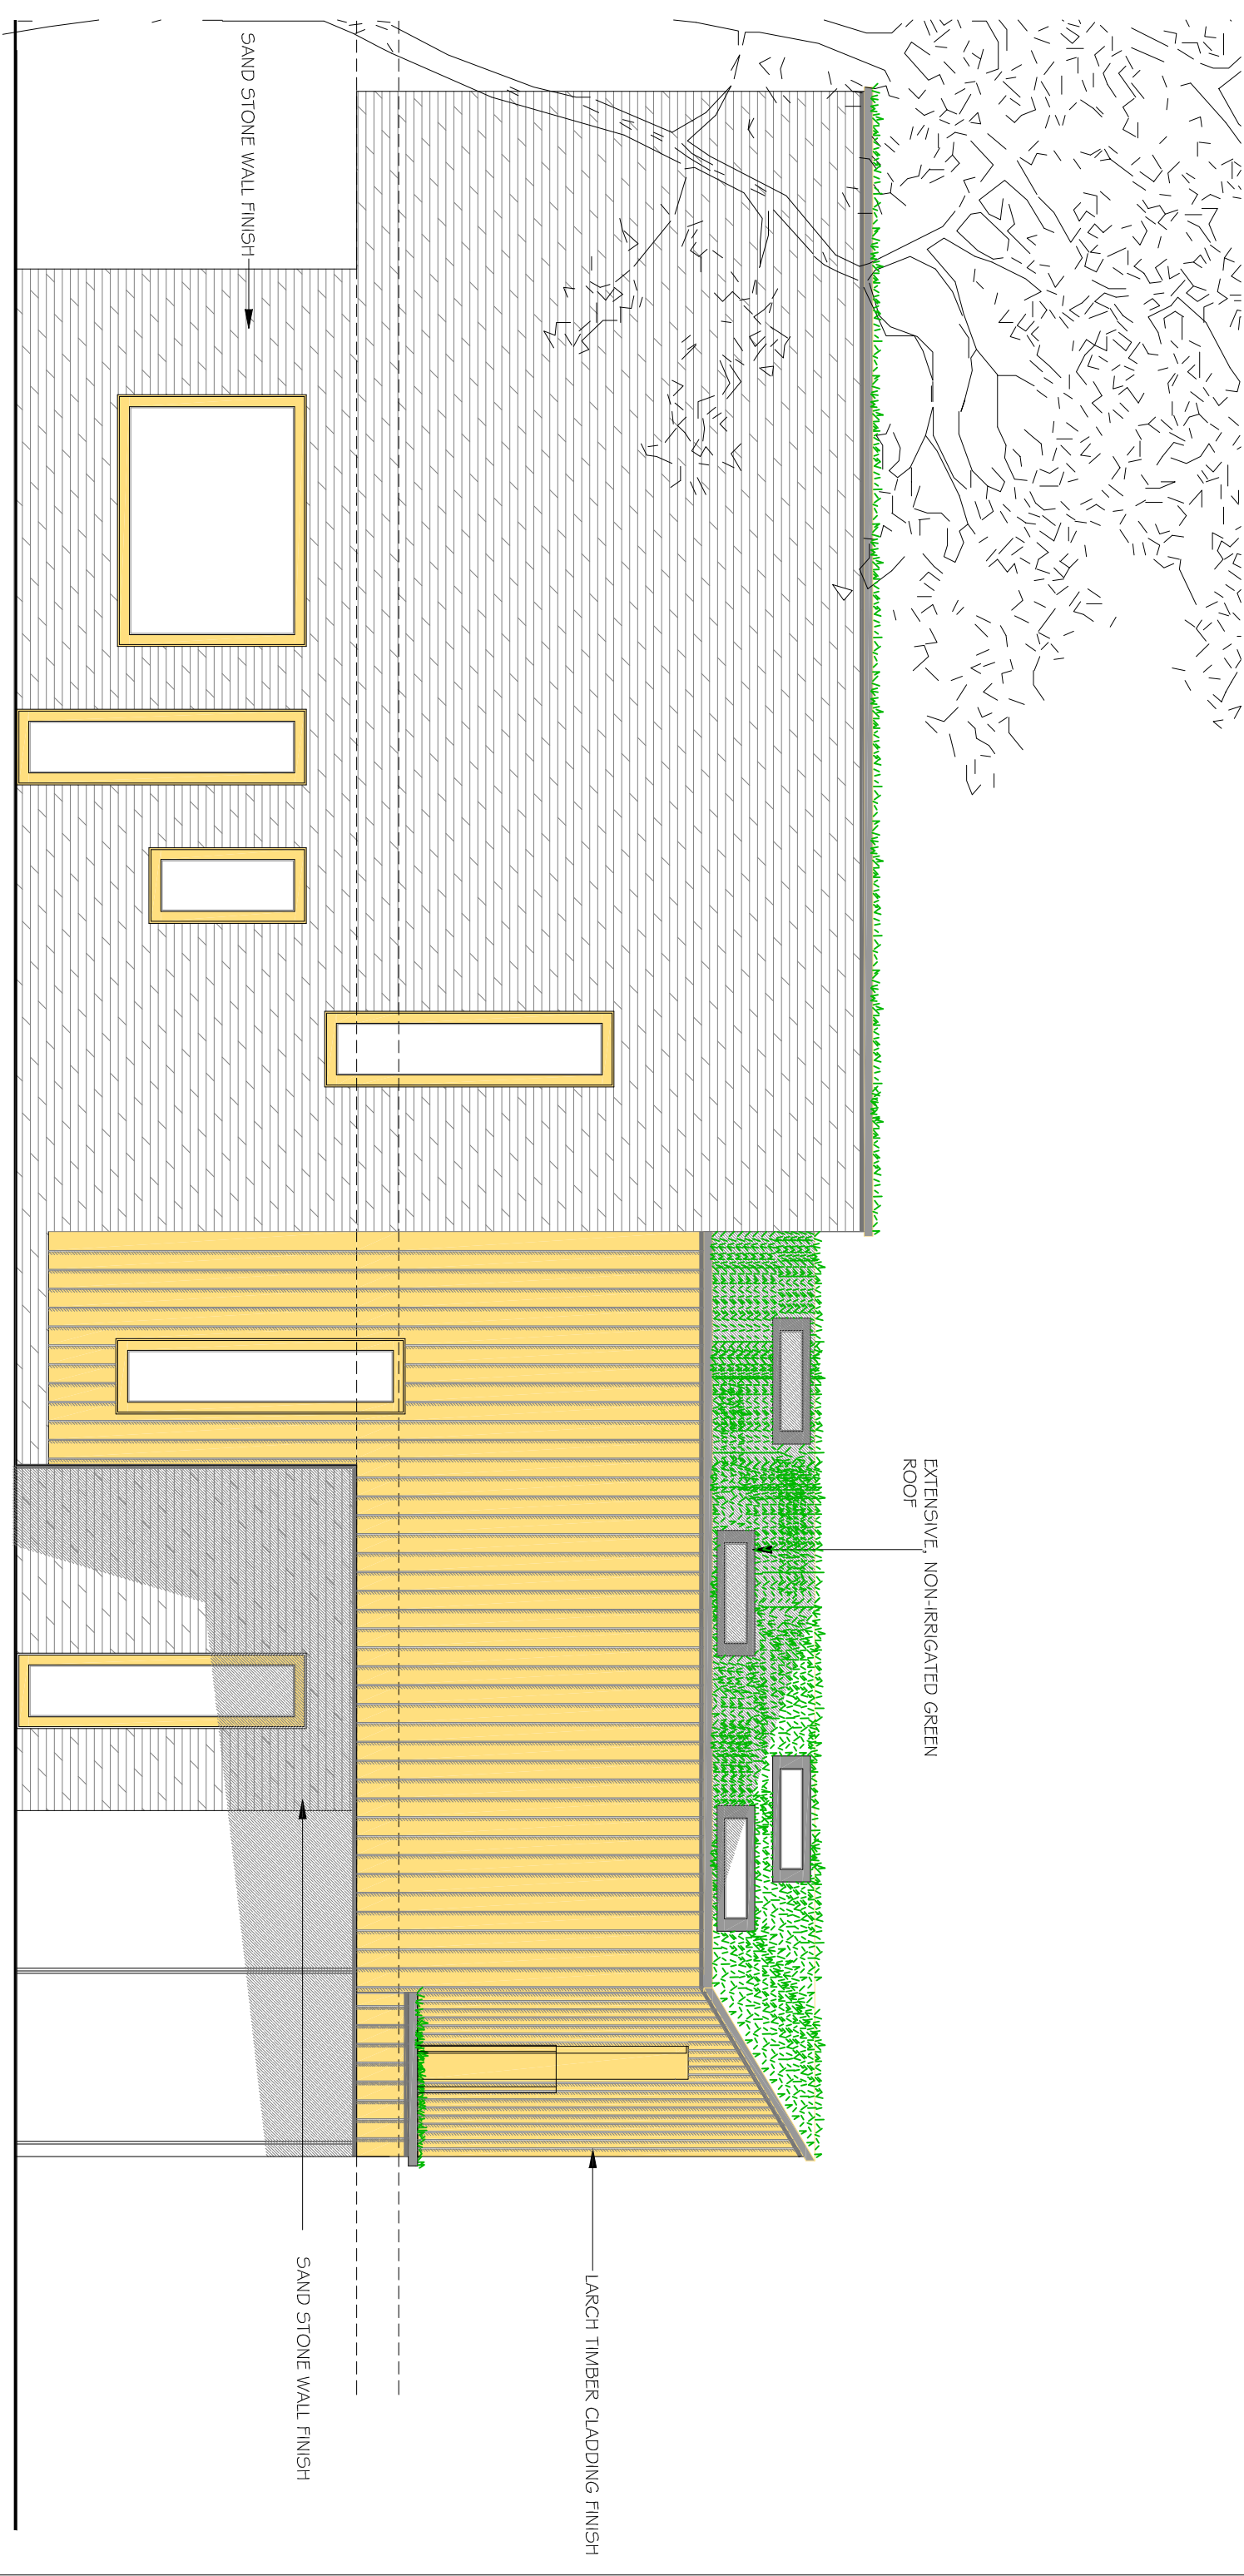

REVISION NOTES:			DRAWING TITLE:		
REV:	DATE:	NOTES:	PROPOSED SOUTH ELEVATION		
A	04/09/2017	BUILDING HAS BEEN NARROWED WITH 0.6M AND MOVED 1M FURTHER TO THE BOUNDARY			
B	23/01/2018	JULIETT BALCONY AND GREEN ROOF HAVE BEEN INTRODUCED			
			CLIENT:		
			MR BOBBY CRADDOCK		
			PROJECT NO:		
			812		
			PROJECT ADDRESS:		
			MILD MAY HOOK LANE ALDINGBOURNE WEST SUSSEX PO20 3TE		
			DATE:		
			MARCH 2017		
			SCALE:		
			1:50@ A3		
			DRAWING NUMBER:		
			03B		
 product2 Architecture & Planning PRODUCT 2 ARCHITECTURE & PLANNING 76 WEST STREET EWELL SURREY KT17 1UZ t: 0208 393 2675 m: mail@product2.co.uk w: www.product2.co.uk					