


NOTES

Do not scale this drawing.


All dimensions are in millimetres unless stated otherwise.

This drawing is to be read in conjunction with all other relevant drawings and specifications.

The copyright of this drawing is vested in Harris Irwin Associates Ltd. and must not be copied or reproduced without the written consent of a Director.

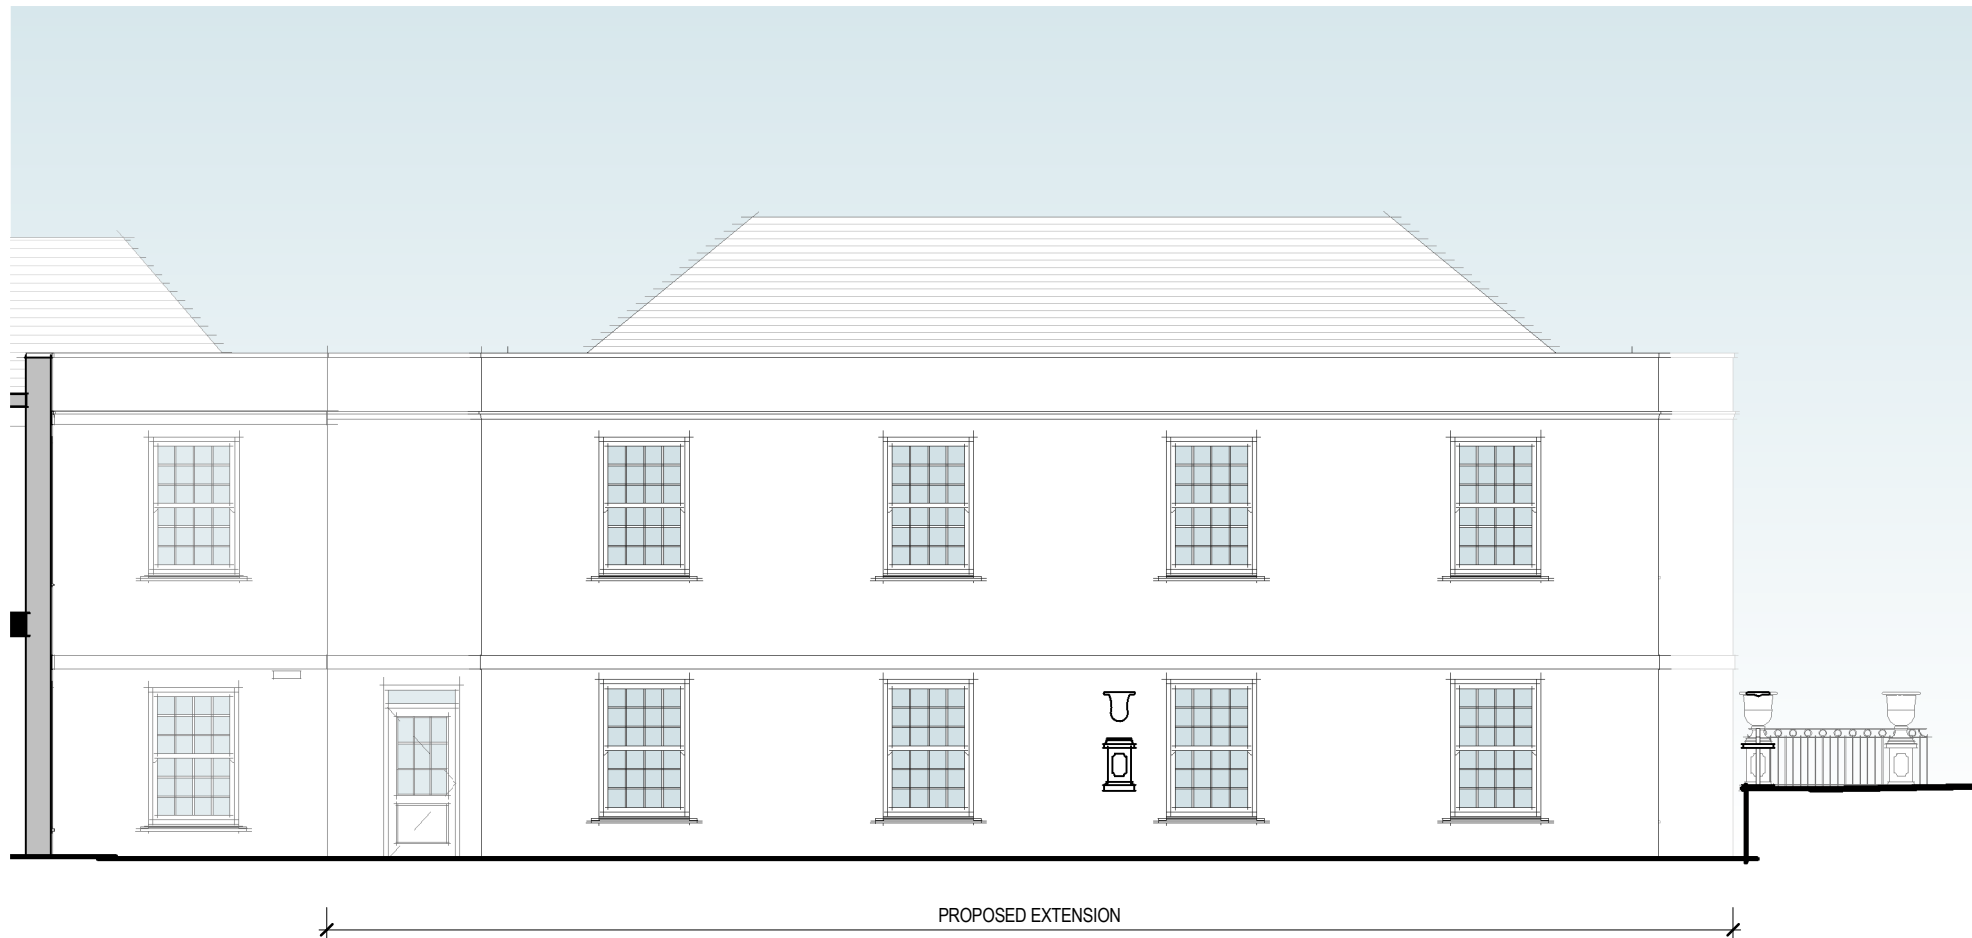

1 **Proposed East Elevation**
1 : 100

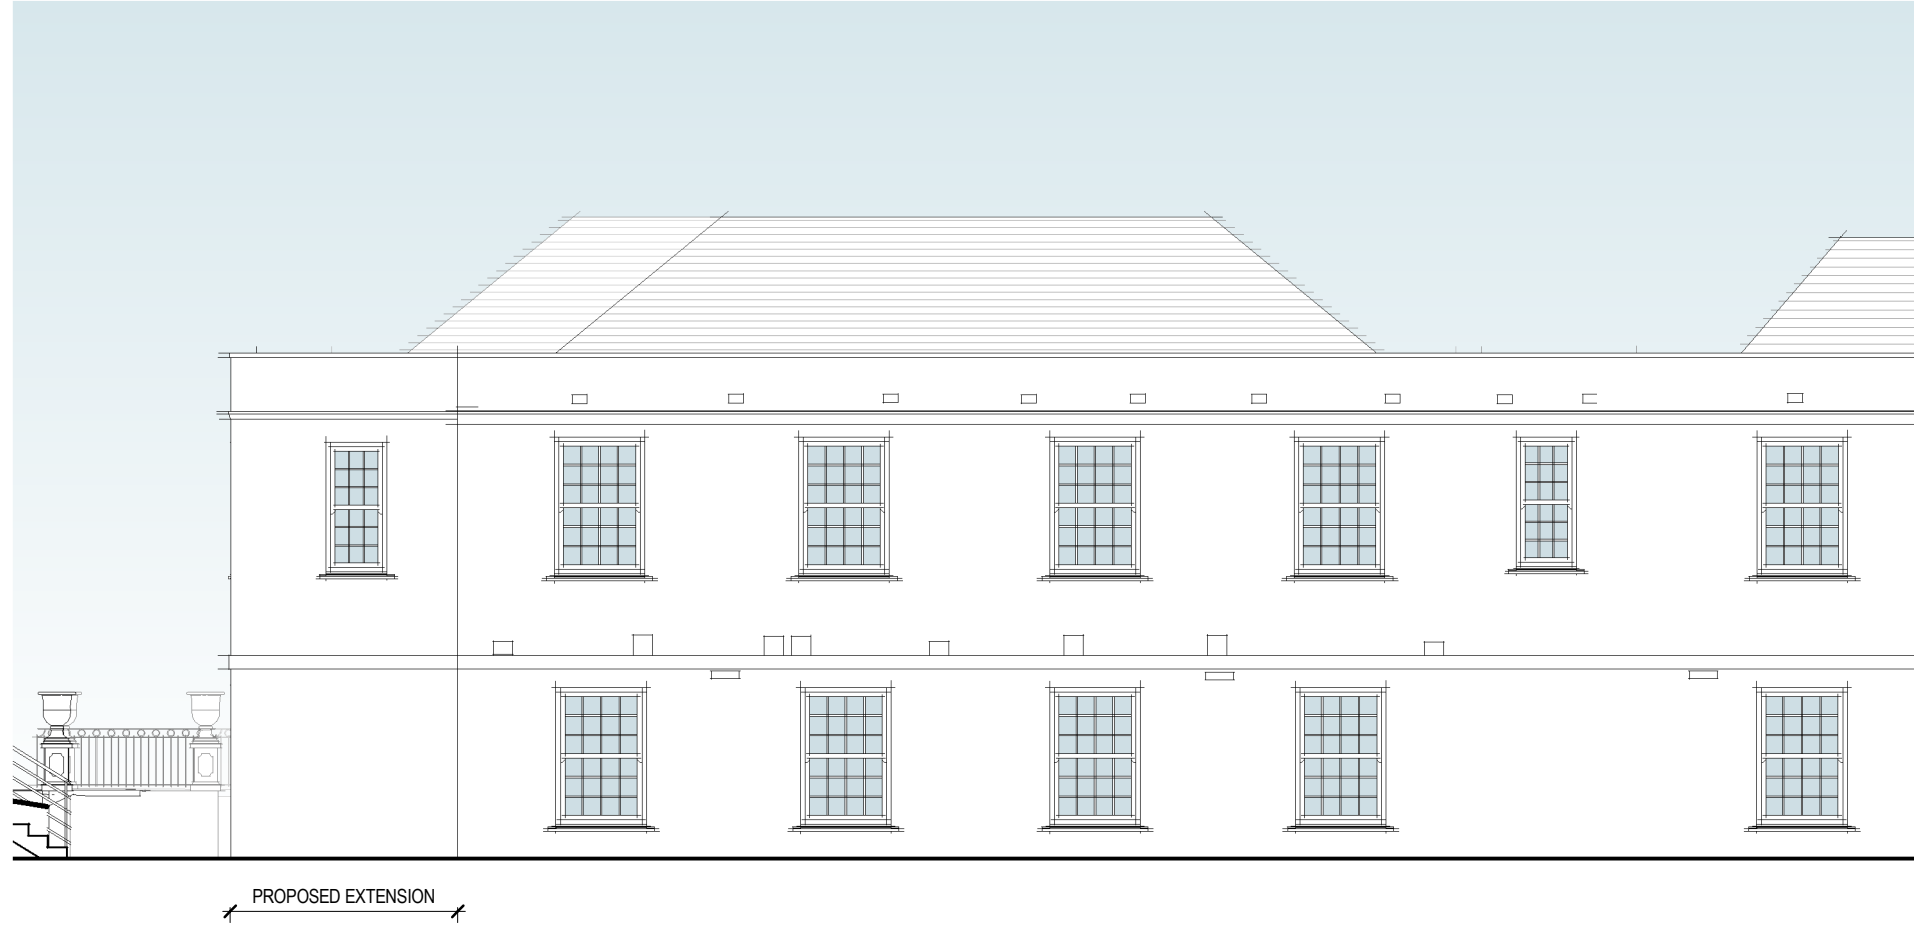

2 **Proposed West Elevation**
1 : 100




3 **Proposed North Elevation**
1 : 100



Proposed Materials

Walls : Smooth Render Painted White.
Roof : Slate Roof behind parapet Wall. Grey single ply membrane to flat Roof areas / parapet box gutters.
Windows : White painted Timber. False sliding sash top hung casements.
Doors : White painted Timber.
Railings/ Balustrade : Black Painted Metal Railings and cast Stone Piers.

ALL materials to match existing building

 

VISUAL SCALE 1:100 @ A1

Rev	Date	Description	Drawn By	Checked By
P3	05/11/18	Revised Planning Issue	JB	RSW
P2	02/11/18	Planning Issue	NM	BG
P1	30/10/18	Preliminary Issue	RSW	RSW

harrisirwin
architects & designers

Aske Stables, Aske, Richmond, North
Yorkshire. DL10 5HG
t: 01748 825675
e: enquiries@harrisirwin.com
w: www.harrisirwin.com

Project:
Proposed 8 Bed Extension
Westergate House
Denmans Lane
Westergate
Fontwell BN18 0SU
Client: 

Drawing Title:
Proposed Elevations

For Planning Submission

HIA Project Number	Scale @ A1	Suitability
2583	1 : 100	D0

Project	Originator	Volume	Level	Type	Role	Number
2583	HIA	01	ZZ	DR	A	04002