



EAST ELEVATION

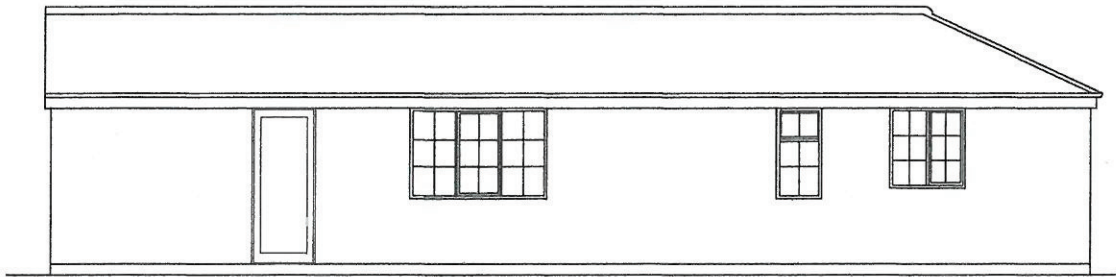


WEST ELEVATION

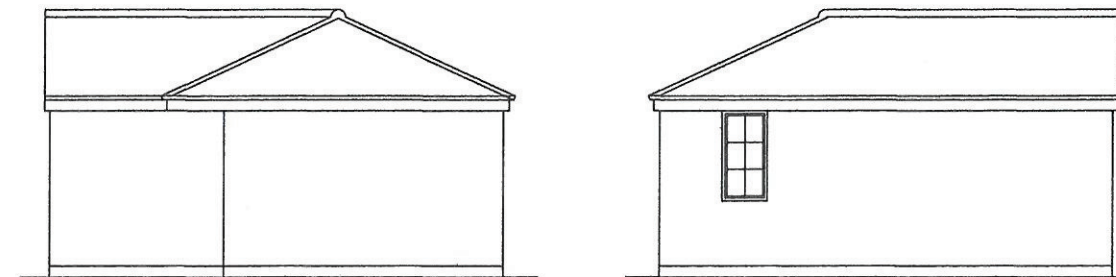


NORTH ELEVATION


SOUTH ELEVATION

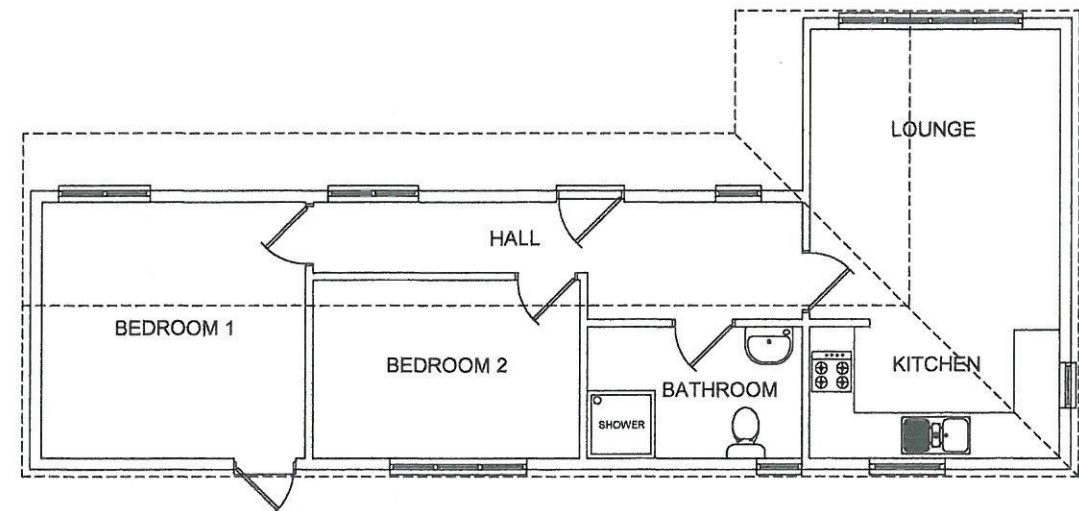

GROUND FLOOR PLAN

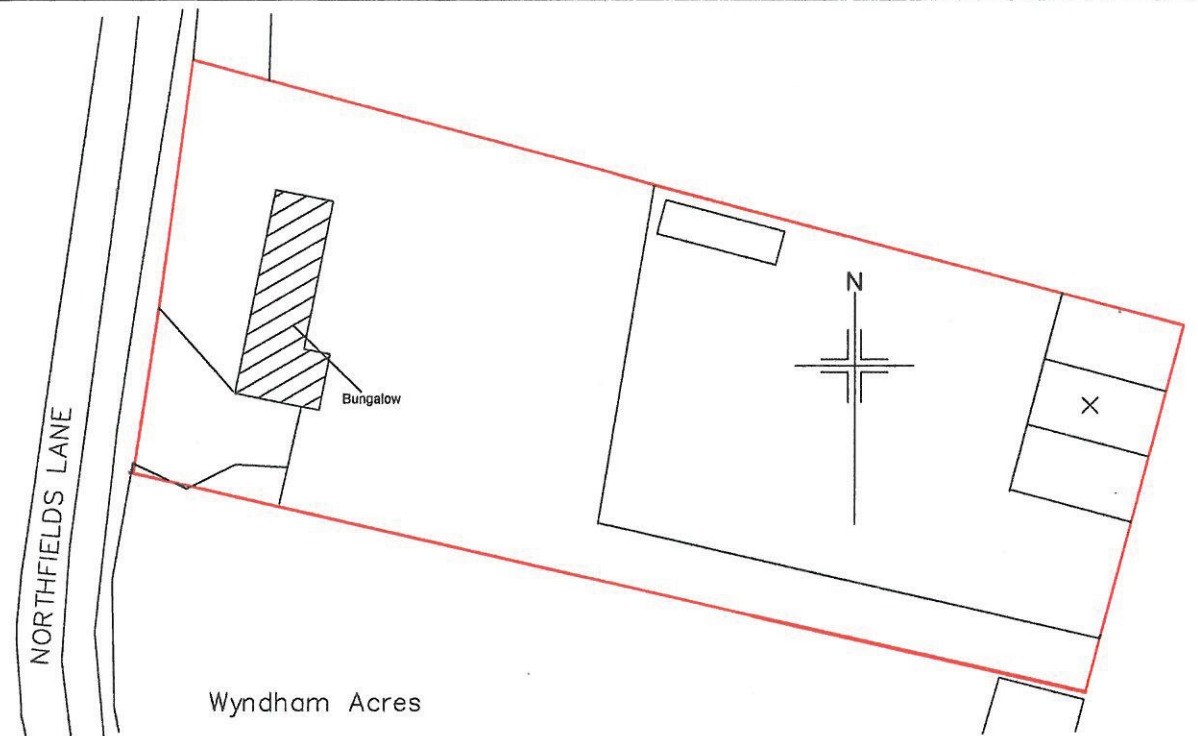

SITE PLAN

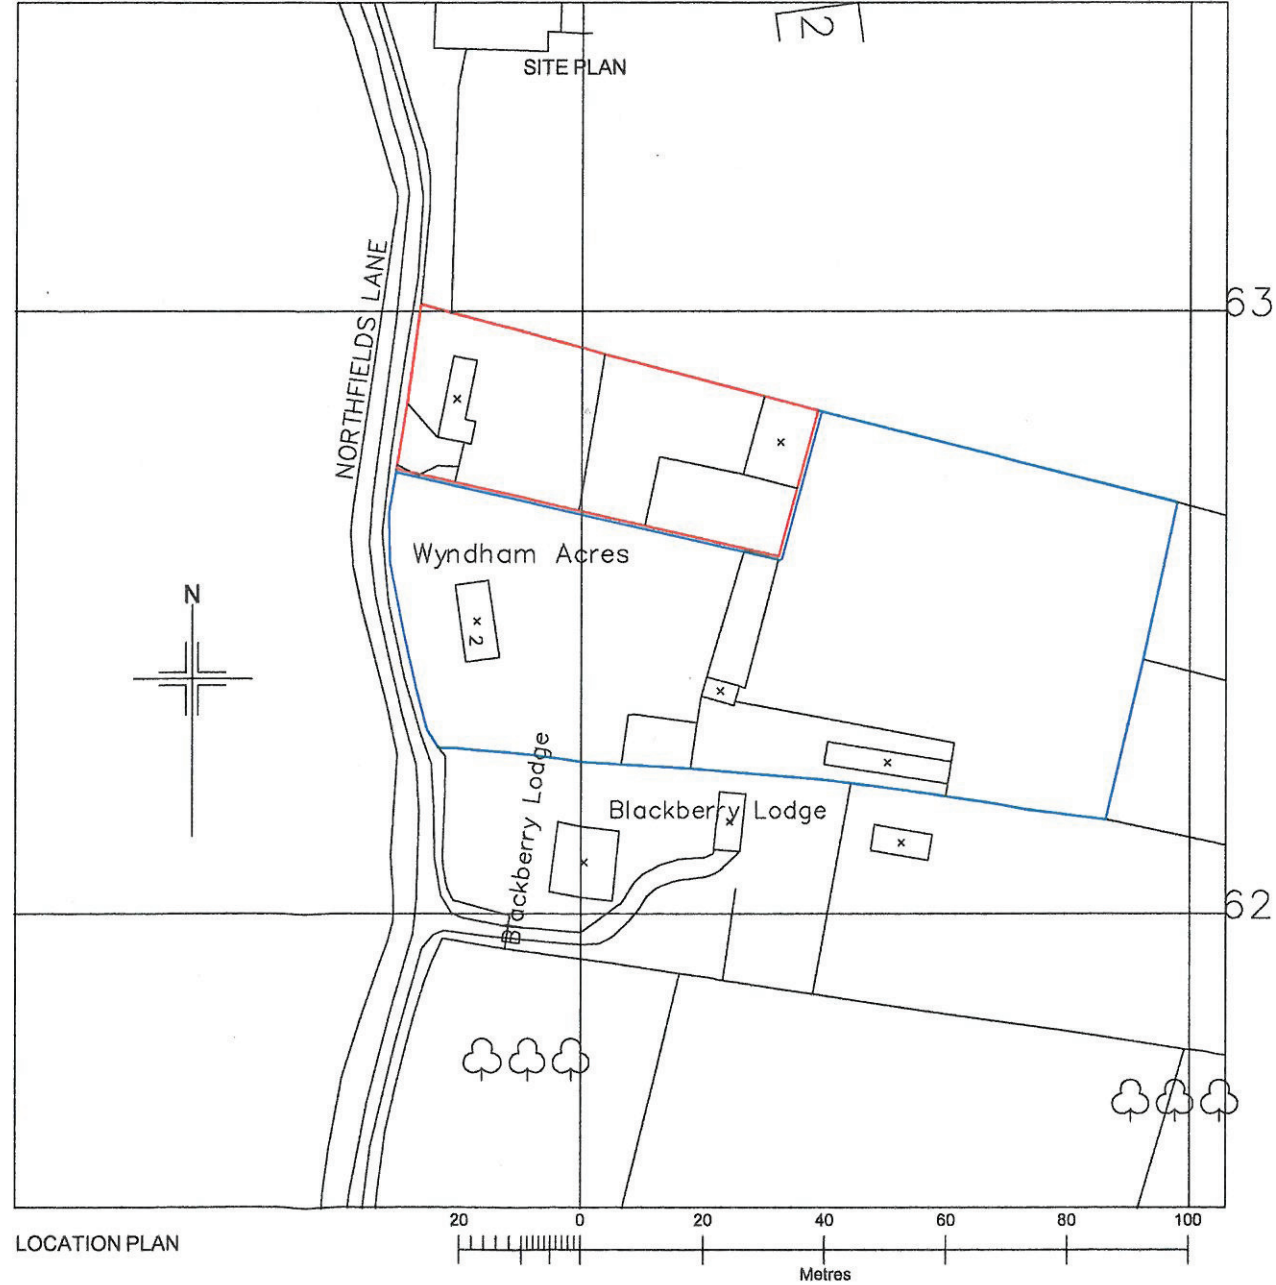

LOCATION PLAN

Do not scale from drawings
(excepting Local Authorities)
All dimensions to be checked on site

All work to comply with Building Regulations, British Standards, manufacturer's instructions /specifications and engineer's calculations at all times. Construction must also comply with all safety at work regulations. Additional work may be requested by the building inspector as work proceeds to ensure the new building complies with all building regulations.

No	Change	Date	Int

HENRY ADAMS
4 New Town
Chichester

Title:
The Old Barn
Northfield Lane
Westergate.

Scale: 1:100 1:500 1:1250

Date: 27th November 2010


Drawn by:

Drawing 1 / 1 EXISTING BUNGALOW

All drawings are copyright of BKM architectural plans and drawings service and may not be reproduced without prior permissions




EAST ELEVATION

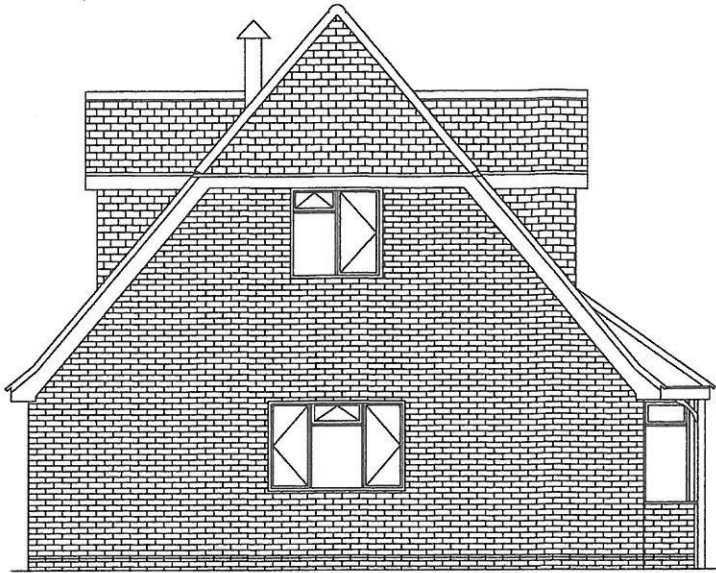


SOUTH ELEVATION



WEST ELEVATION

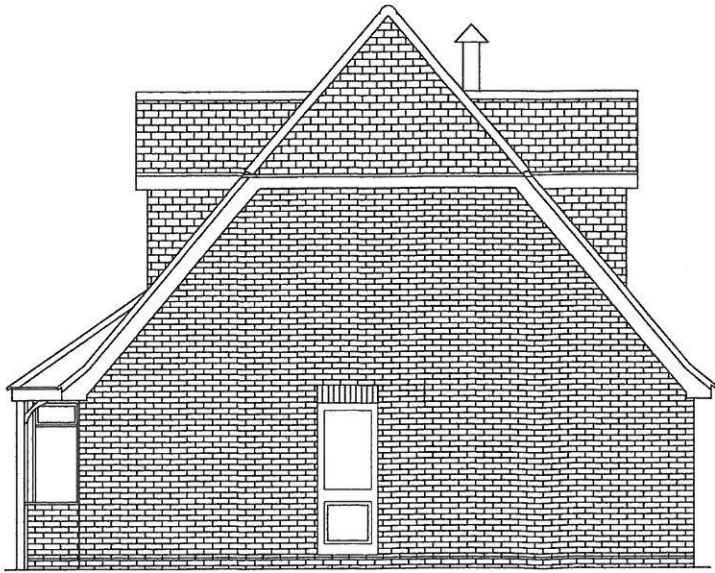

NORTH ELEVATION

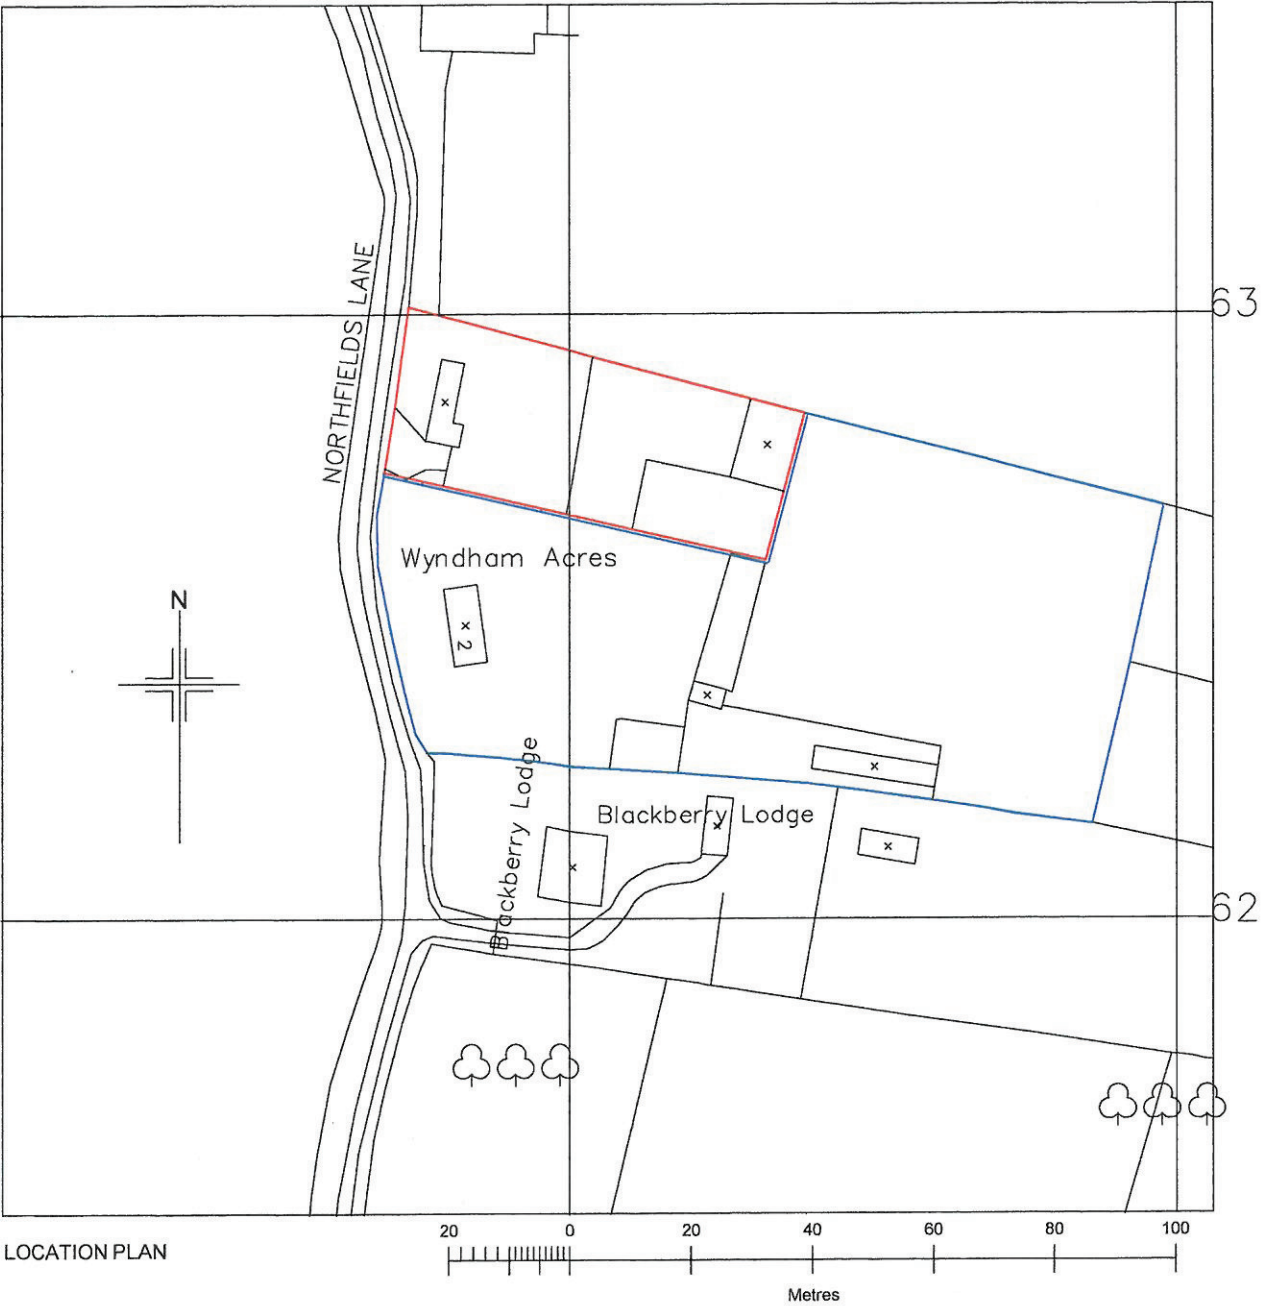

LOCATION PLAN

Do not scale from drawings
(excepting Local Authorities)
All dimensions to be checked on site

All work to comply with Building Regulations,
British Standards, manufacturer's instructions
/specifications and engineer's calculations at
all times. Construction must also comply with
all safety at work regulations. Additional work
may be requested by the building inspector
as work proceeds to ensure the new building
complies with all building regulations.

No	Change	Date	Int
----	--------	------	-----

HENRY ADAMS
4 New Town
Chichester

Title:
The Old Barn
Northfield Lane.
Westergate.

Scale: 1:100 1:1250

Date: 4th August 2010

Drawn by: BKM

Drawing 1 / 5

All drawings are copyright of BKM architectural plans
and drawings service and may not be reproduced
without prior permission