

NOTES

Do not scale this drawing.


All dimensions are in millimetres unless stated otherwise.

This drawing is to be read in conjunction with all other relevant drawings and specifications.


The copyright of this drawing is vested in Harris Irwin Associates Ltd. and must not be copied or reproduced without the written consent of a Director.




1 Existing East Elevation
1 : 100

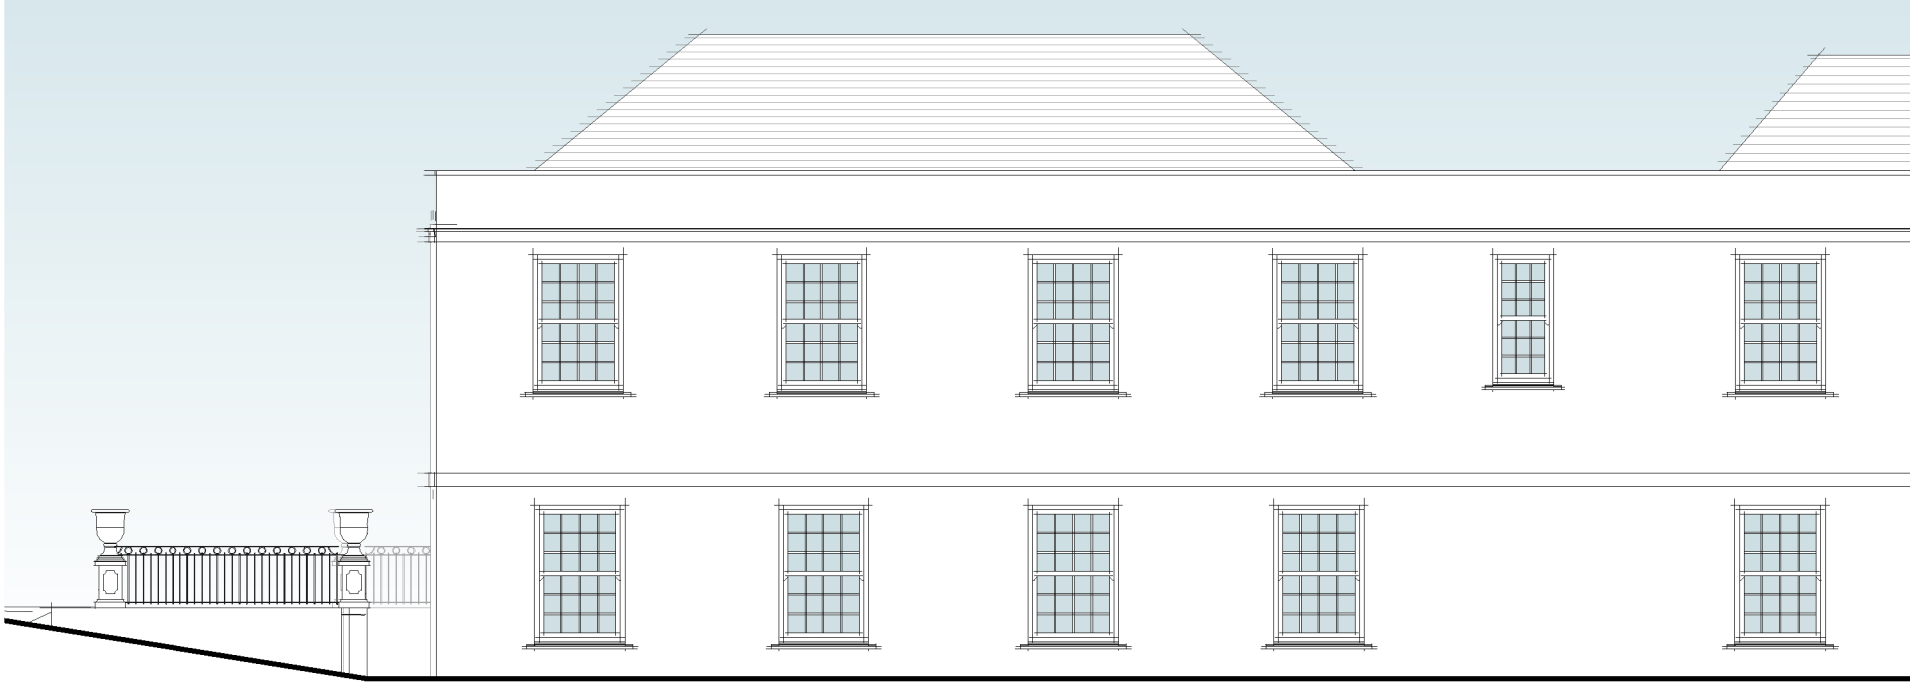

2 Existing West Elevation
1 : 100

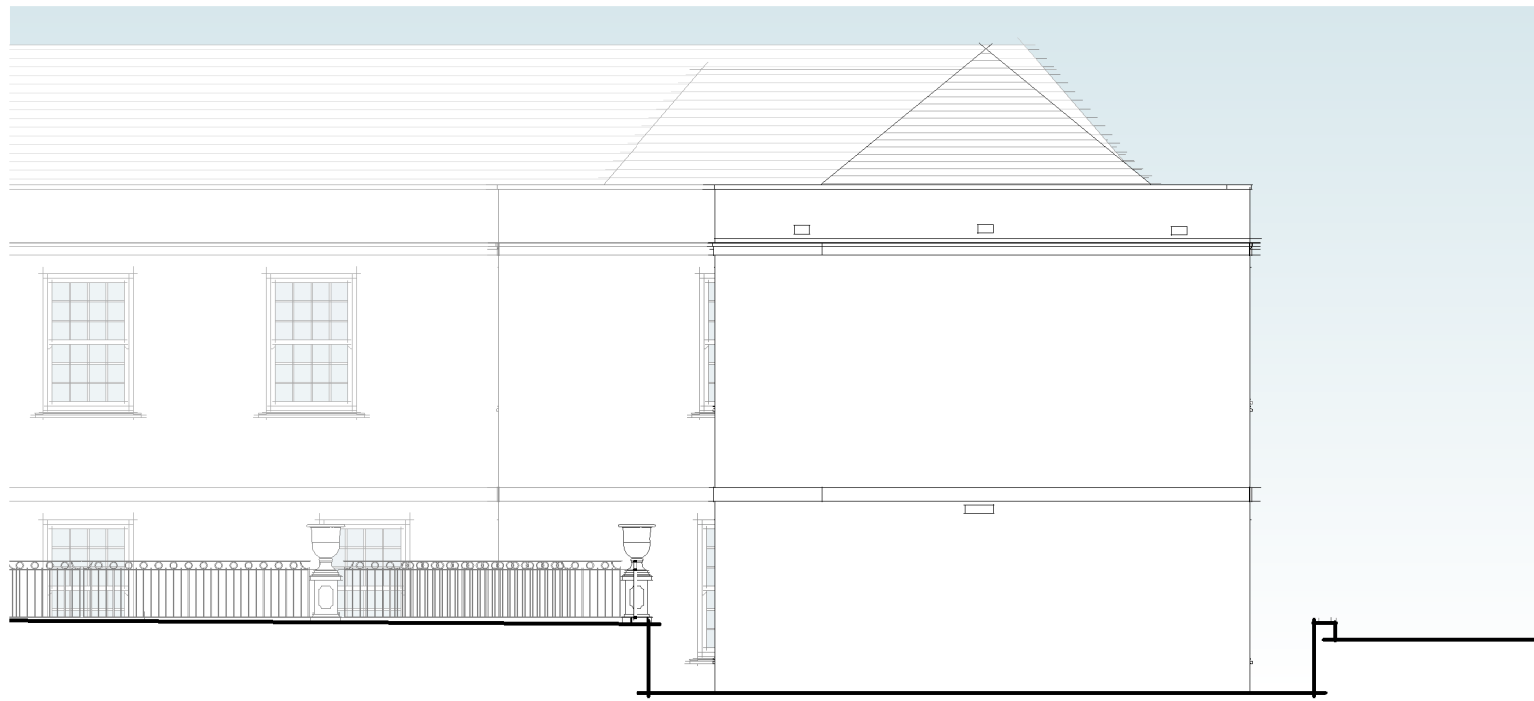

3 Existing North Elevation
1 : 100

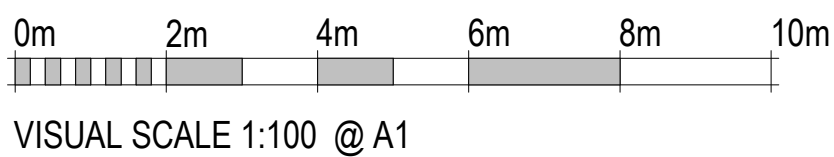

VISUAL SCALE 1:100 @ A1

Rev	Date	Description	Drawn By	Checked By
P3	05/11/18	Revised Planning Issue	JB	RSW
P2	02/11/18	Planning Issue	NM	BG
P1	30/10/18	Preliminary Issue	RSW	RSW

harrisirwin
architects & designers

Aske Stables, Aske, Richmond, North
Yorkshire. DL10 5HG
t: 01748 825675
e: enquiries@harrisirwin.com
w: www.harrisirwin.com

Project:
Proposed 8 Bed Extension
Westergate House
Denmans Lane
Westergate
Fontwell BN18 0SU
Client: 

Drawing Title:
Existing Elevations

For Planning Submission

HIA Project Number 2583	Scale @ A1 1 : 100	Suitability D0
----------------------------	-----------------------	-------------------

Project 2583 - HIA - 01 - ZZ - DR - A - 04001	Originator HIA	Volume 01	Level ZZ	Type DR	Role A	Number 04001
--	-------------------	--------------	-------------	------------	-----------	-----------------