

notes


Permission is granted to scale from this drawing for the purpose of Local Authority Planning Approval only. In all other cases DO NOT scale from this drawing. Please contact this office for any additional information required.

Contractors, Sub-Contractors and Suppliers are to check all relevant dimensions, levels and details of the site and any existing buildings before commencing any shop drawings or building work. Any discrepancies should be reported to this office.


This drawing must be read in conjunction with all related drawings and documents relevant to this project, including those prepared by appointed consultants, specialists and sub-contractors etc.

This drawing is the copyright of **RDV a Design**

revisions		25/10/2017
A	planning	

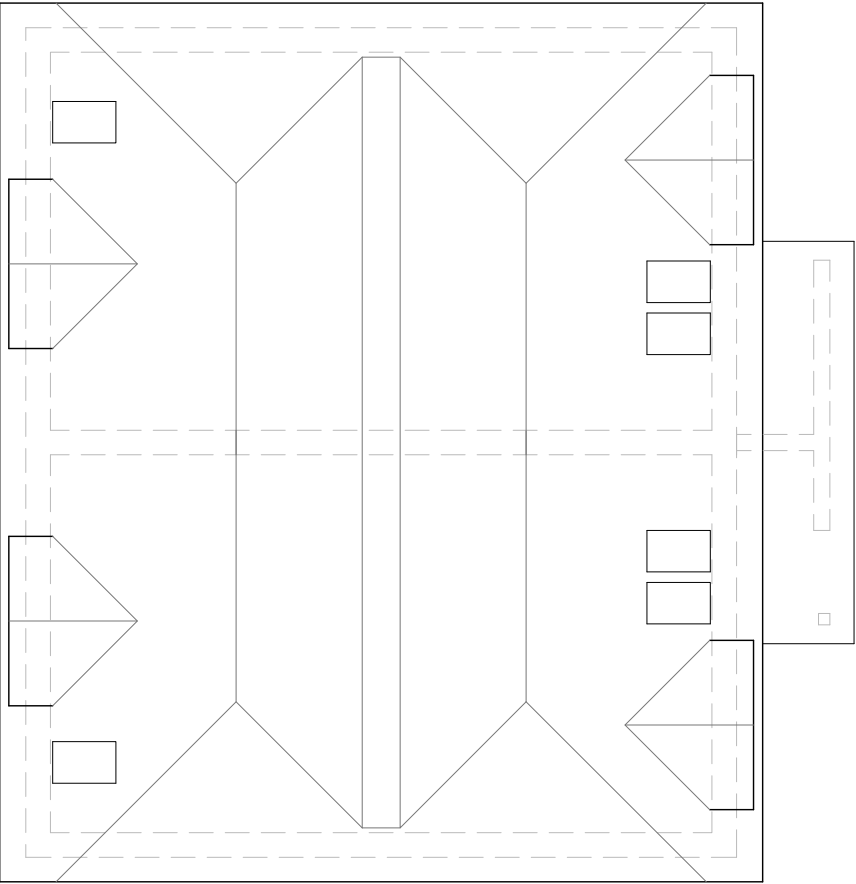

Roof Plan: Scale 1:100

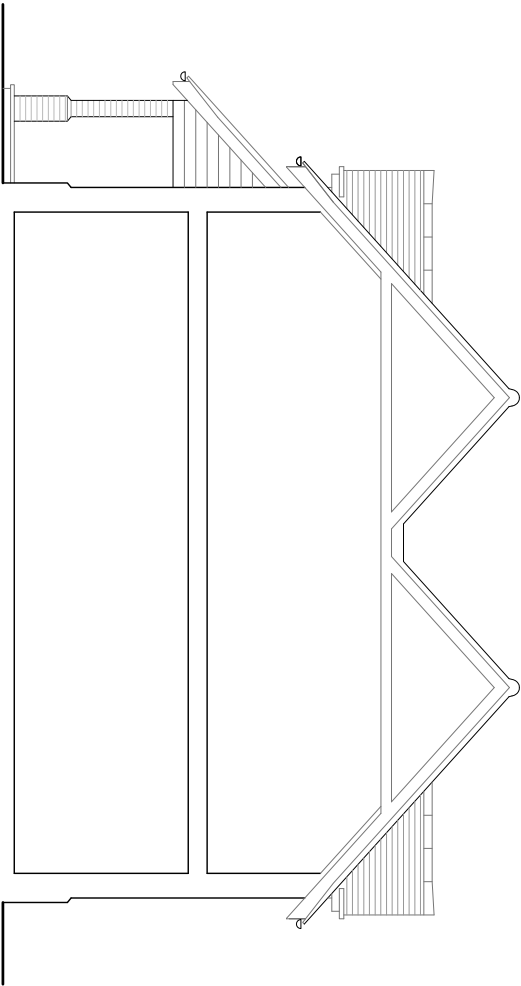

Typical Section: Scale 1:100



RDV a Design

9 Oak End | Arundel | West Sussex
Tel: 01903 884013

project	Forge House Nyton Road Eastergate West Sussex		
drawing	Roof Plan and Typical Section As Proposed		

Planning

scale	@ A3	date	rev
1:100		October 2017	
job no	drawing no		
16078	02.04		A