



Indicative Street View: Scale 1:125

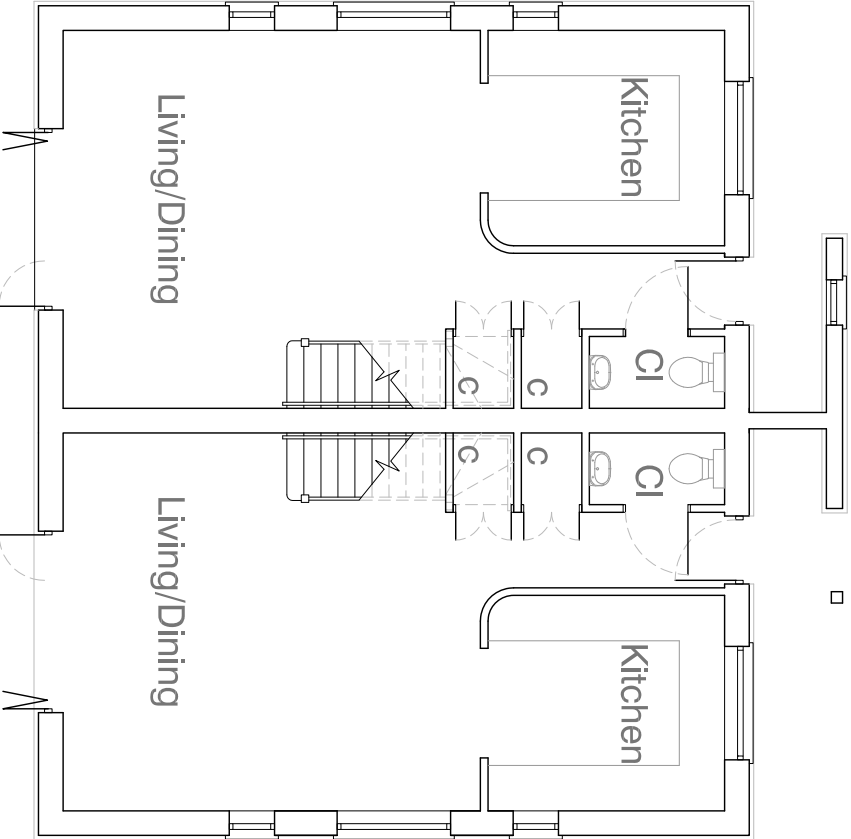

Ground Floor Plan: Scale 1:100

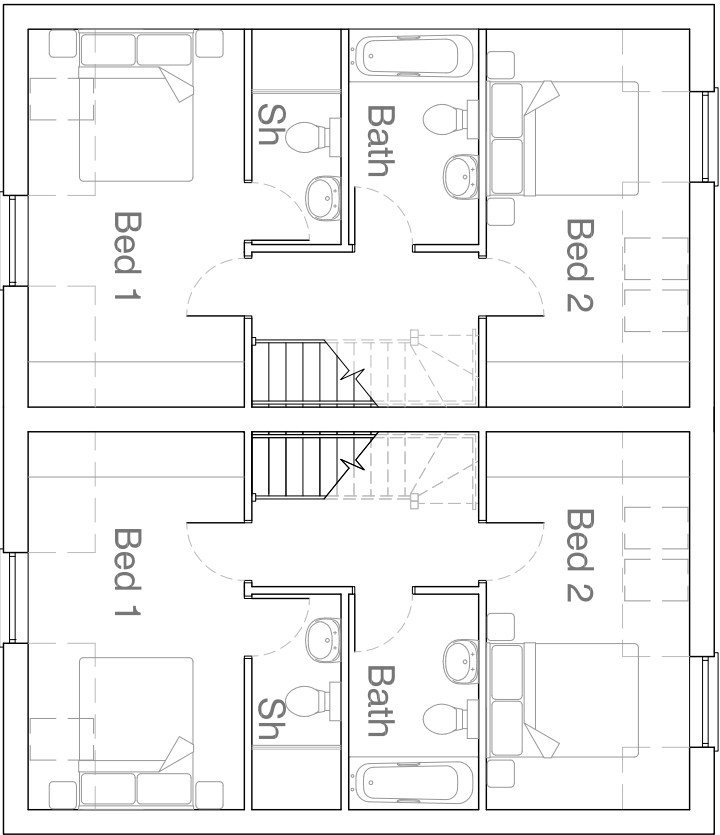

First Floor Plan: Scale 1:100

notes

Permission is granted to scale from this drawing for the purpose of Local Authority Planning Approval only. In all other cases DO NOT scale from this drawing. Please contact this office for any additional information required.

Contractors, Sub-Contractors and Suppliers are to check all relevant dimensions, levels and details of the site and any existing buildings before commencing any shop drawings or building work. Any discrepancies should be reported to the office.

This drawing must be used in conjunction with all related drawings and documents relevant to this project, including those prepared by appointed consultants, specialists and sub-contractors etc.

This drawing is the copyright of RDV a Design.

revisions

A. planning

25/10/2017

Planning

project			
Forge House			
Nyton Road			
Eastergate West Sussex			
drawing			
Floor Plans and Indicative			
Street View			
As Proposed			
scale	date		
1:100, 1:125 @ A3	October 2017		
job no	drawing no	rev	
16078	02.02	A	