




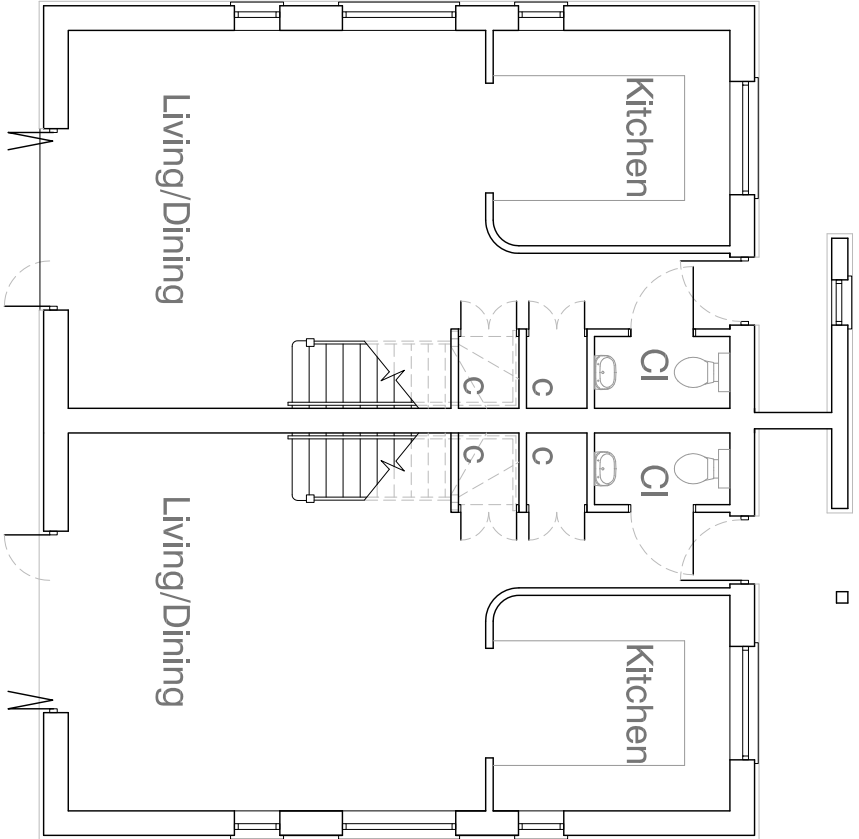

Indicative Street View: Scale 1:125

 

Ground Floor Plan: Scale 1:100

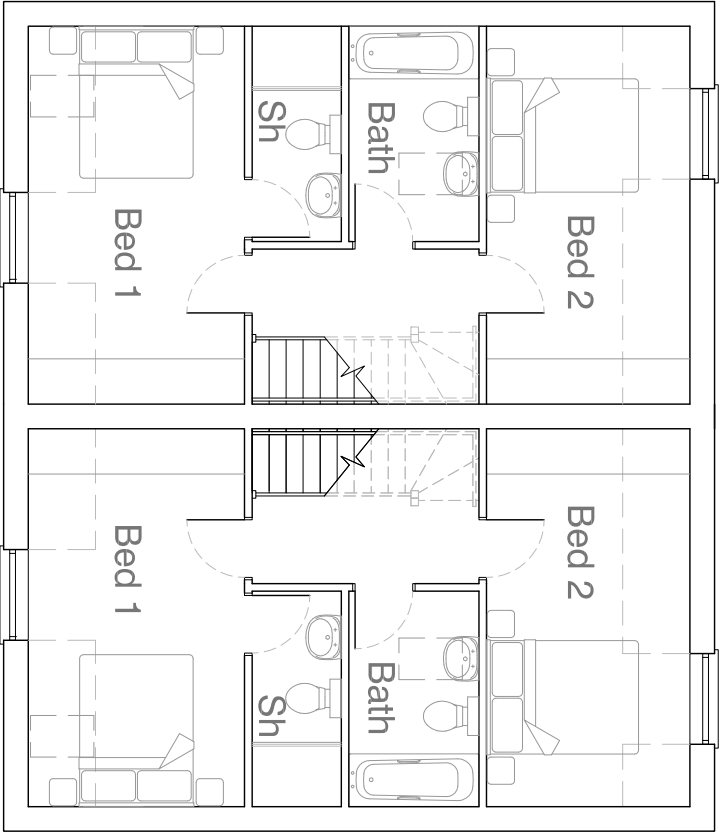

First Floor Plan: Scale 1:100



notes

Permission is granted to scale from this drawing for the purpose of Local Authority Planning Approval only. In all other cases DO NOT scale from this drawing. Please contact this office for any additional information required.

Contractors, Sub-Contractors and Suppliers are to check all relevant dimensions, levels and details of the site and any existing buildings before commencing any site drawings or building work. Any discrepancies should be reported to this office.

This drawing must be used in conjunction with all related drawings and documents relevant to this project, including those prepared by appointed consultants, specialists and sub-contractors etc.

This drawing is the copyright of RDV a Design.

revisions

A	Planning	25/10/2017
B	domers removed	03/01/2018
C	domers/roof windows altered	29/01/2018

RDV a Design

9 Oak End | Arundel | West Sussex
Tel: 01903 884013

project	Forge House
	Nyton Road
	Eastergate West Sussex
drawing	Floor Plans and Indicative Street View
	As Proposed

Floor Plans and Indicative Street View
As Proposed

Planning

scale	1:100, 1:125 @ A3	date	October 2017
job no	16078	drawing no	02.02
rev	C		