




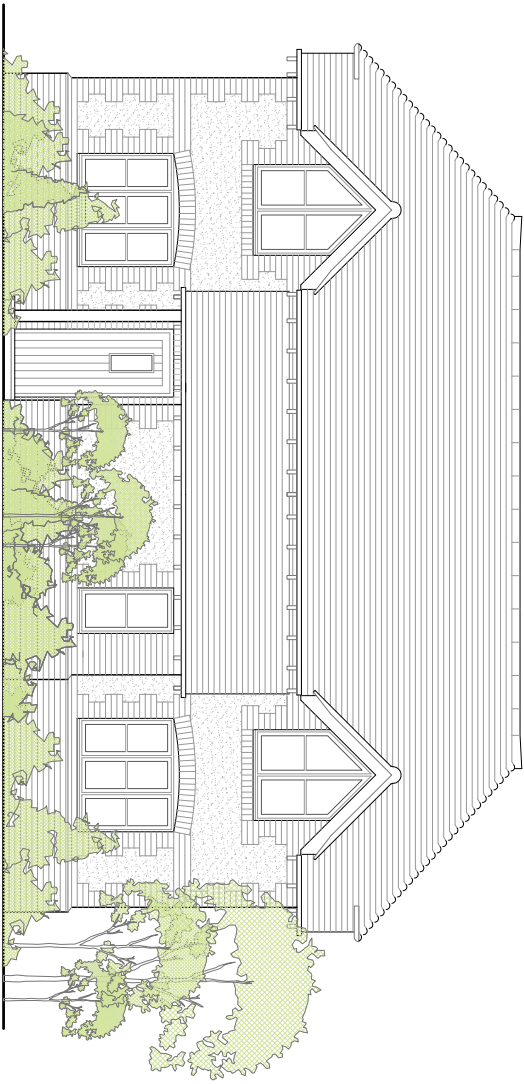


North Elevation: Scale 1:100

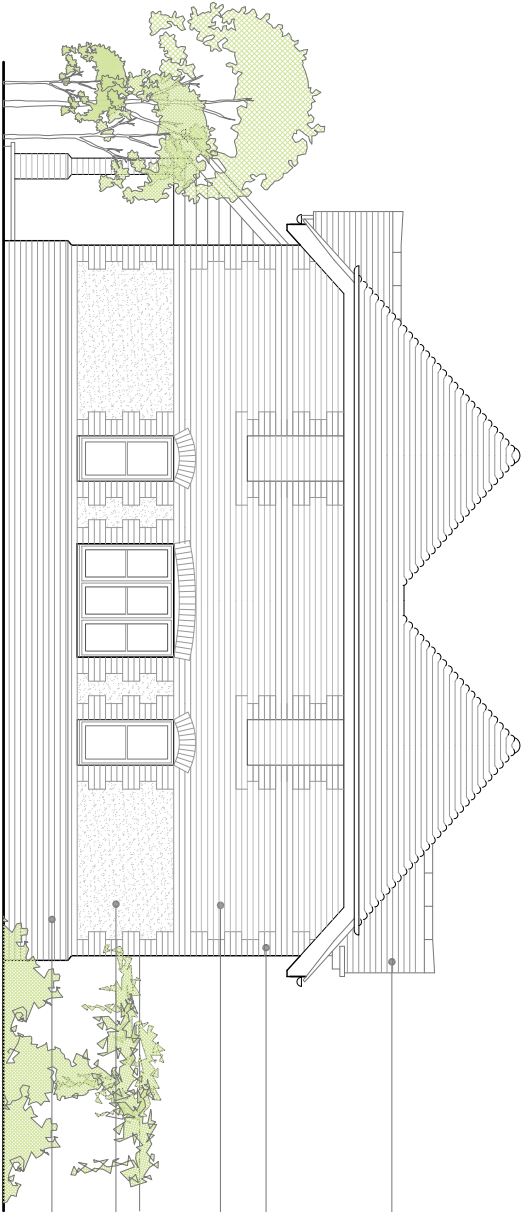

West Elevation: Scale 1:100

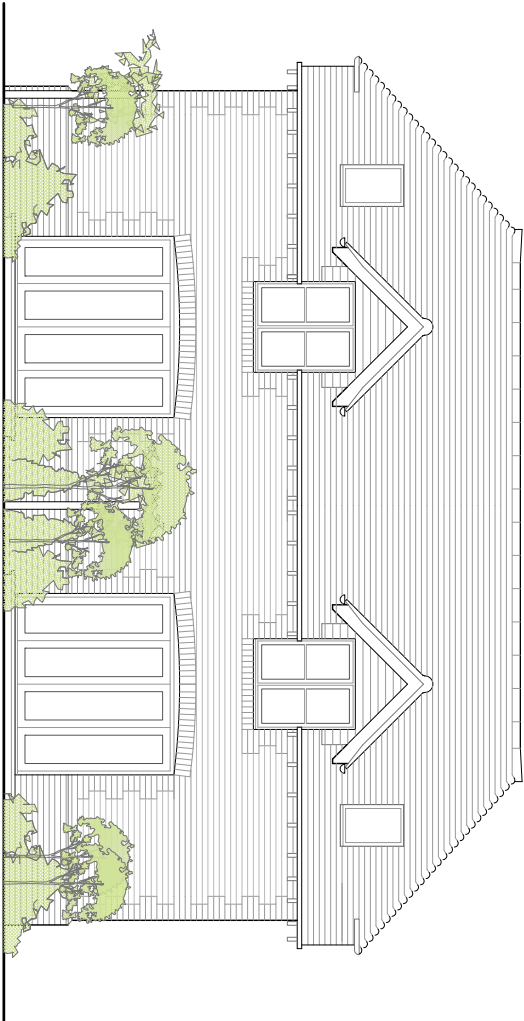

South Elevation: Scale 1:100

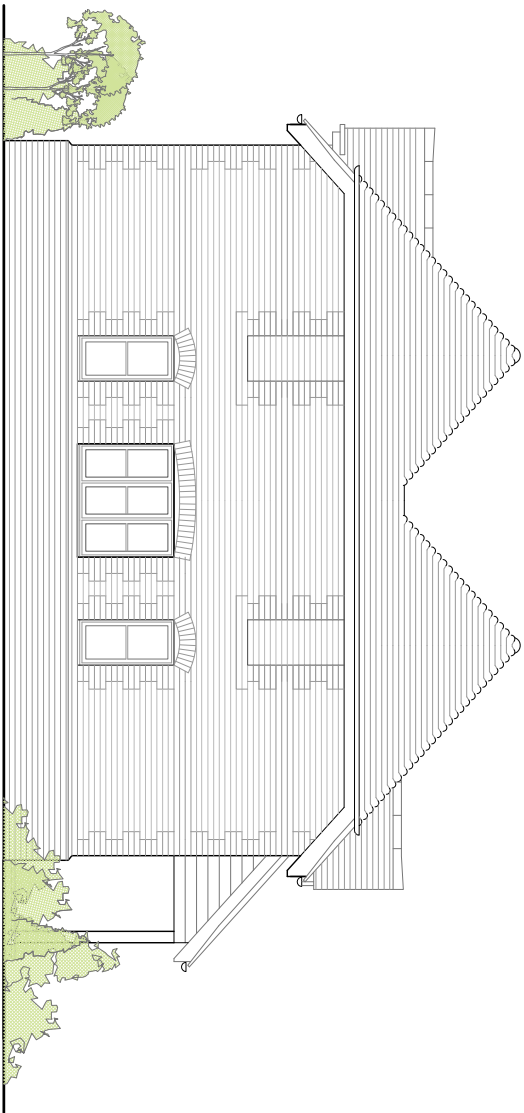

East Elevation: Scale 1:100

notes

Permission is granted to scale from this drawing for the purpose of local Authority Planning Approval only. In all other cases DO NOT scale from this drawing. Please contact this office for any additional information required.

Contractors, Sub-Contractors and Suppliers are to check all relevant dimensions, levels and details of the site and any existing buildings before commencing any shop drawings or building work. Any discrepancies should be reported to this office.

This drawing must be read in conjunction with all related drawings and documents relevant to this project, including those prepared by appointed consultants, specialists and sub-consultants etc.

This drawing is the copyright of **RDV a Design**.

revisions

A	planning	25/10/2017
B	corners removed	03/01/2018
C	corners/roof windows altered	29/01/2018

RDV a Design

9 Oak End | Arundel | West Sussex
Tel: 01903 884013

project	Forge House
	Nyton Road
	Eastergate West Sussex
drawing	

Elevations

As Proposed

Planning

scale	-	date
1:100	@ A3	October 2017
job no	drawing no	rev
16078	02.03	C