

notes

Permission is granted to scale from this drawing for the purpose of local Authority Planning Approval only. In all other cases DO NOT scale from this drawing. Please contact this office for any additional information required.

Contractors, Sub-Contractors and Suppliers are to check all relevant dimensions, levels and details of the site and any existing buildings before commencing any shop drawings or building work. Any discrepancies should be reported to this office.

This drawing must be read in conjunction with all related drawings and documents relevant to this project, including those prepared by appointed consultants, specialists and sub-contractors etc.

This drawing is the copyright of **RDV a Design**

revisions

A	planning	25/10/2017
B	corners removed	03/01/2018
C	corners/roof windows altered	29/01/2018

RDV a Design


9 Oak End | Arundel | West Sussex
Tel: 01903 884013

project	Forge House Nyton Road Eastergate West Sussex
drawing	



Roof Plan and Typical Section

As Proposed

scale	-	date	
1:100	@ A3	October 2017	
job no	drawing no	rev	
16078	02.04	C	

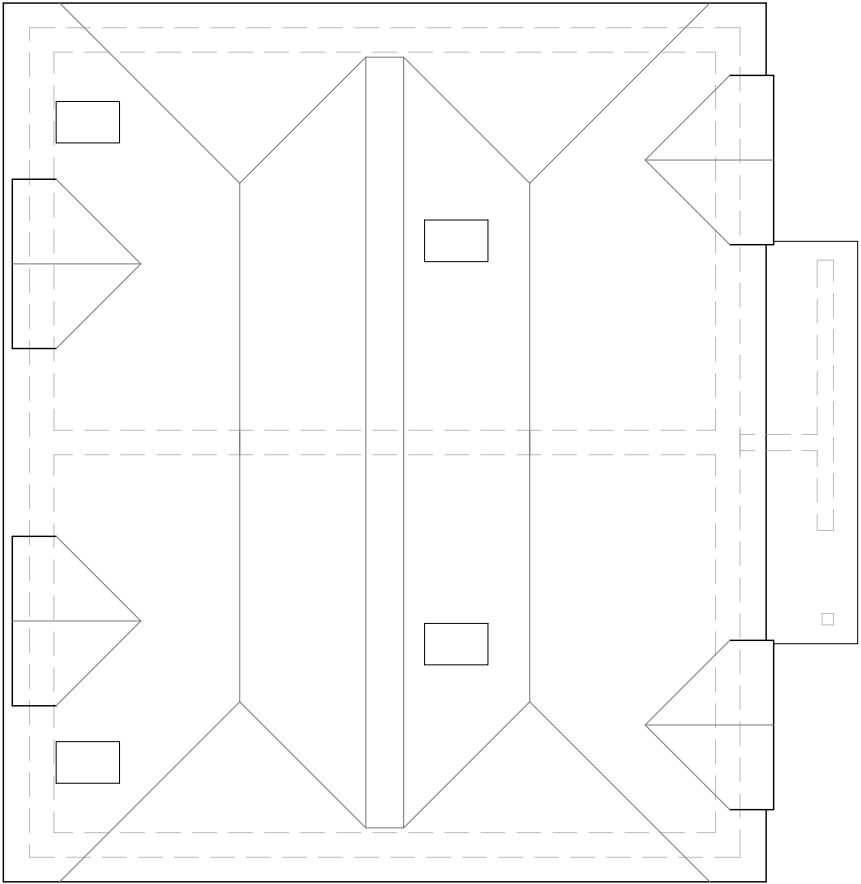

Roof Plan: Scale 1:100

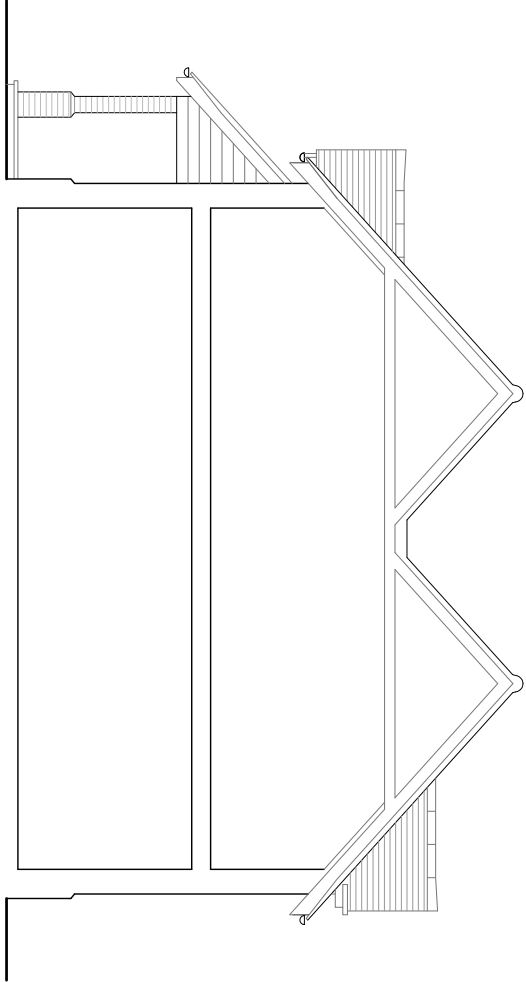 

Typical Section: Scale 1:100

