


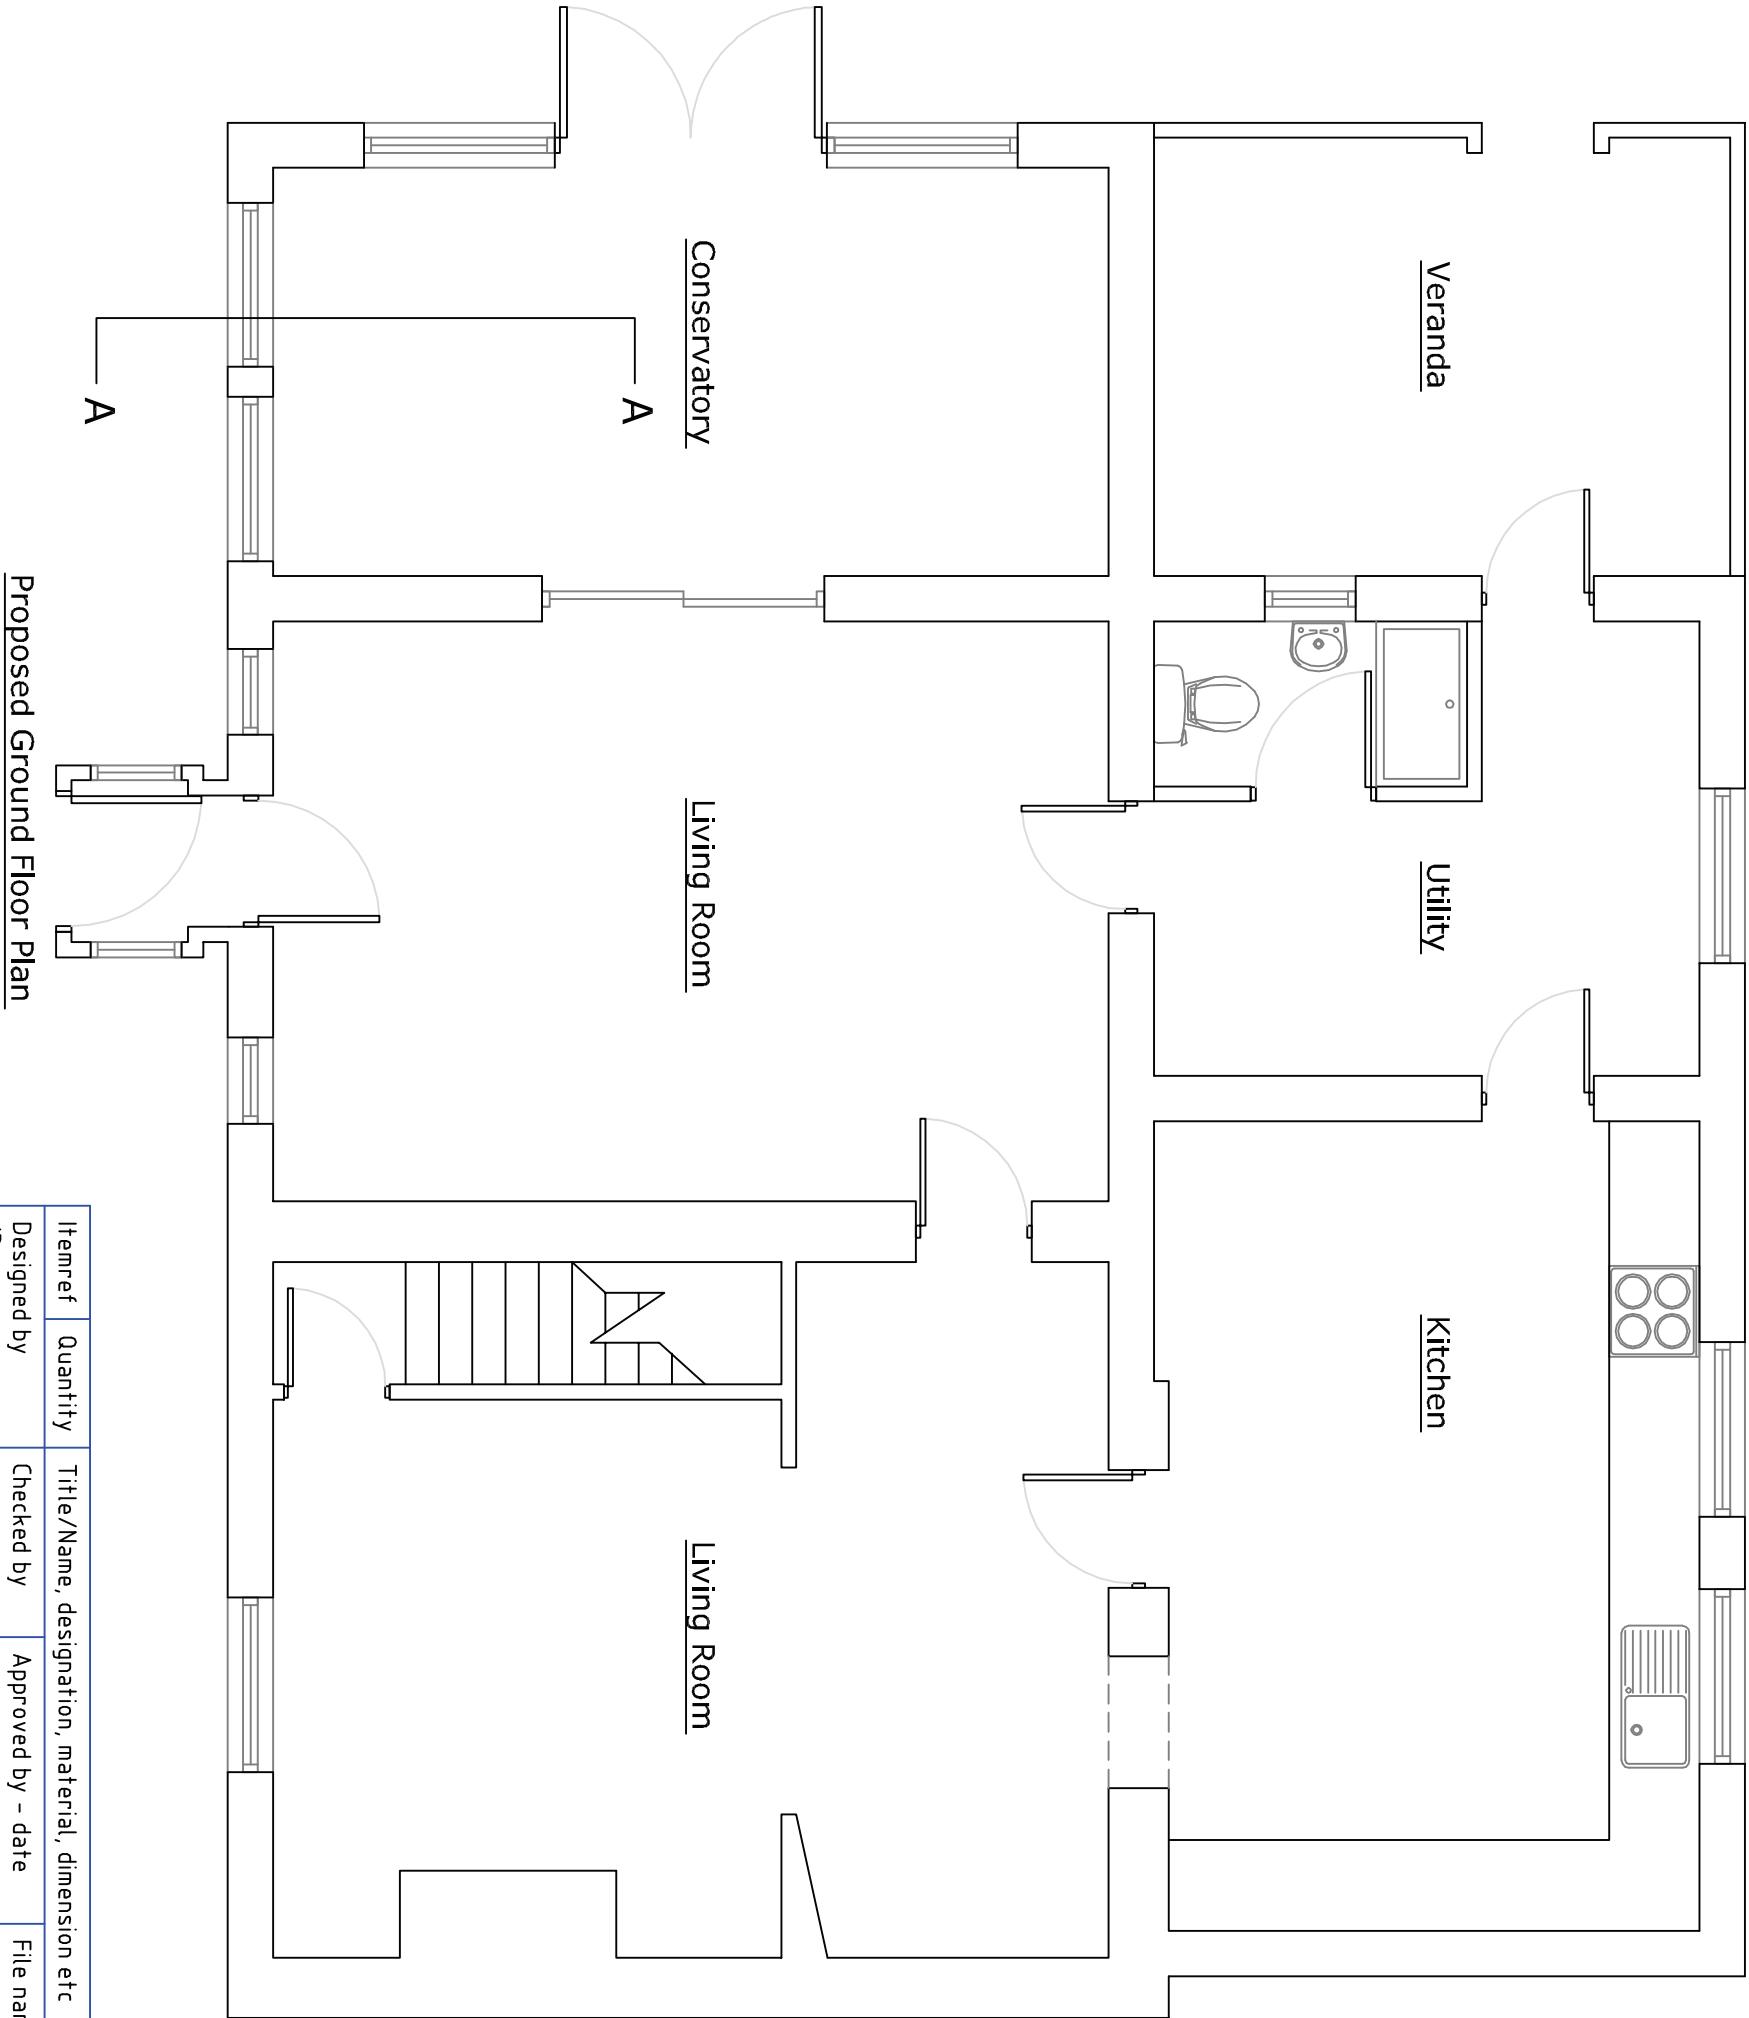

Proposed Ground Floor Plan

Item/ref	Quantity	Title/Name, designation, material, dimension etc			Article No./Reference	
Designed by JD	Checked by	Approved by - date	File name	Date Feb 2011	Scale 1:50	
2 Elm Cottages P0203TG				Extensions and Alterations		
				02	Edition 0	Sheet