


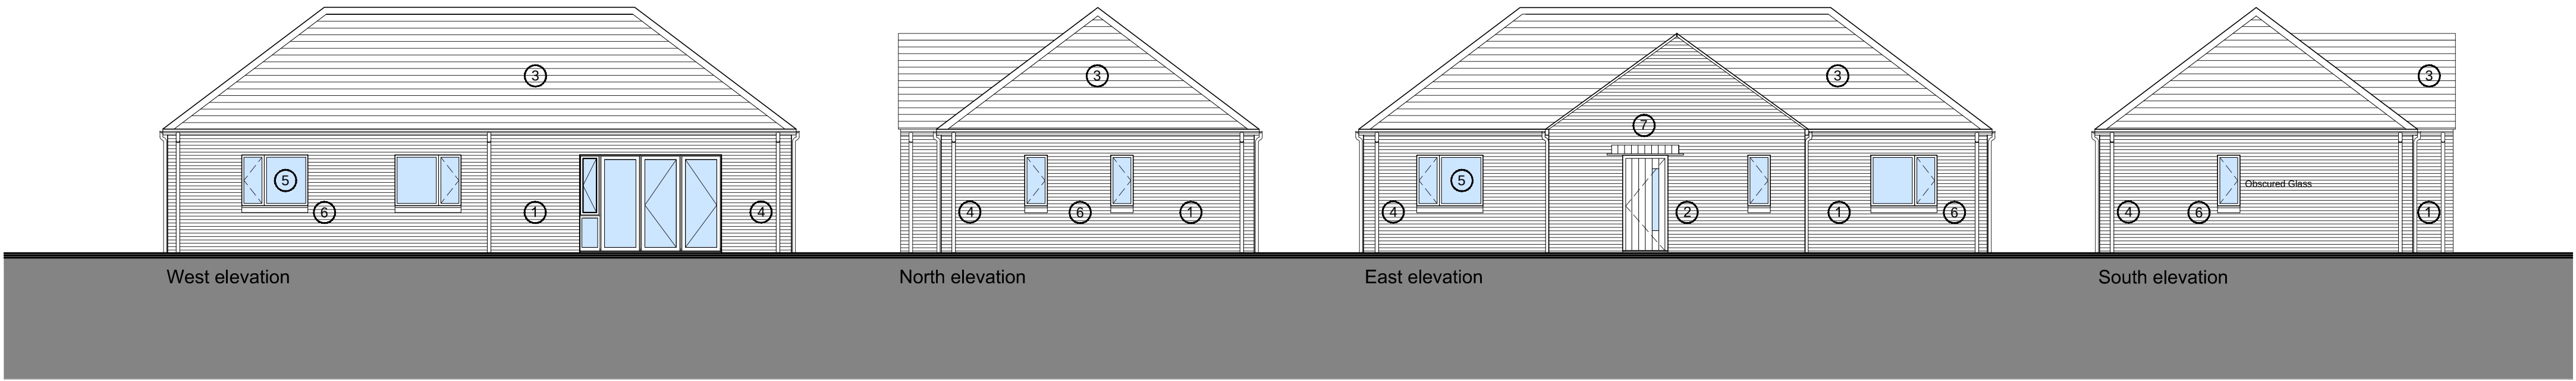


Elevations




Materials Key:

1. Red / Brown facing brick, areas of solidor course detail to match
2. Entrance door to houses with integral window to SBD standard
3. Artificial slate tiled roof, ridge tile also grey
4. Black UPVC rainwater goods
5. Dark Grey windows and doors, brick wall finish returns in reveals.
6. Stone effect cills and copings- light coloured
7. Grey metal clad canopy.



Roof plan

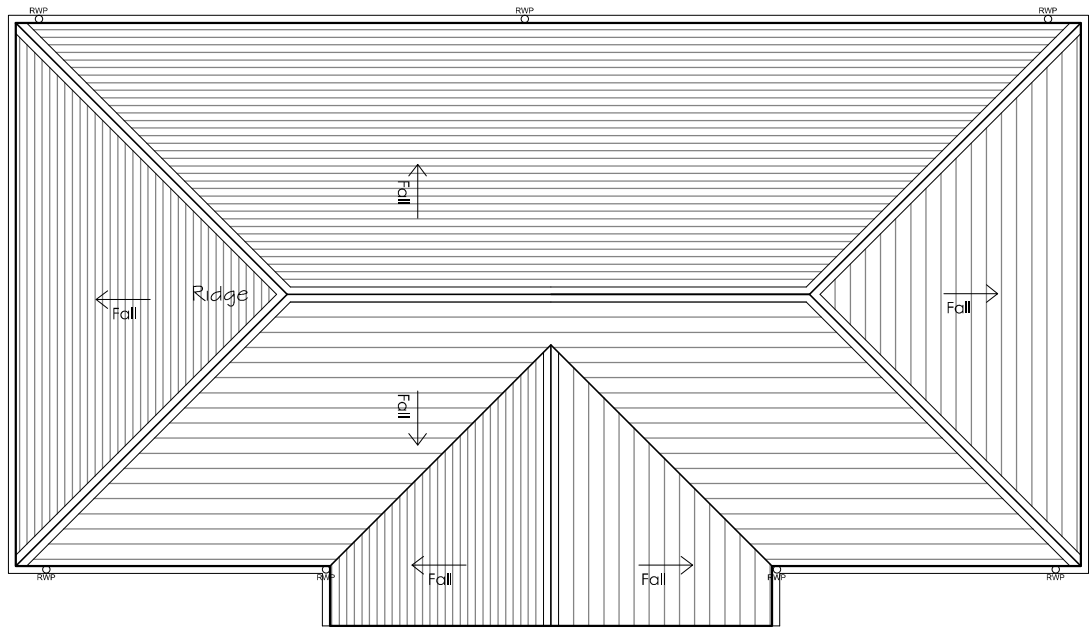


Ground floor plan

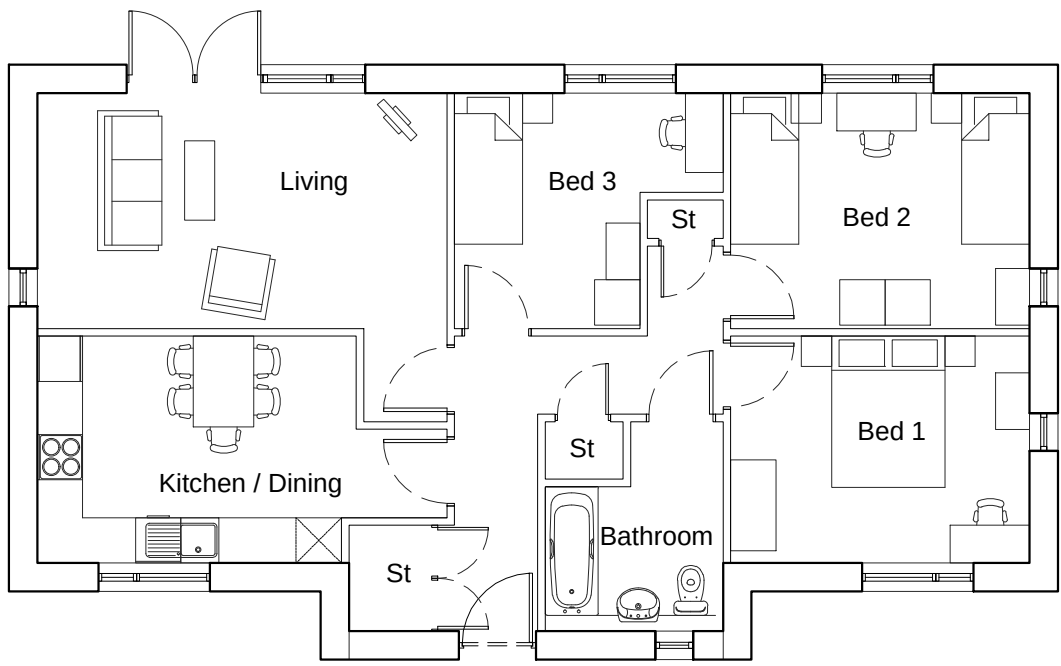

Site Section

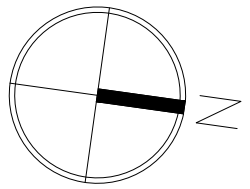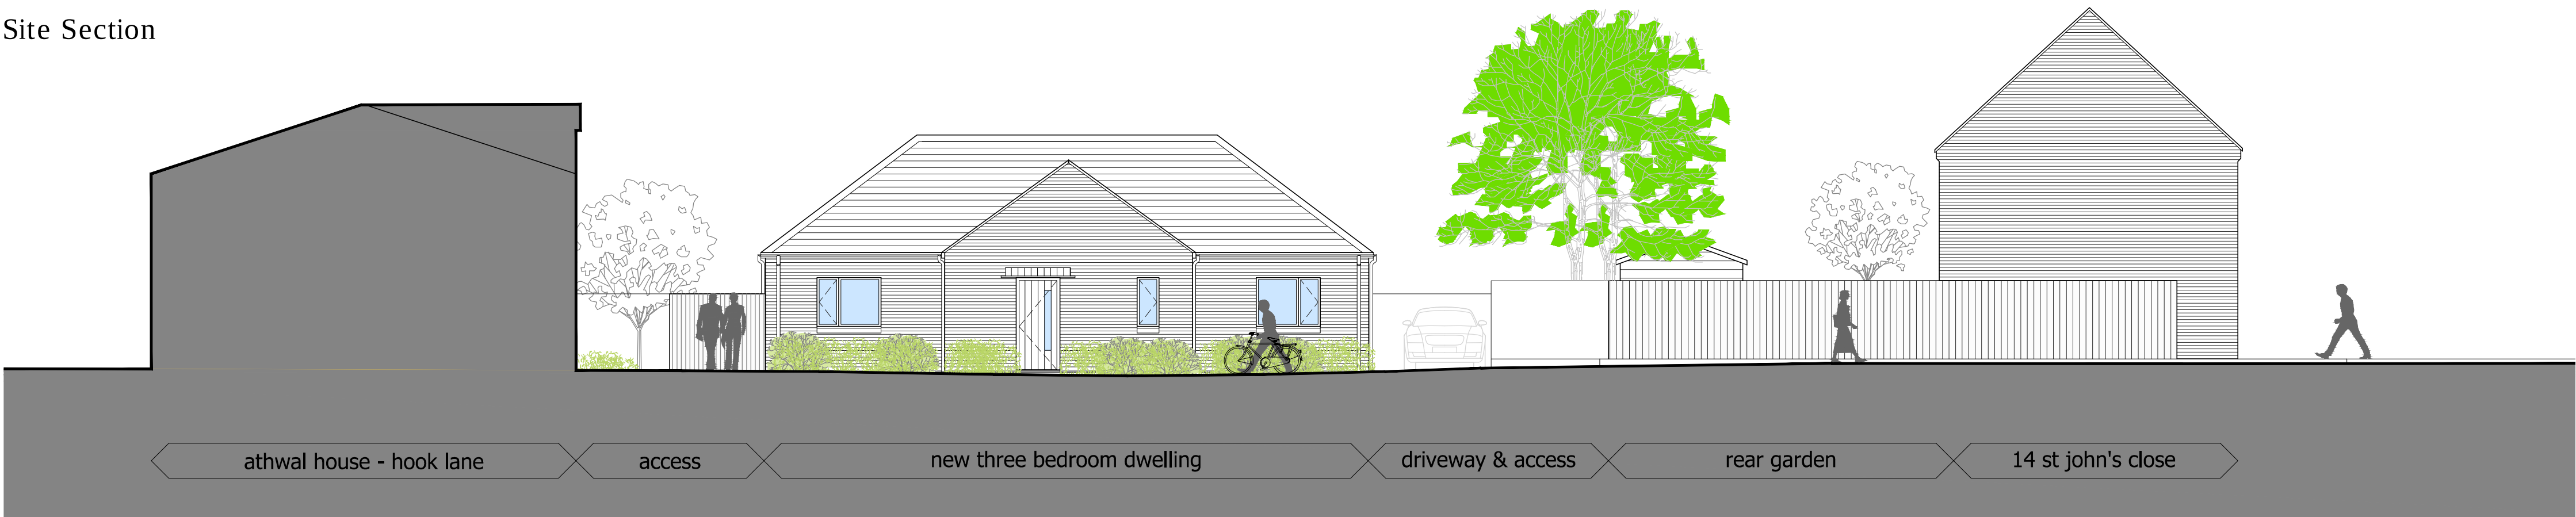

Plans & Elevations 1:100 @ A1

 

Residential Re-development

St Johns Close
Aldingbourne
Arun District Council

Project & Drawing title

Proposed plans & elevations

Drawn	Date	Checked	Date	Scale at A1
TGM	03/11/16	NKS	03/11/16	1:100
Job N°	16/021	Drawing N°	21	Rev. /
Status	PLANNING			

Ground Floor | 81centennial Building
Southern Gate | Chichester
West Sussex | PO19 8EZ
t: 01243 774248
e: info@mharchitects.co.uk
www.mharchitects.co.uk
Limited Company
Registered in England No. 0994559

