

EXISTING FRONT ELEVATION
(SOUTH) 1:100




PROPOSED FRONT ELEVATION
(SOUTH) 1:100


EXISTING REAR ELEVATION
(NORTH) 1:100




PROPOSED REAR ELEVATION
(NORTH) 1:100

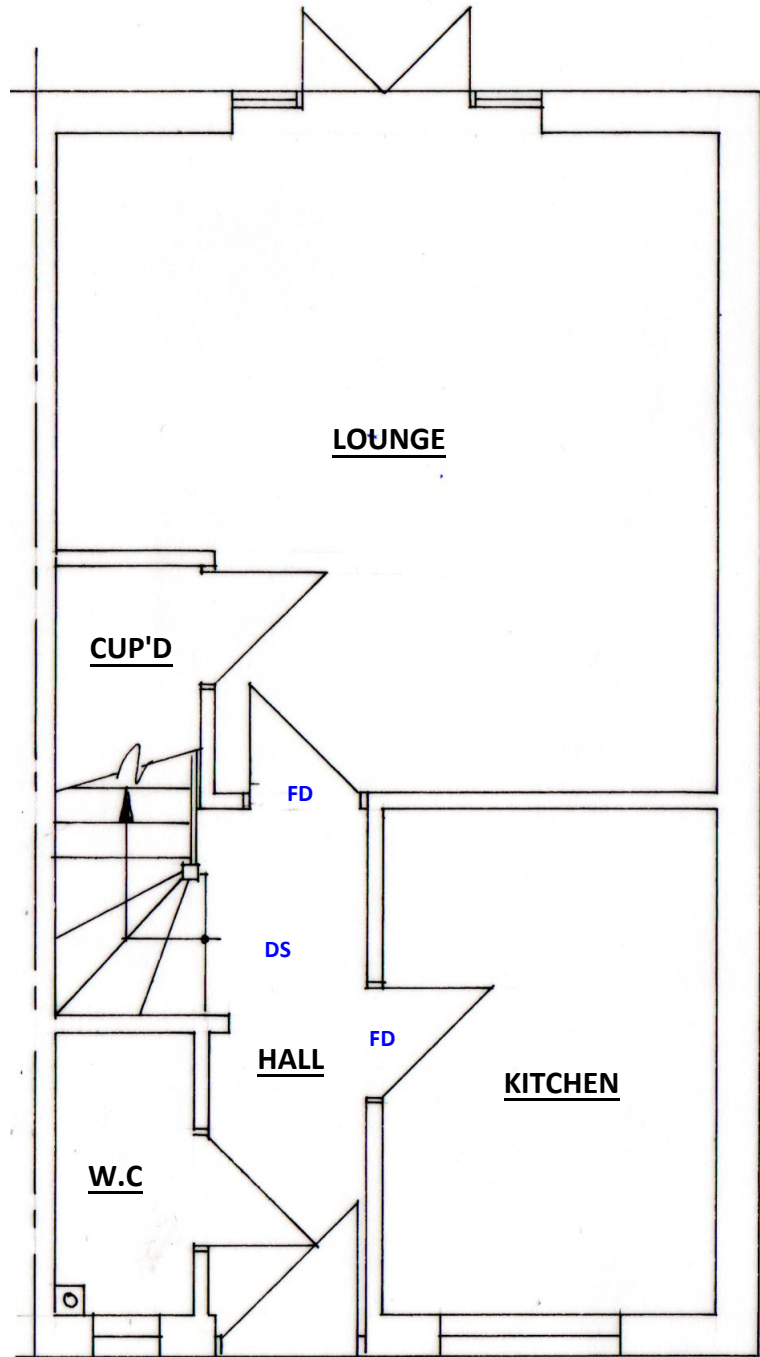

EXISTING GROUND FLOOR PLAN 1:50

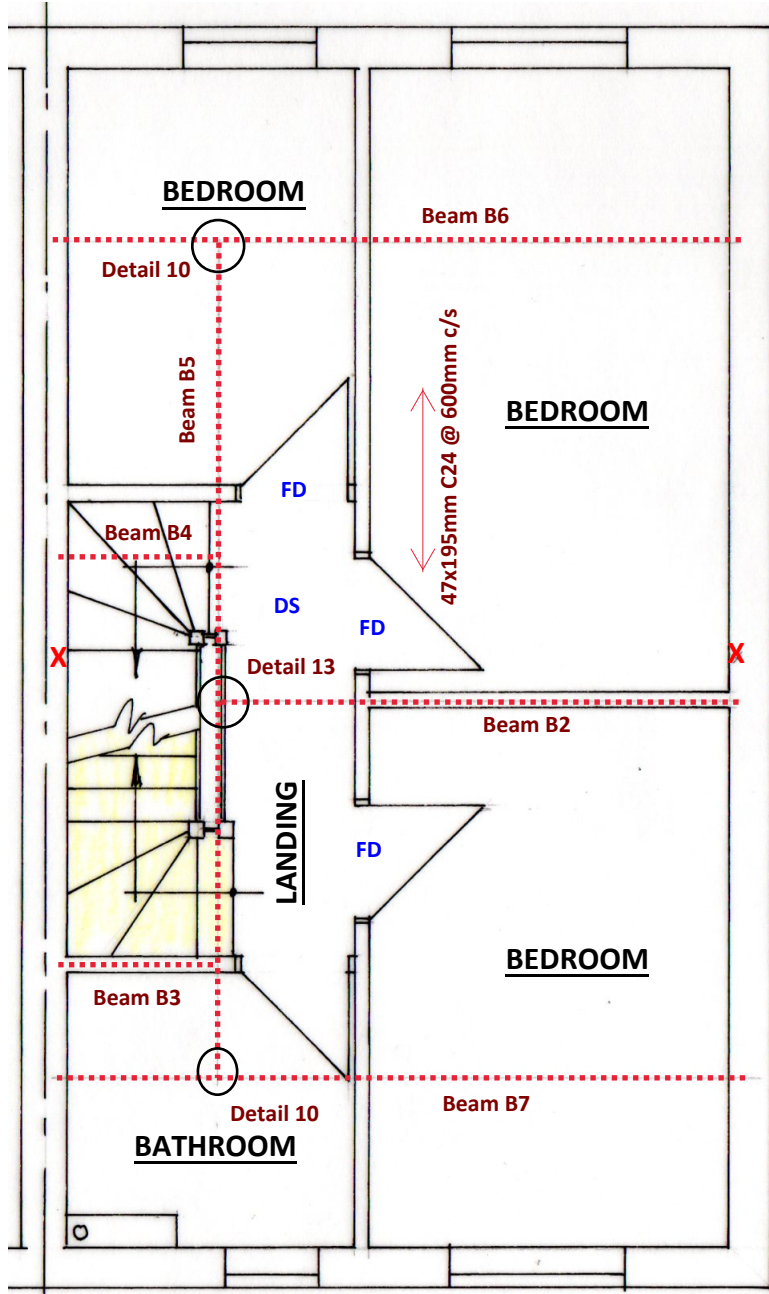

PROPOSED FIRST FLOOR PLAN 1:50

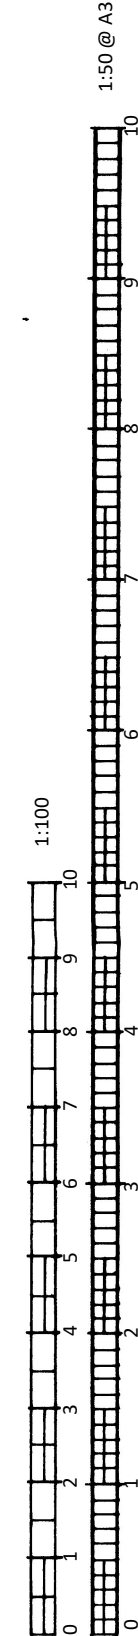

BSB Architectural Services Ltd stevebsbltd@yahoo.com 07974 715009		12 Squires Grove, Eastergate		Loft conversion		CLIENT: Mr Ringwood DATE: 28.11.2021 DRAWN BY: Steve Barrett C.Build E, CABE	DRWG No: BSB/21/919/1/A	A3
--	--	---	--	------------------------	--	--	-------------------------	----

