



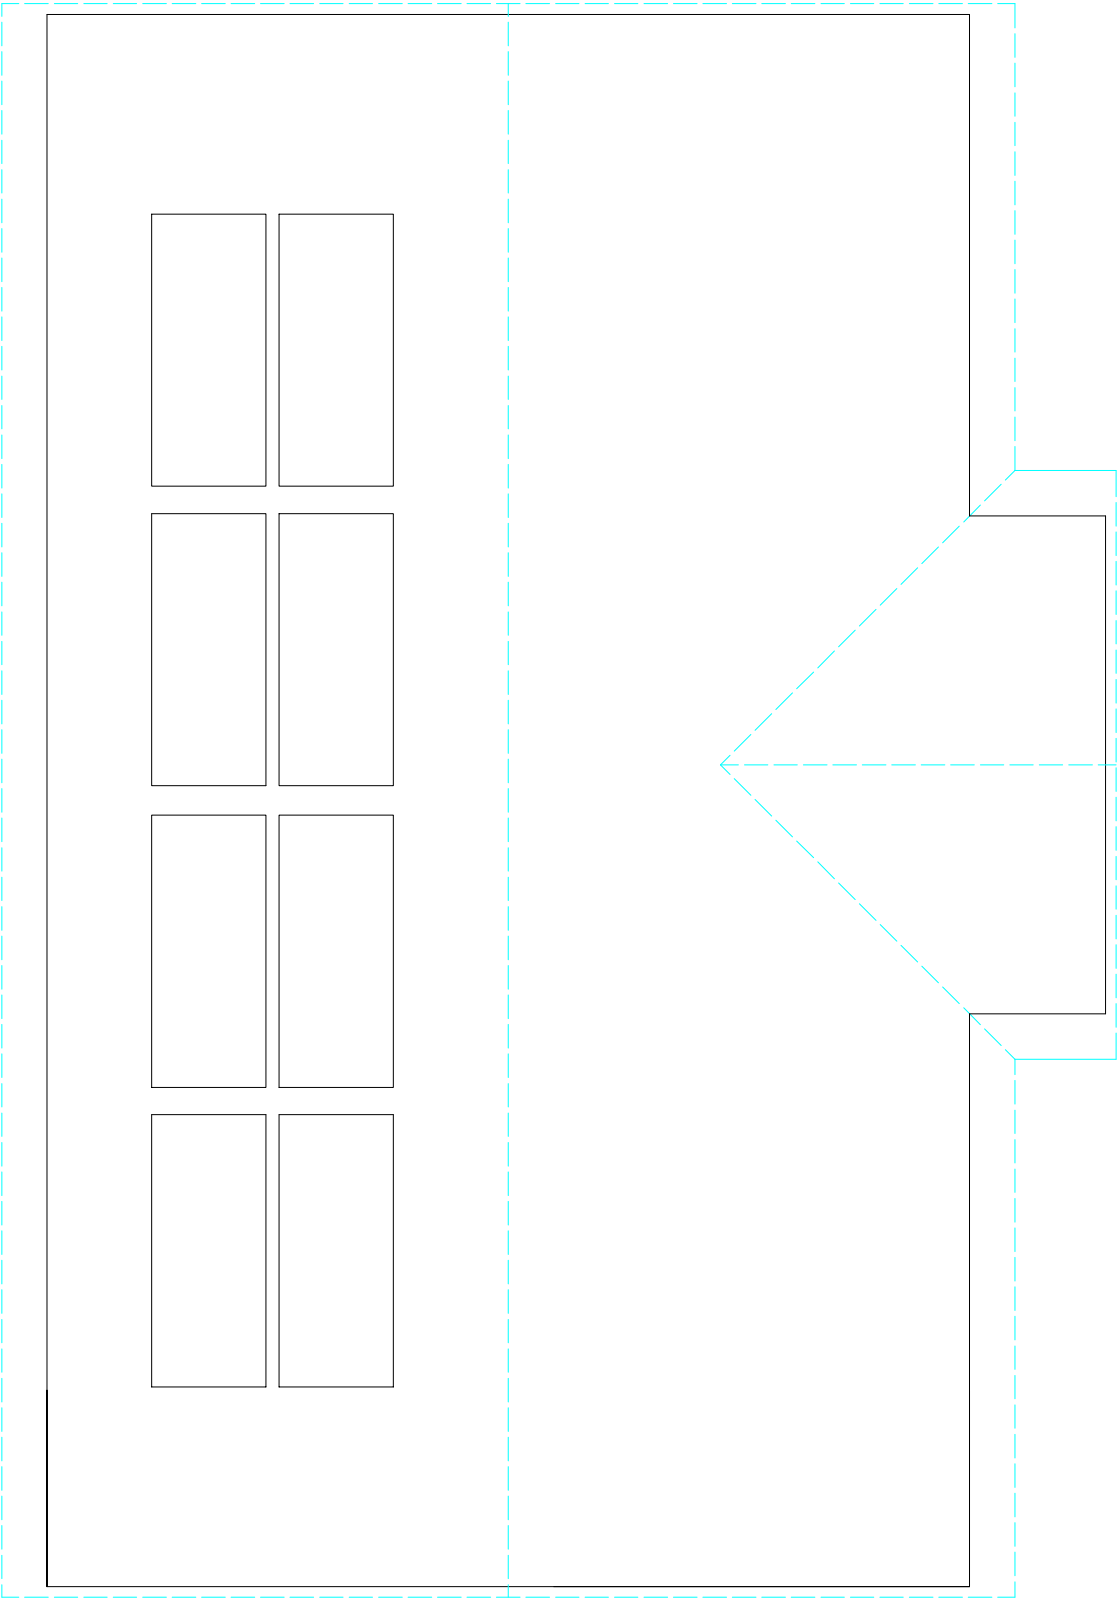

8 x No. 1,800 x 1,000 metre solar panels
on the south facing roof slope.

PROPOSED ROOF PLAN
(PLOT 2)

 

Scale 1:50 on A3
Reproduced with permission from Smith Simmons & Partners detail
Ref - 1186.

SUSSEX BUILDING CONSULTANCY LIMITED	
R/O KARENZA, HOOK LANE, ALDINGBOURNE, WEST SUSSEX.	
SCALE - 1/50 REV - DATE - 16/04/2025	
 partner LABC	3 NORTHCOTE ROAD BOGNOR REGIS PO21 5LZ TEL/FAX - (01243) 861379