




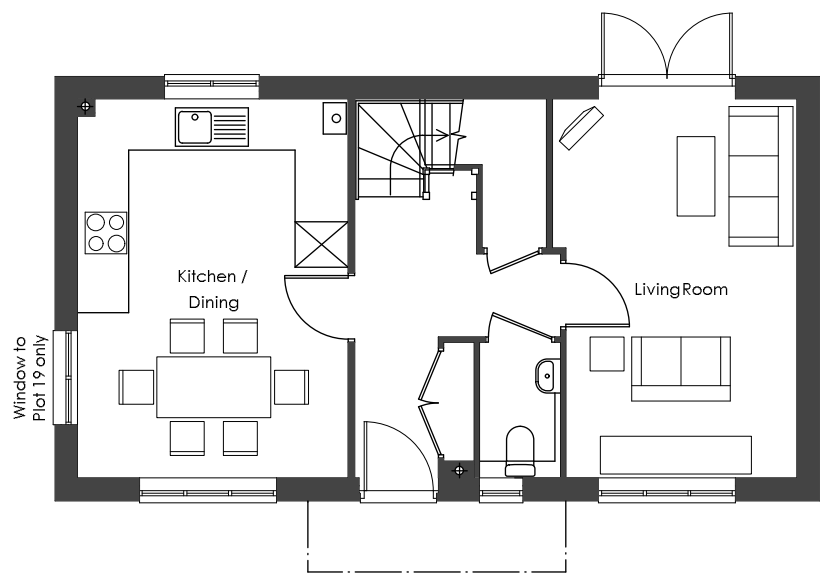

GROUND FLOOR PLAN

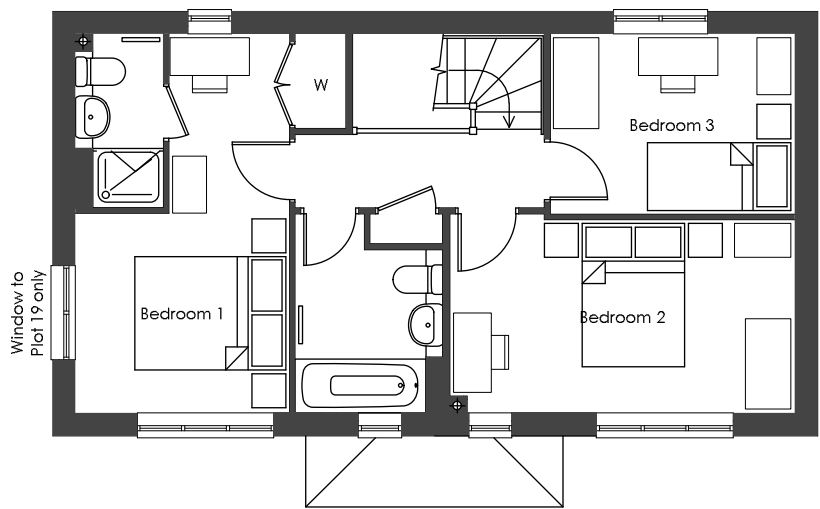

FIRST FLOOR PLAN

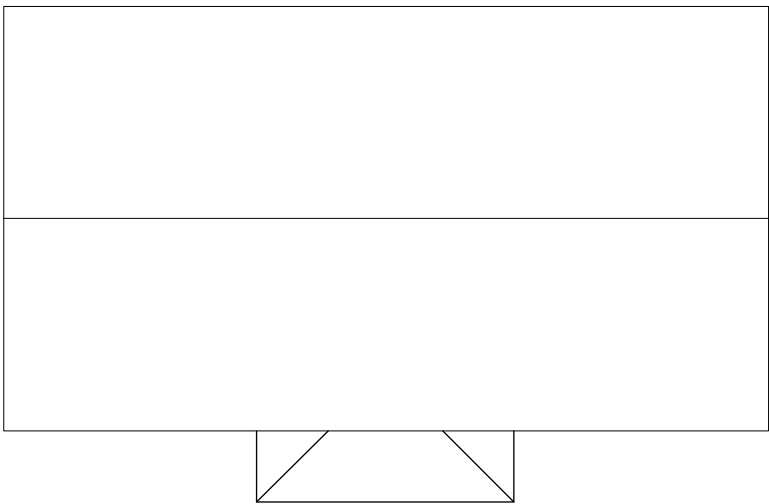

ROOF PLAN

C3H10-P PLANS

Plots - 9(H), 10, 11, 19(H), 20
H = Handed

B	Canopy posts omitted. Window text enlarged.	LG	15/12/21
A	Plot numbers added. Roof plan added. WC window repositioned.	LG	14/12/21
Amendments		By	Date

PLANNING

Job No/Drawing No 21452/6002.1B		Job Title Lee's Yard, Woodgate	
Scale 1:100 @ A3	Date 11/21	Drawn PK	Drawing Title C3H10-P_Plans
All Dimensions to be checked on site		OS Licence No: -	

