




FRONT ELEVATION

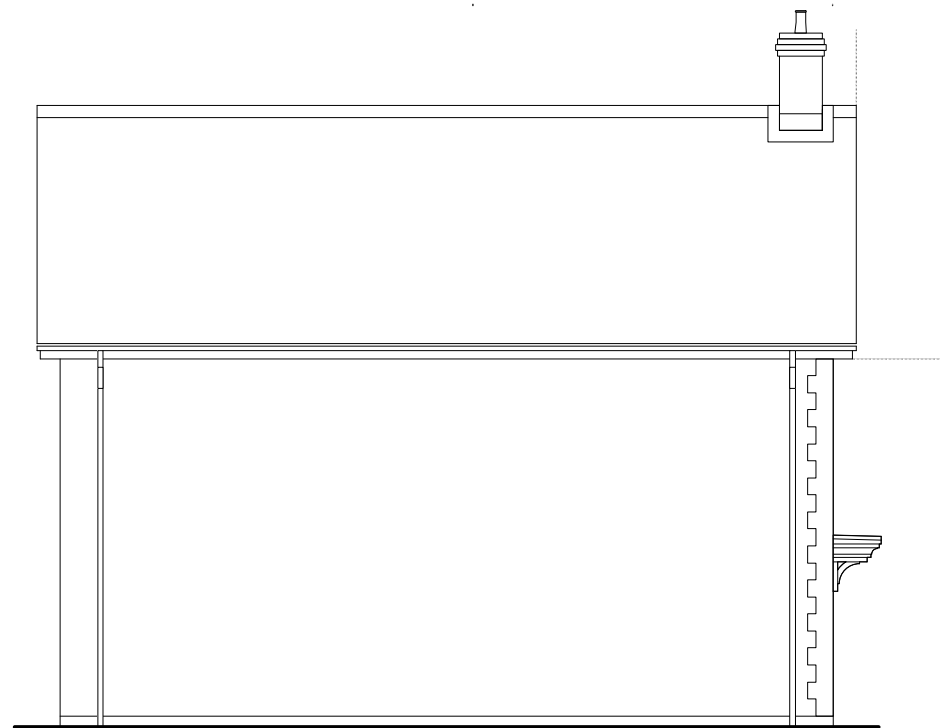

SIDE ELEVATION



REAR ELEVATION

C3H4-P ELEVATIONS - FLINT

Plots - 1

H = Handed

NOTE: To be read in conjunction with materials strategy drawing for plot specific materials

A Plot numbers added.
Amendments

LG 14/12/21
By Date

PLANNING

Job No/Drawing No 21452/6004.2A	Job Title Lee's Yard, Woodgate
Scale 1:100 @ A3	Date 11/21
Drawn PK	Drawing Title C3H4-P_Elevations
All Dimensions to be checked on site OS Licence No: -	
pad Design Ltd - The Tobacco Factory - Raleigh Road - Bristol BS3 1TF - Tel. 0117 9530059 - www.pad-design.com	

pad
MASTERPLANNING. ARCHITECTURE. URBAN DESIGN.