




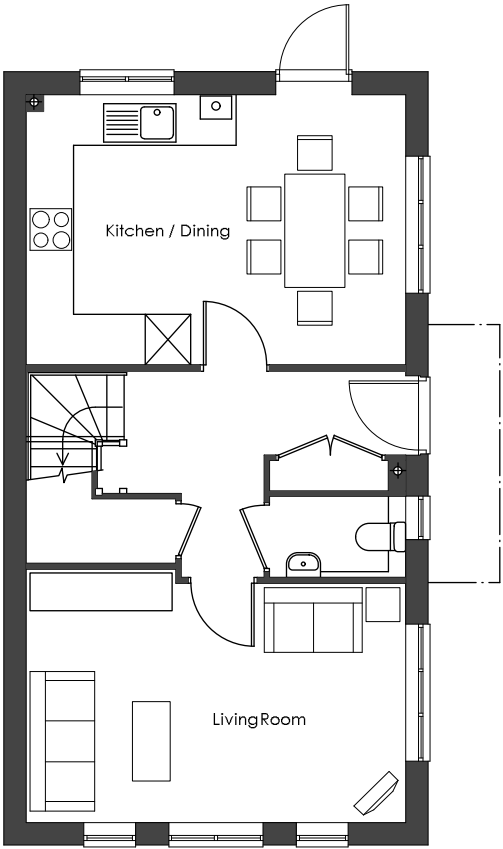

GROUND FLOOR PLAN

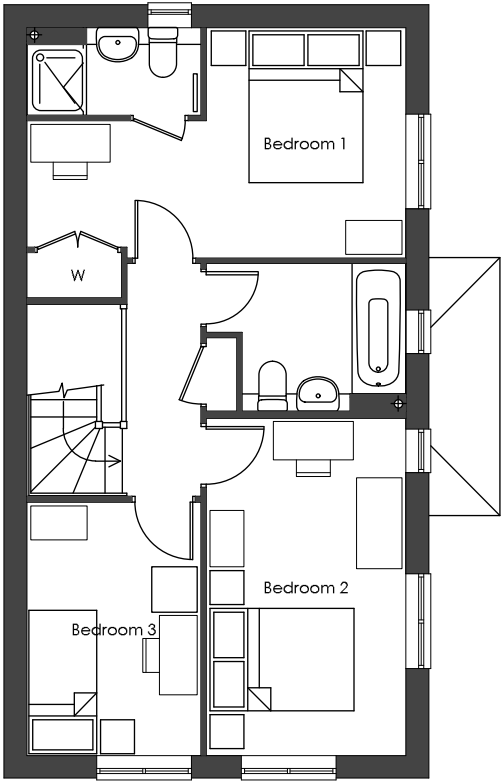


FIRST FLOOR PLAN

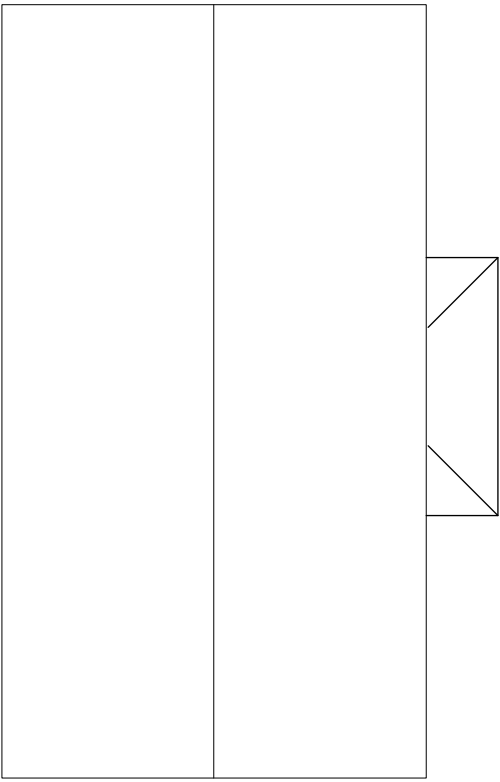

ROOF PLAN

C3H5-P PLANS
Plots - 16(H)
H = Handed

 

B	Canopy posts omitted.	LG	15/12/21
A	Plot numbers added. Roof plan added. Ensuite window repositioned.	LG	14/12/21
Amendments		By	Date

PLANNING

Job No/Drawing No 21452/6006.3B		Job Title Lee's Yard, Woodgate	
Scale 1:100 @ A3	Date 11/21	Drawn PK	Drawing Title C3H5-P_Plans
All Dimensions to be checked on site		OS Licence No: -	

pad
MASTERPLANNING. ARCHITECTURE. URBAN DESIGN.

pad Design Ltd - The Tobacco Factory - Raleigh Road - Bristol BS3 1TF - Tel. 0117 9530059 - www.pad-design.com