




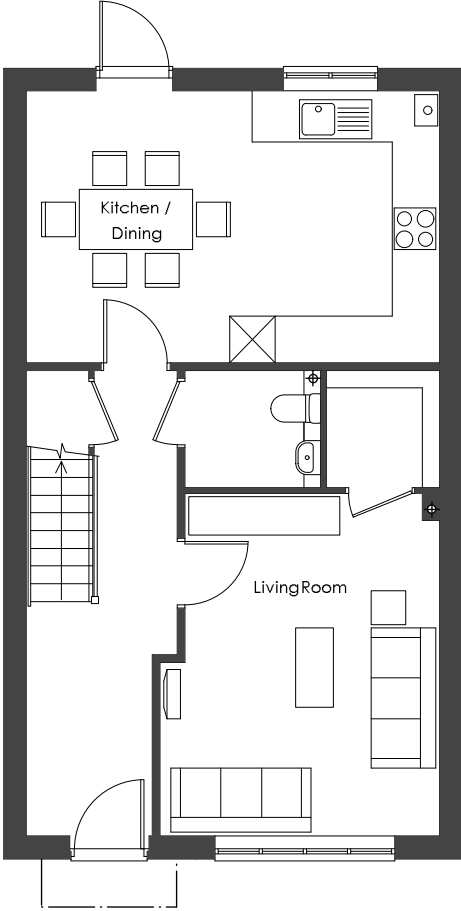

GROUND FLOOR PLAN

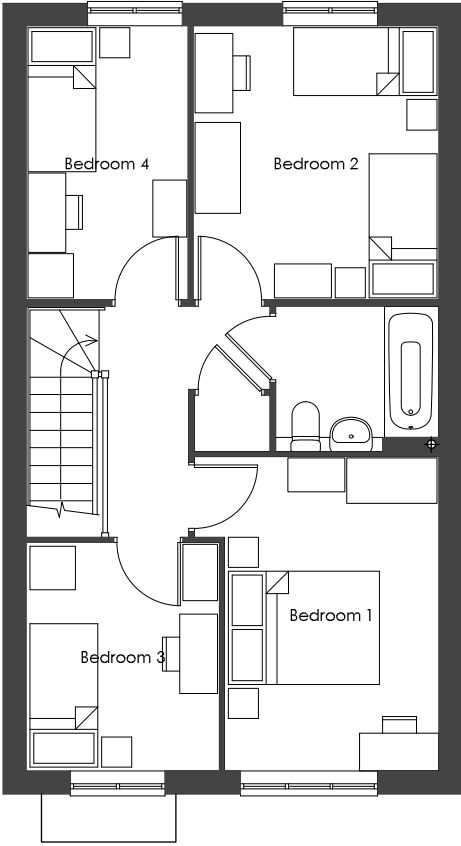

FIRST FLOOR PLAN

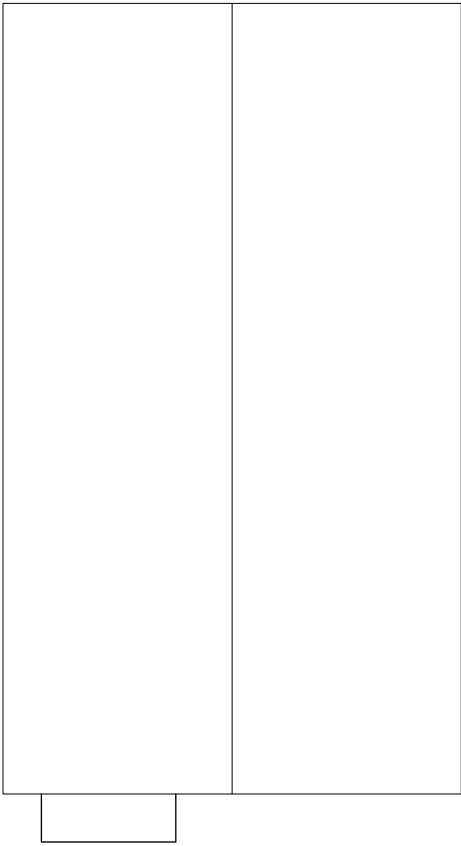

ROOF PLAN

C4H2 PLANS
Plots - 29(H), 32
H = Handed

A Plot numbers added. Roof plan added.
Amendments

LG 14/12/21
By Date

PLANNING

Job No/Drawing No 21452/6007.1A		Job Title Lee's Yard, Woodgate	
Scale 1:100 @ A3	Date 11/21	Drawn PK	Drawing Title C4H2_Plans
All Dimensions to be checked on site		OS Licence No: -	

pad
MASTERPLANNING. ARCHITECTURE. URBAN DESIGN.

pad Design Ltd - The Tobacco Factory - Raleigh Road - Bristol BS3 1TF - Tel. 0117 9530059 - www.pad-design.com