


Figured dimensions only are to be used. All dimensions to be checked on site. Differences between drawings and between drawings and specification or bills of quantities to be reported to JJR Designs Ltd.
© This drawing is prepared for the application for:
1. Planning permission
2. Building Regulation Permission
on behalf of the applicant named below and for no other purpose.
The copyright of the drawing and designs remains JJR Designs Ltd.
All copies are only for information about the application, they may not be used for any other purpose without the express written permission of JJR Designs Ltd.

ARUN DISTRICT COUNCIL

No AL 14 10

Revisions:

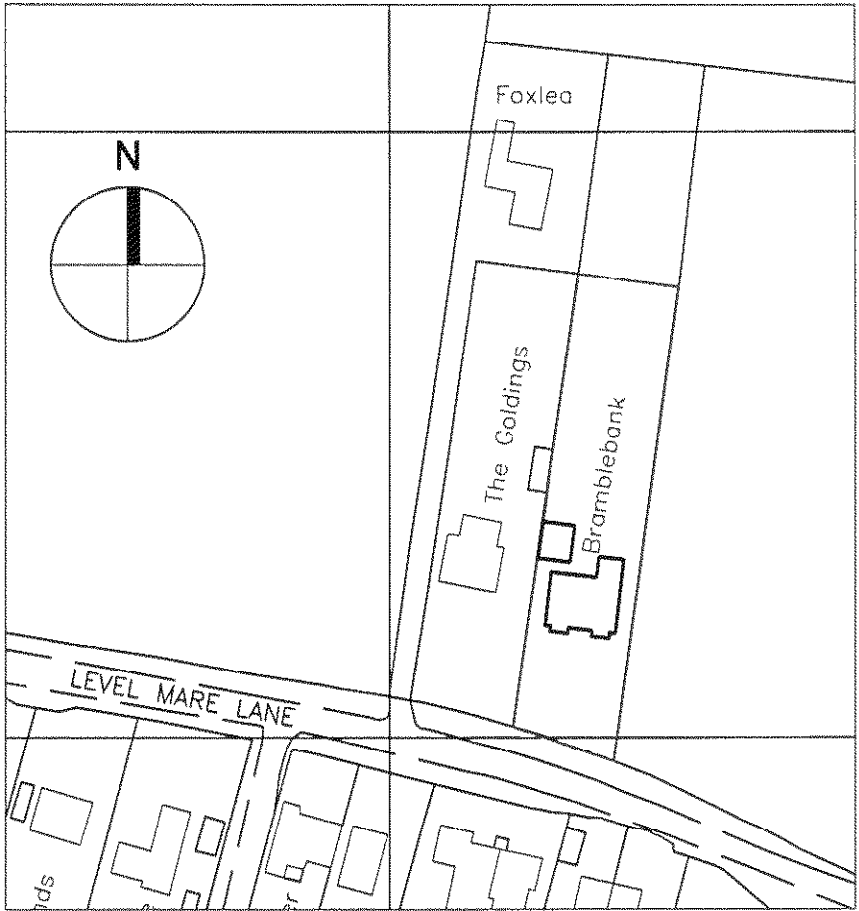

LOCATION PLAN - SCALE 1:1250

16 Nelson Road,
Aldwick,
Bognor Regis,
West Sussex,
PO21 2RY
TEL: 01243 837088
MOBILE: 07974 670511
FAX: 01243 837088
Architectural
Services
Planning
Building Regs
Interiors
Landscape Design

e-mail: info@jjrdesigns.com


Client:
MR W. KELLY

Project:
BRAMBLEBANK, LEVEL MARE LANE,
EASTERGATE, CHICHESTER,
WEST SUSSEX, PO20 3SA


Drawing Title:
EXISTING & PROPOSED SITE PLAN
& LOCATION PLAN

Issue status:
Outline proposals ☐ Production information ☐ Scheme design ☐
Tender drawing ☐ Detail design ☐ Contract drawing ☐

Scale: 1:200	Drawn:	Checked:	Approved:	Date: 08.02.10
Job No: 1071	Drawing No: PL 100		Revision:	

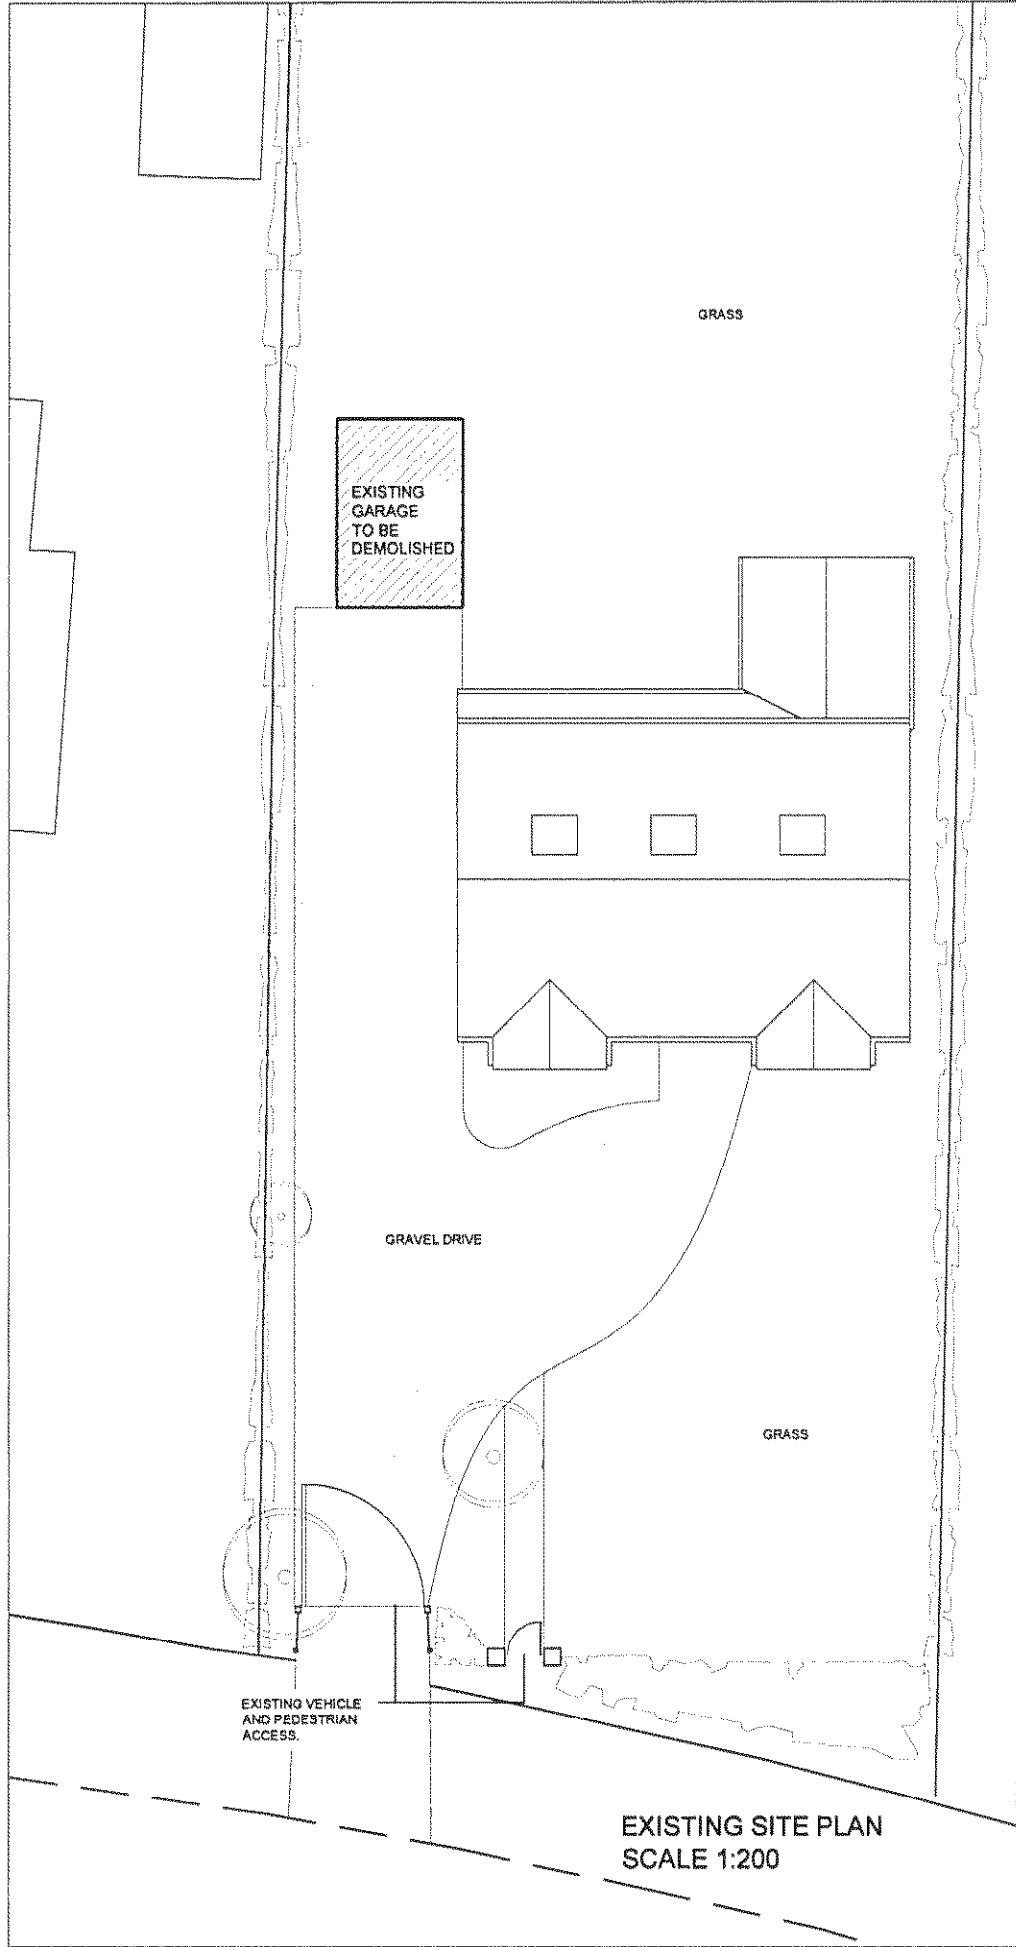

EXISTING SITE PLAN
SCALE 1:200

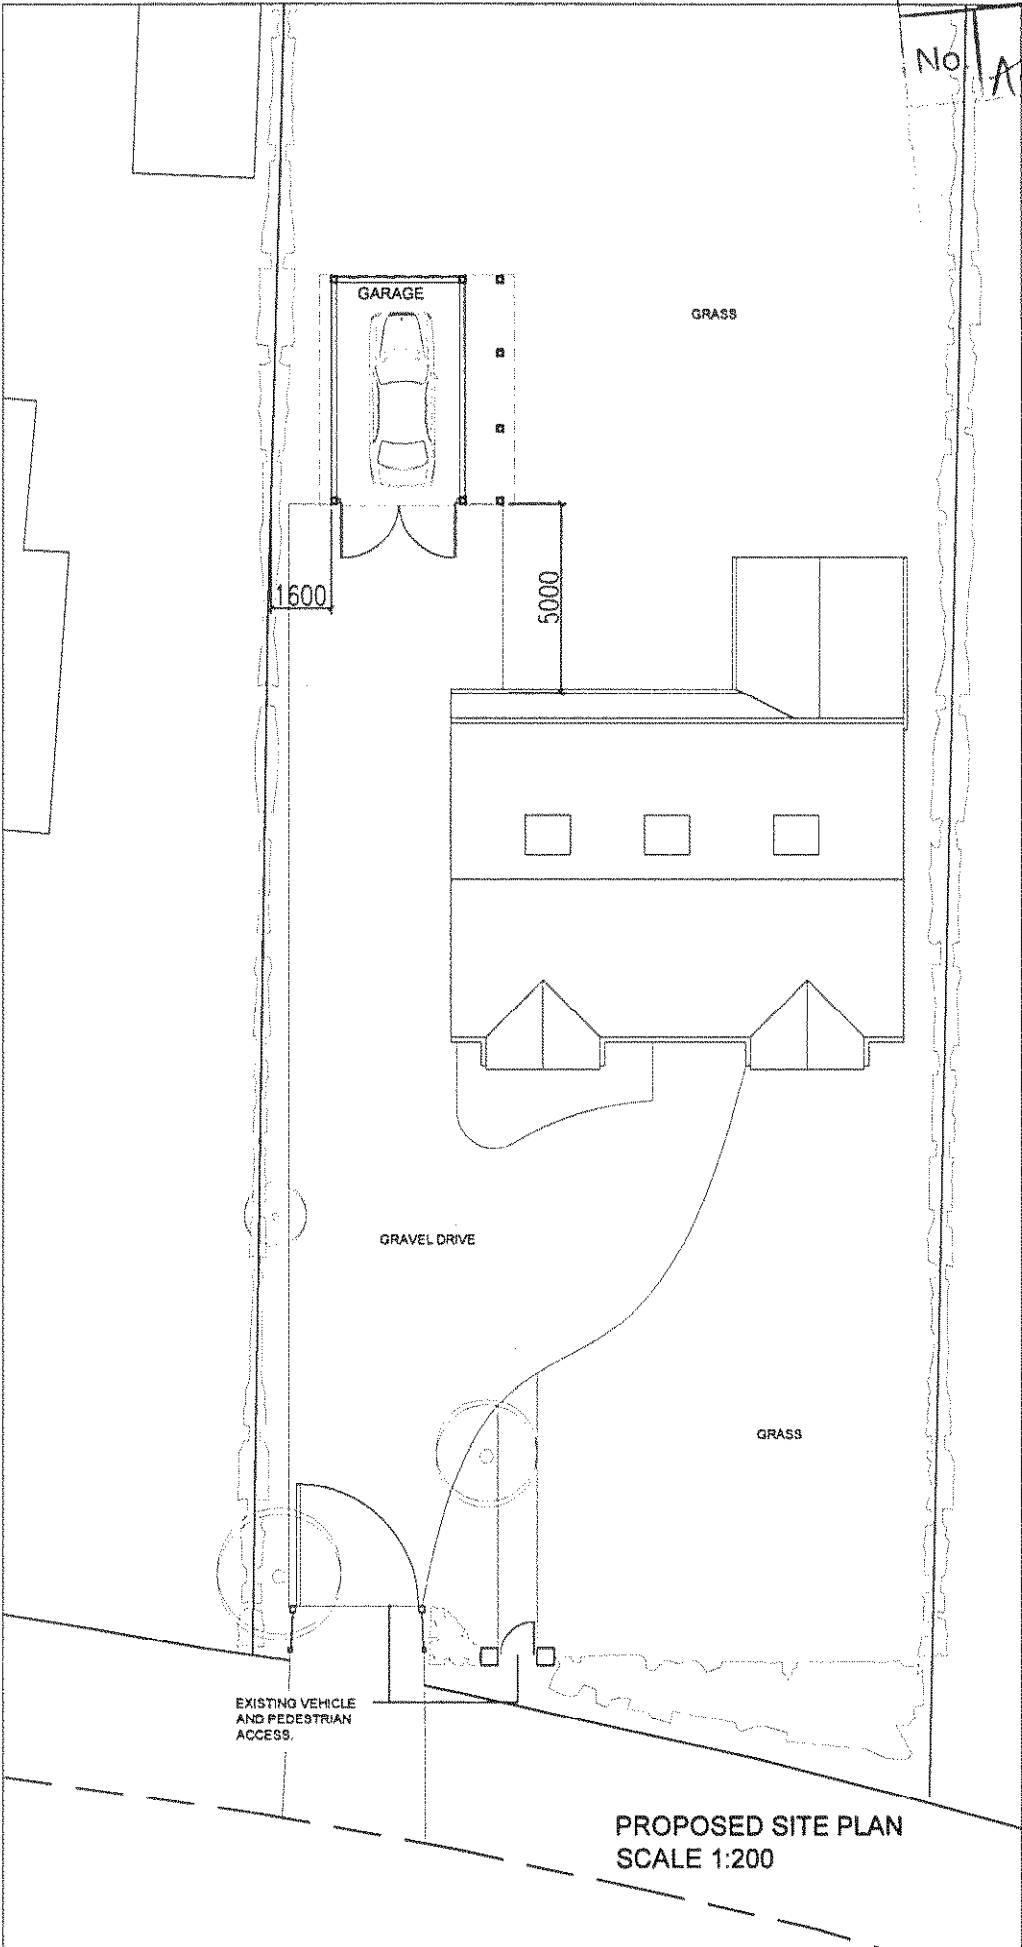

PROPOSED SITE PLAN
SCALE 1:200