



Revisions:


ARUN DISTRICT COUNCIL				
No.	AL	14	10	

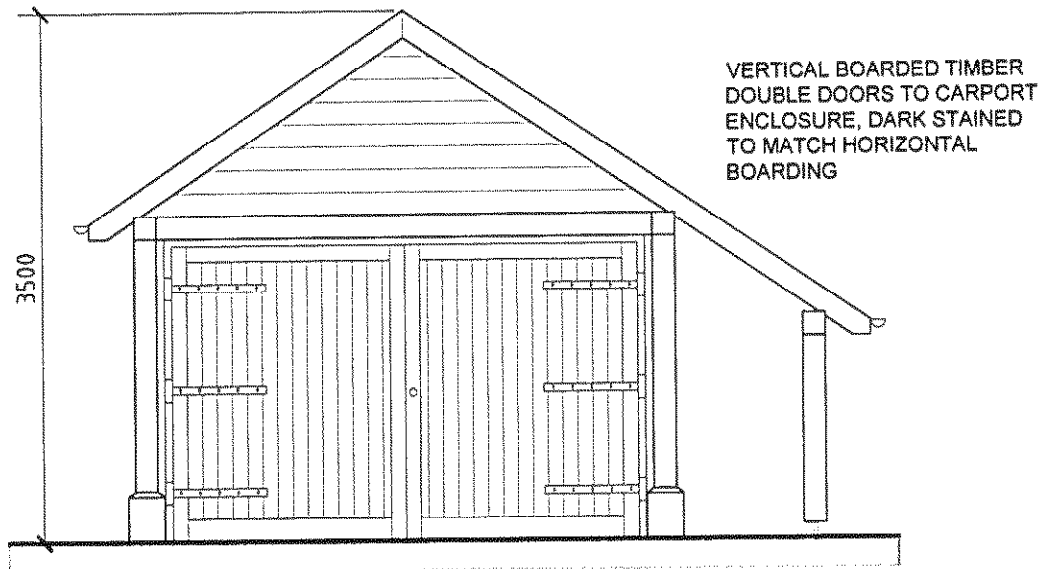


FRONT ELEVATION (SOUTH FACING)
SCALE - 1:50

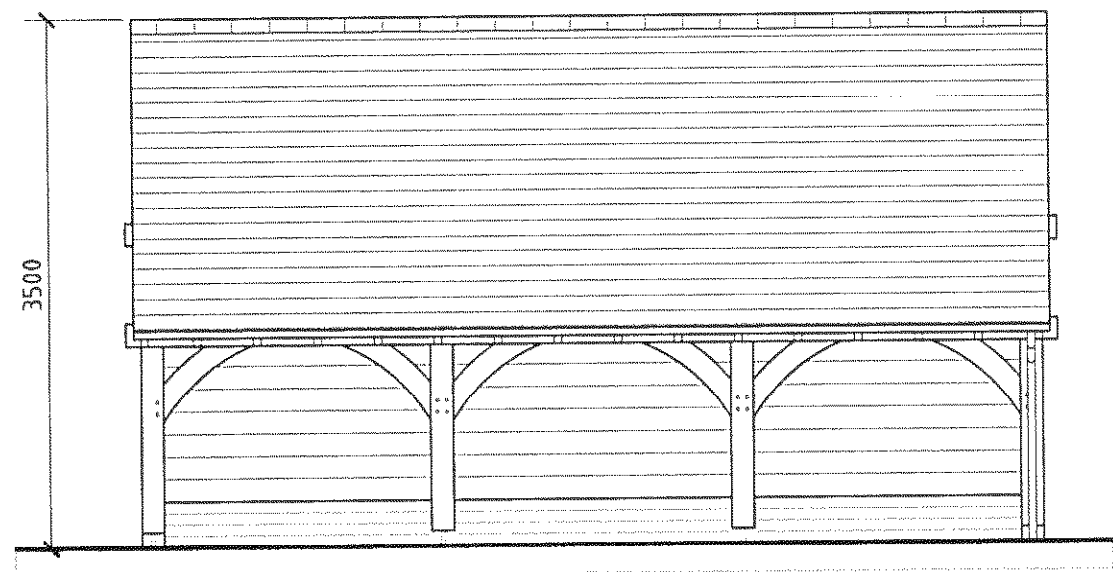

SIDE ELEVATION (EAST FACING)
SCALE - 1:50

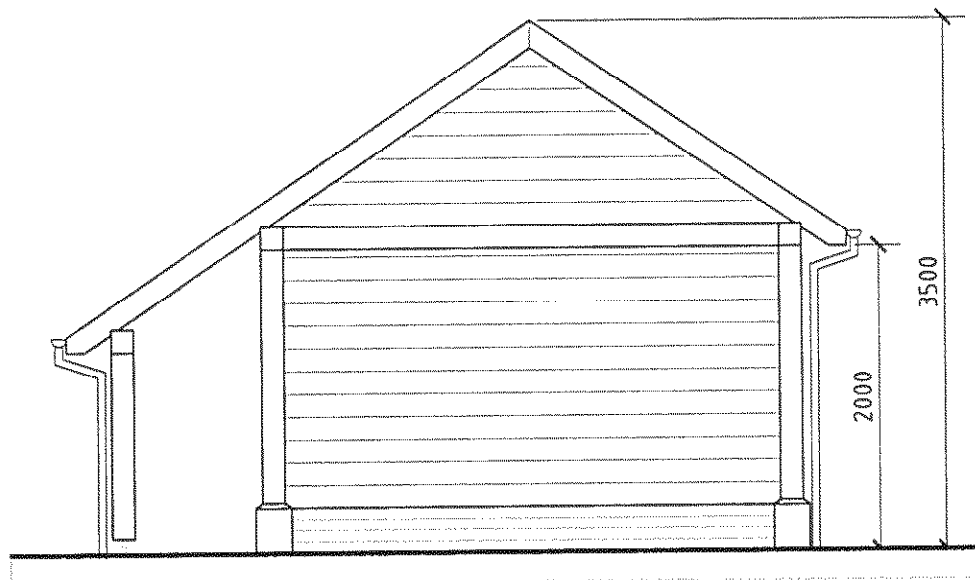


REAR ELEVATION (NORTH FACING)
SCALE - 1:50

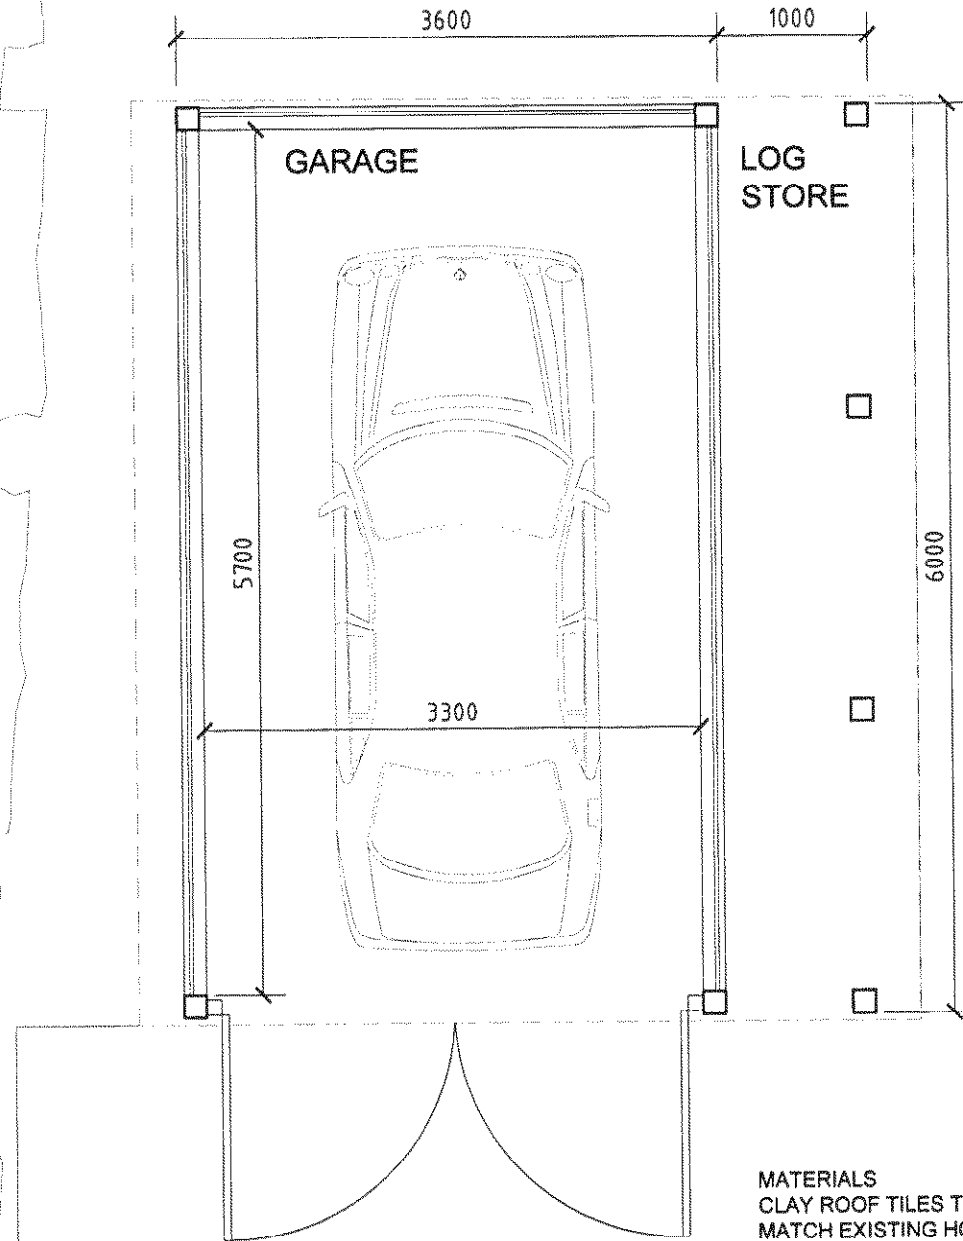

PLAN
SCALE - 1:50

MATERIALS
CLAY ROOF TILES TO MATCH EXISTING HOUSE.
GREEN OAK FRAME,
HORIZONTAL TIMBER BOARDING.

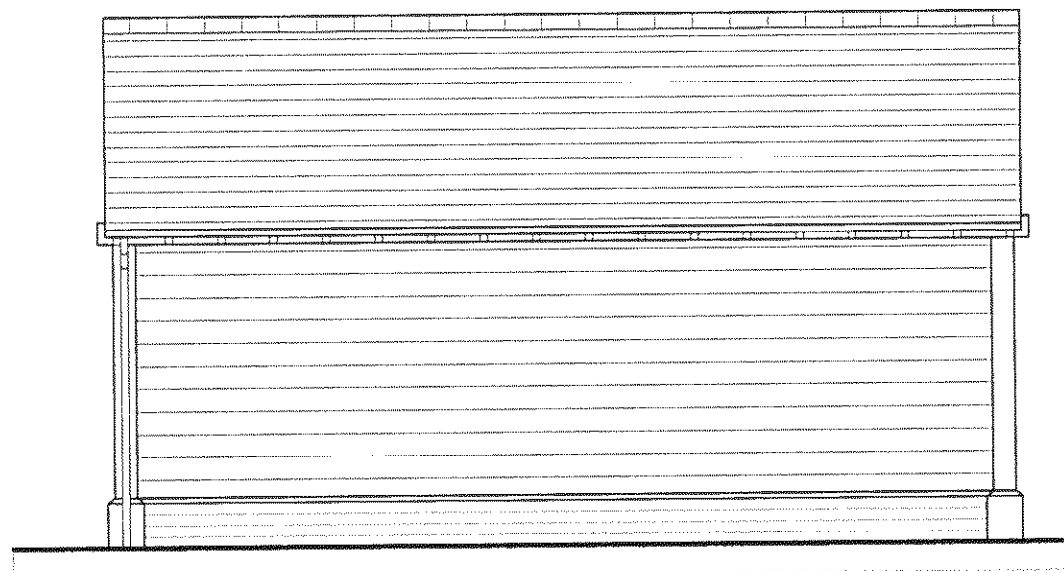

SIDE ELEVATION (WEST FACING)
SCALE - 1:50

16 Nelson Road,
Aldwick,
Bognor Regis,
West Sussex,
PO21 2RY

TEL: 01243 837088
MOBILE: 07974 676511
FAX: 01243 837088

Architectural
Services
Planning
Building Regs
Interiors
Landscape Design

e-mail: info@jjrdesigns.com

Client:

MR W. KELLY

Project:

BRAMBLEBANK, LEVEL MARE LANE,
EASTERGATE, CHICHESTER,
WEST SUSSEX, PO20 3SA

Drawing Title:

PROPOSED PLAN & ELEVATIONS

Issue status:
Outline proposals ☐ Production Information ☐ Scheme design ☐
Tender drawing ☐ Detail design ☐ Contract drawing ☐

Scale: 1:100	Drawn:	Checked:	Approved:	Date: 08.02.10
Job No: 1071	Drawing No: PL 101	Revision:		