


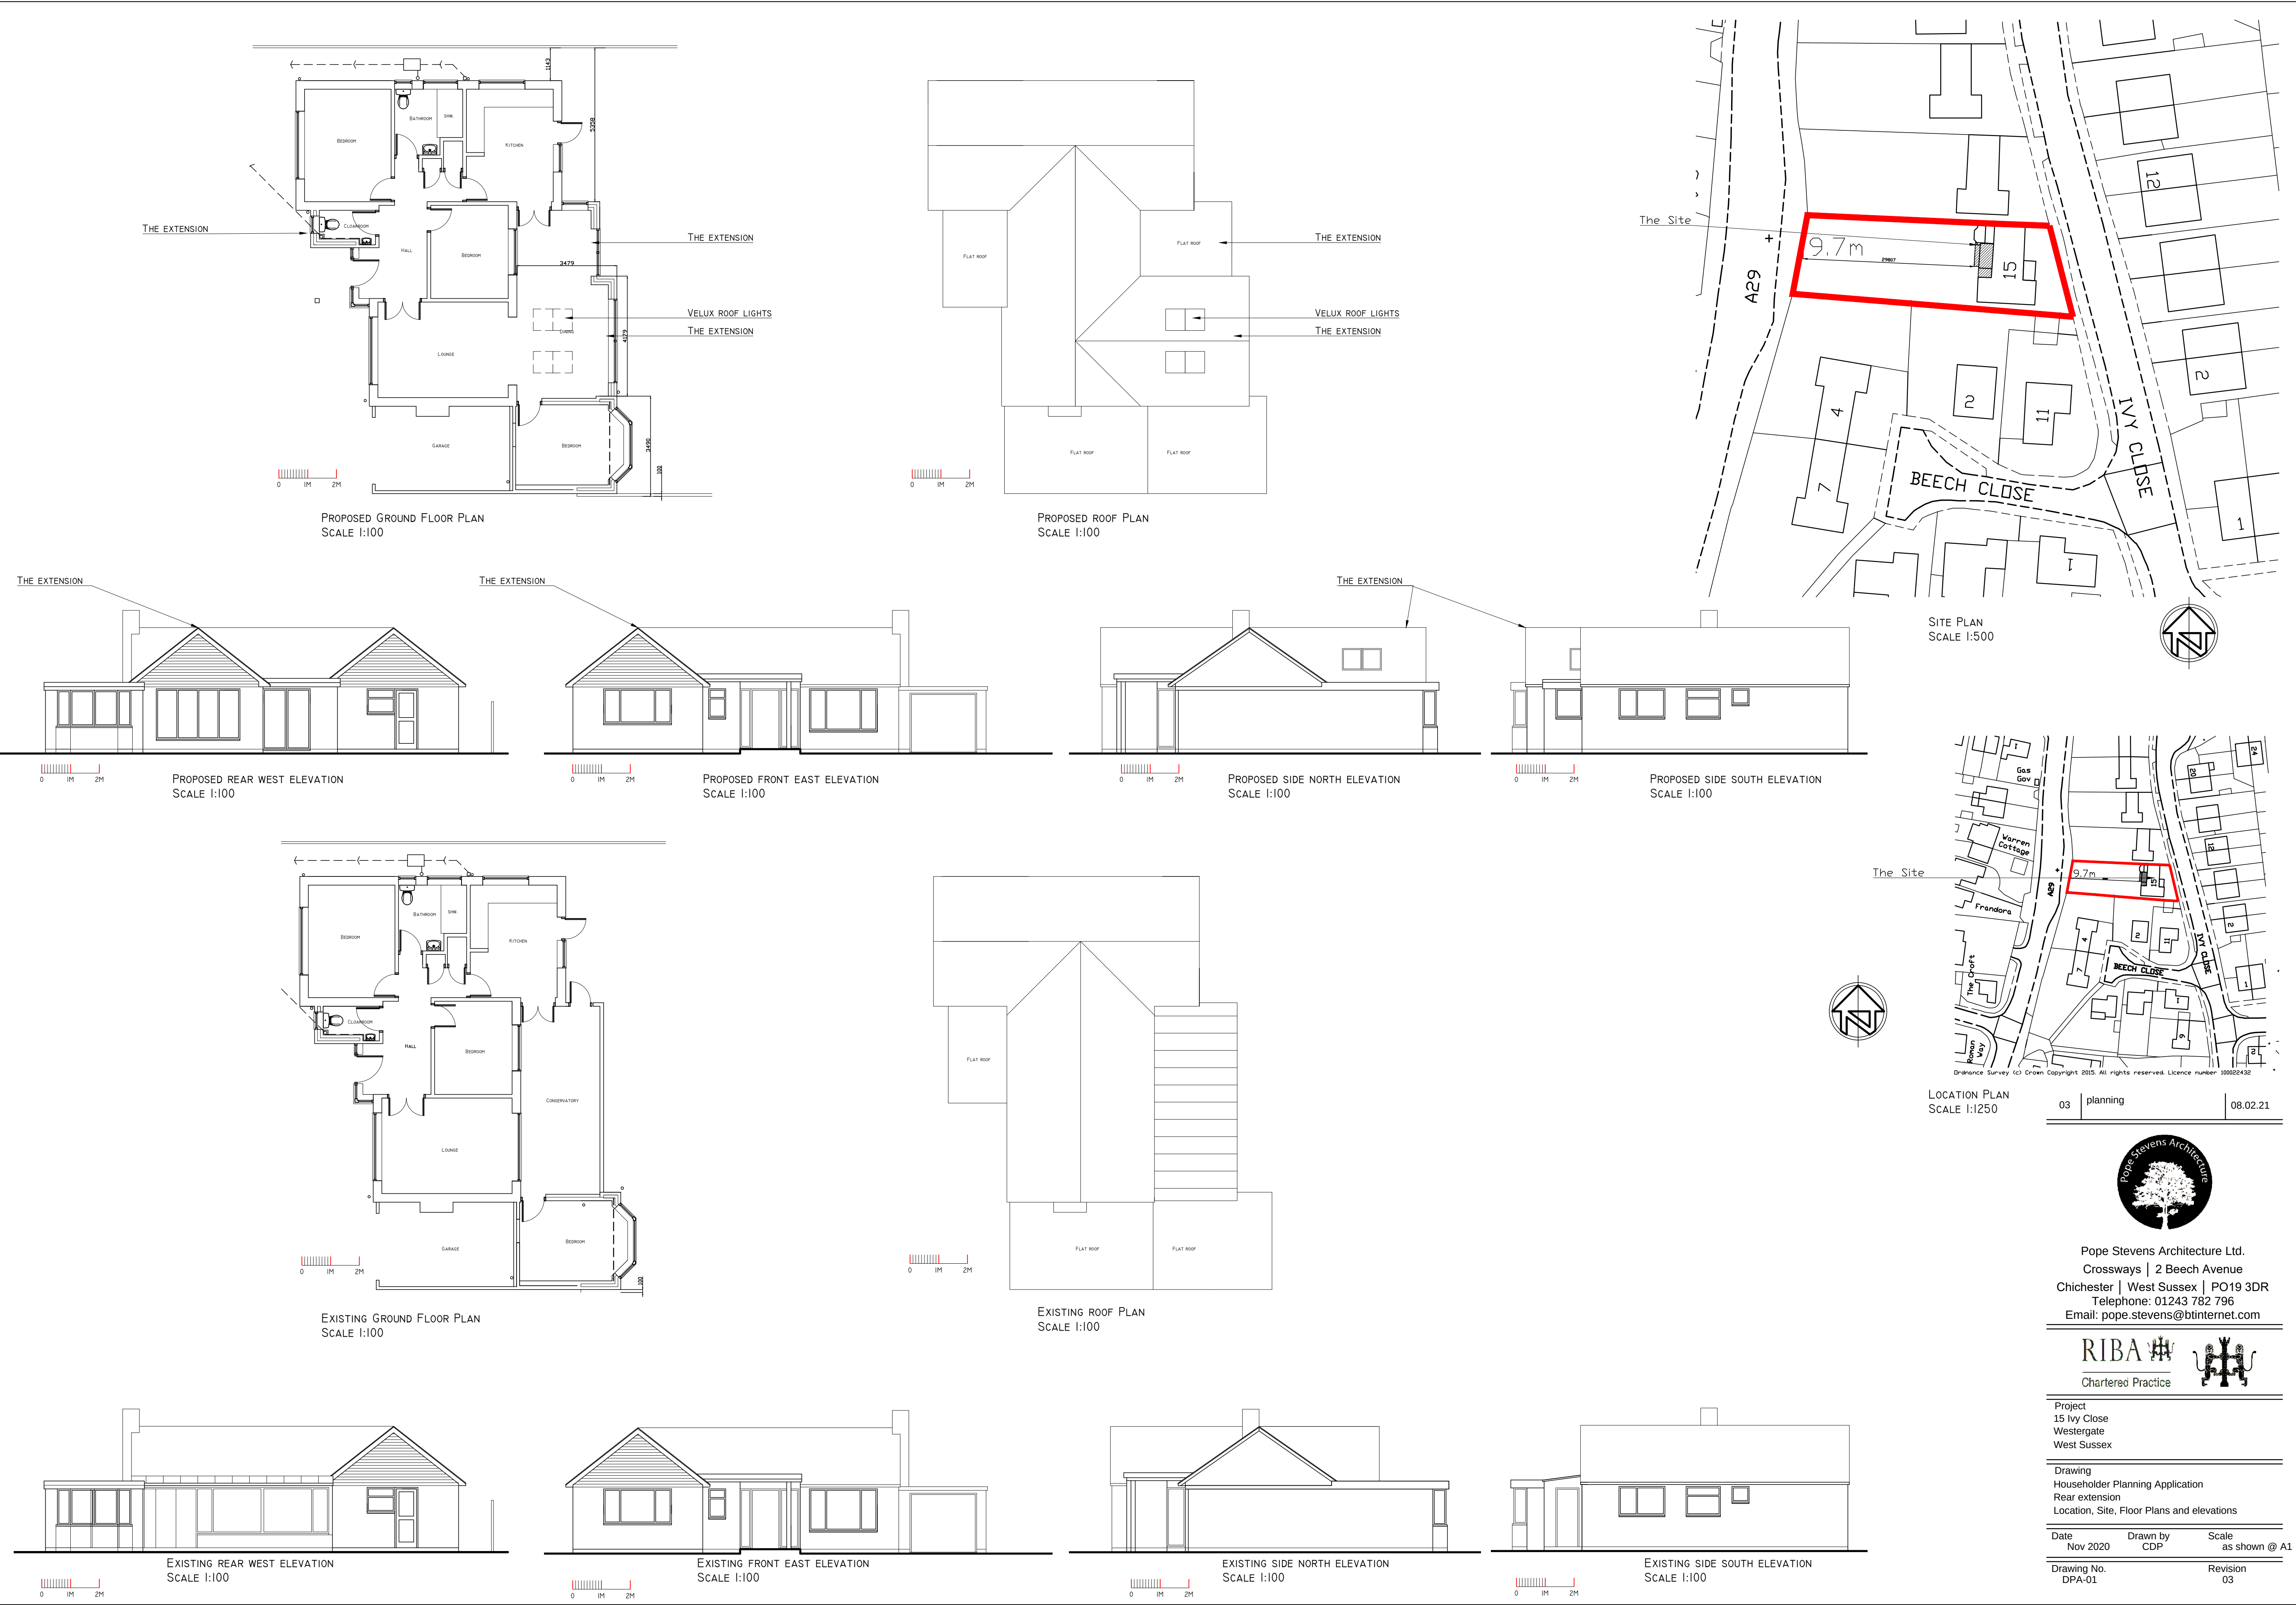

Pope Stevens Architecture Ltd.
Crossways | 2 Beech Avenue
Chichester | West Sussex | PO19 3DR
Telephone: 01243 782 796
Email: pope.stevens@btinternet.com



Project
15 Ivy Close
Westergate
West Sussex

Drawing
Householder Planning Application
Rear extension
Location, Site, Floor Plans and elevations

Date
Nov 2020

Drawn by
CDP

Scale
as shown @ A1

Drawing No.
DPA-01

Revision
03