
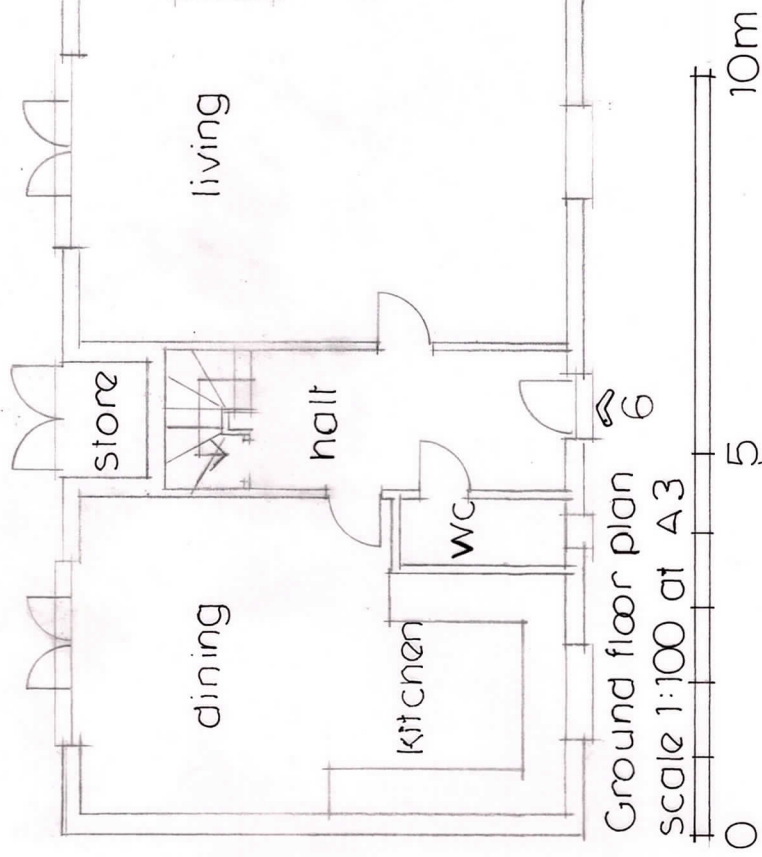
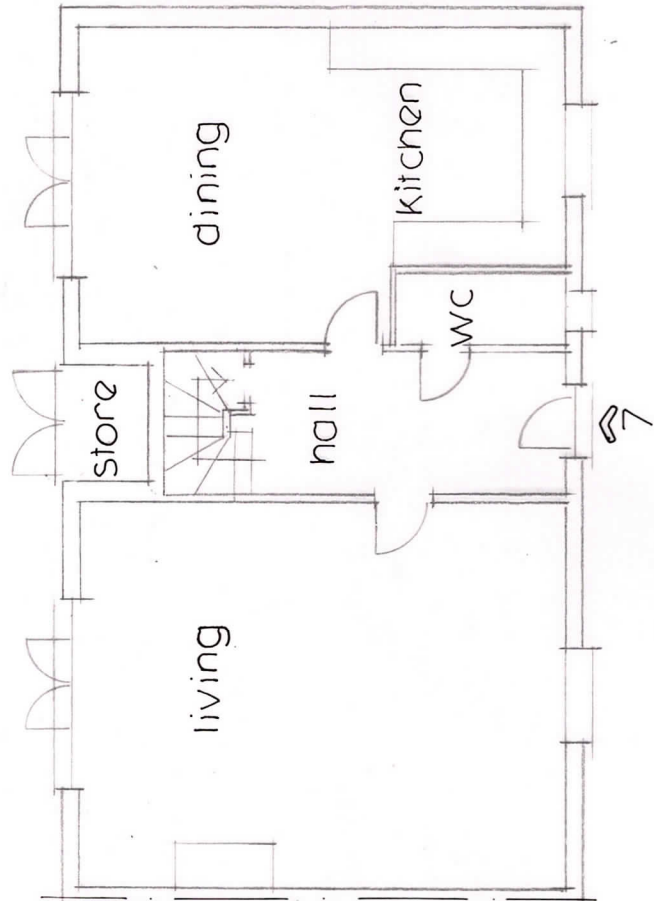
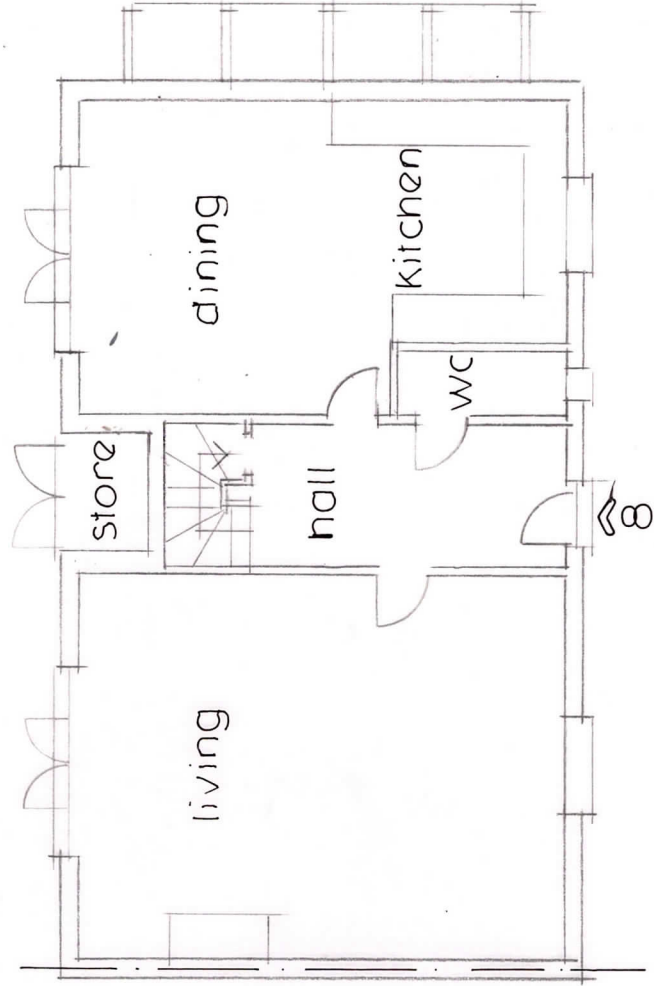


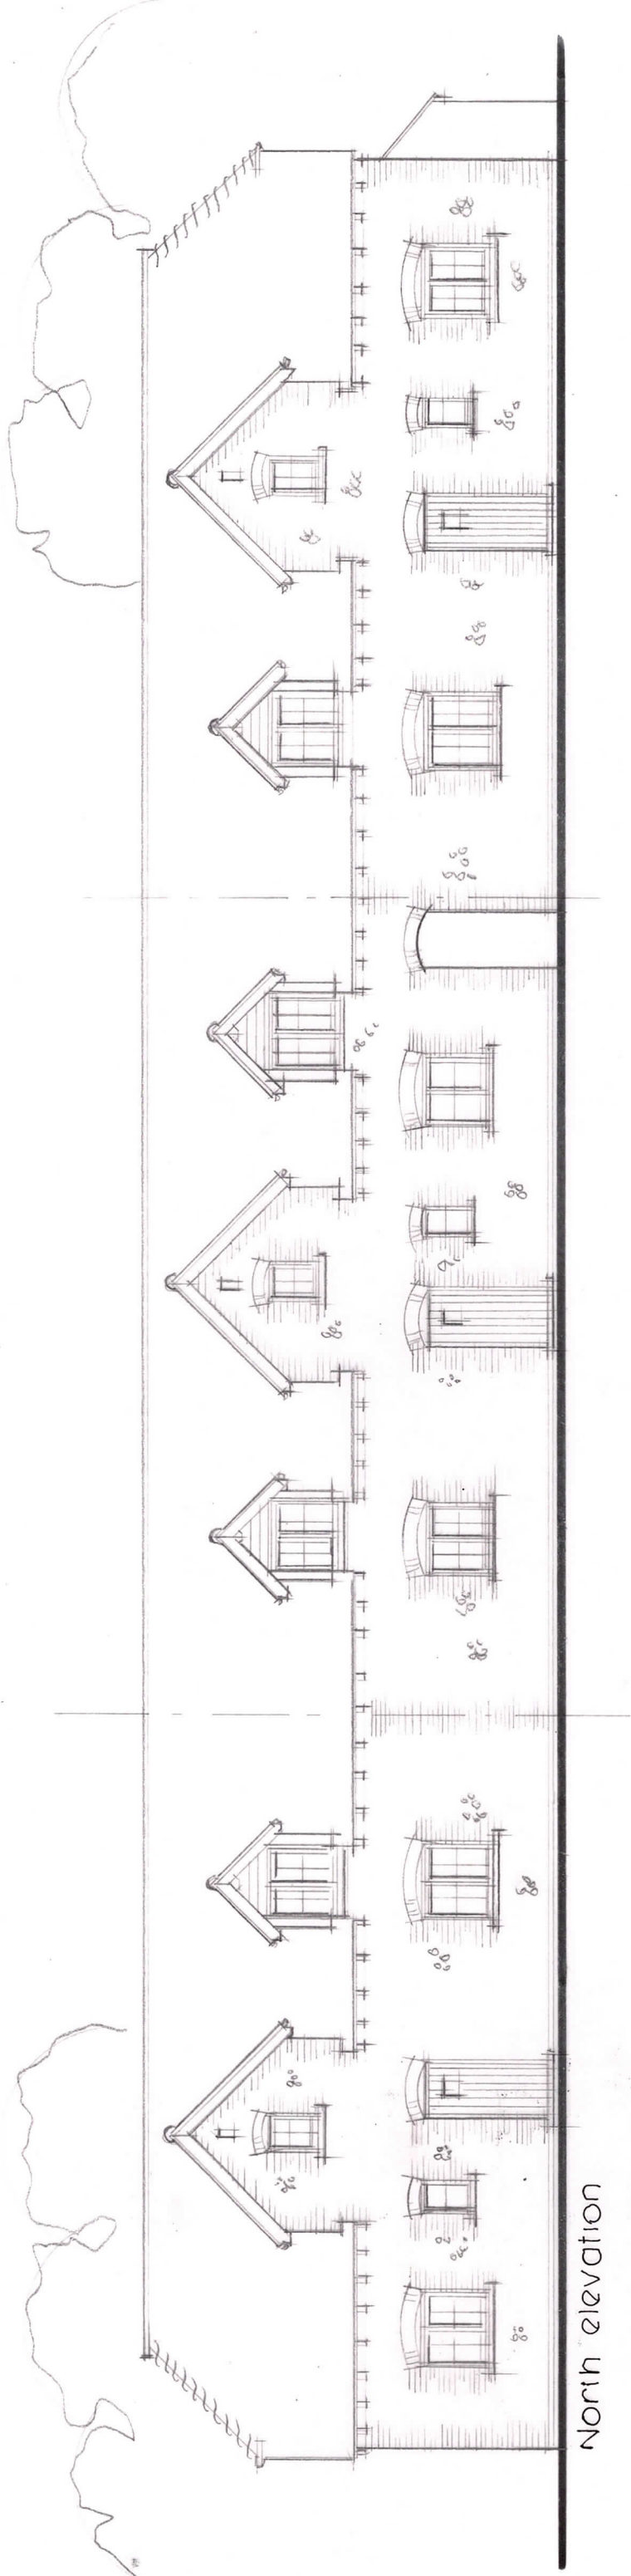

Ground floor plan
scale 1:100 at A3

RJCA Chartered Architects
The White House, 2 Lavant Road
Chichester, West Sussex PO19 5RQ
Tel: 01243 779600
Mobile: 07973435493
Email: rjcatkinson@btinternet.com

Project Name: Lidsey Lodge Farm

Drawing: Units 6 to 8 – sheet 1 of 3

Drawing Number:

2020/10/19

Rev.