




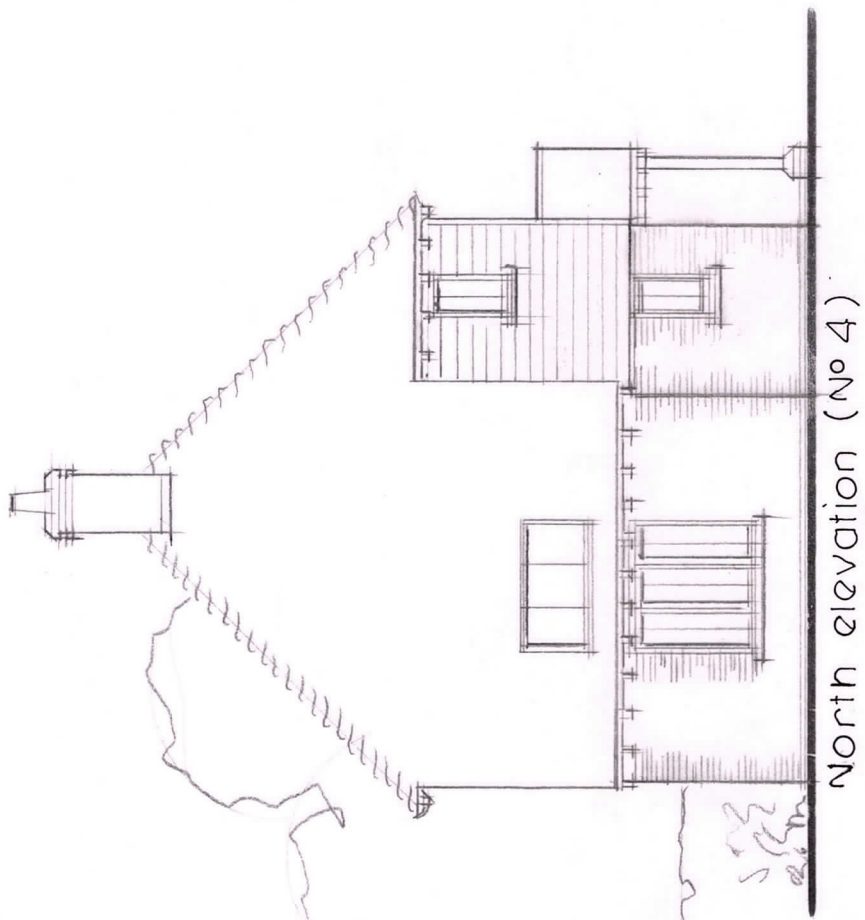

North elevation (No 4)

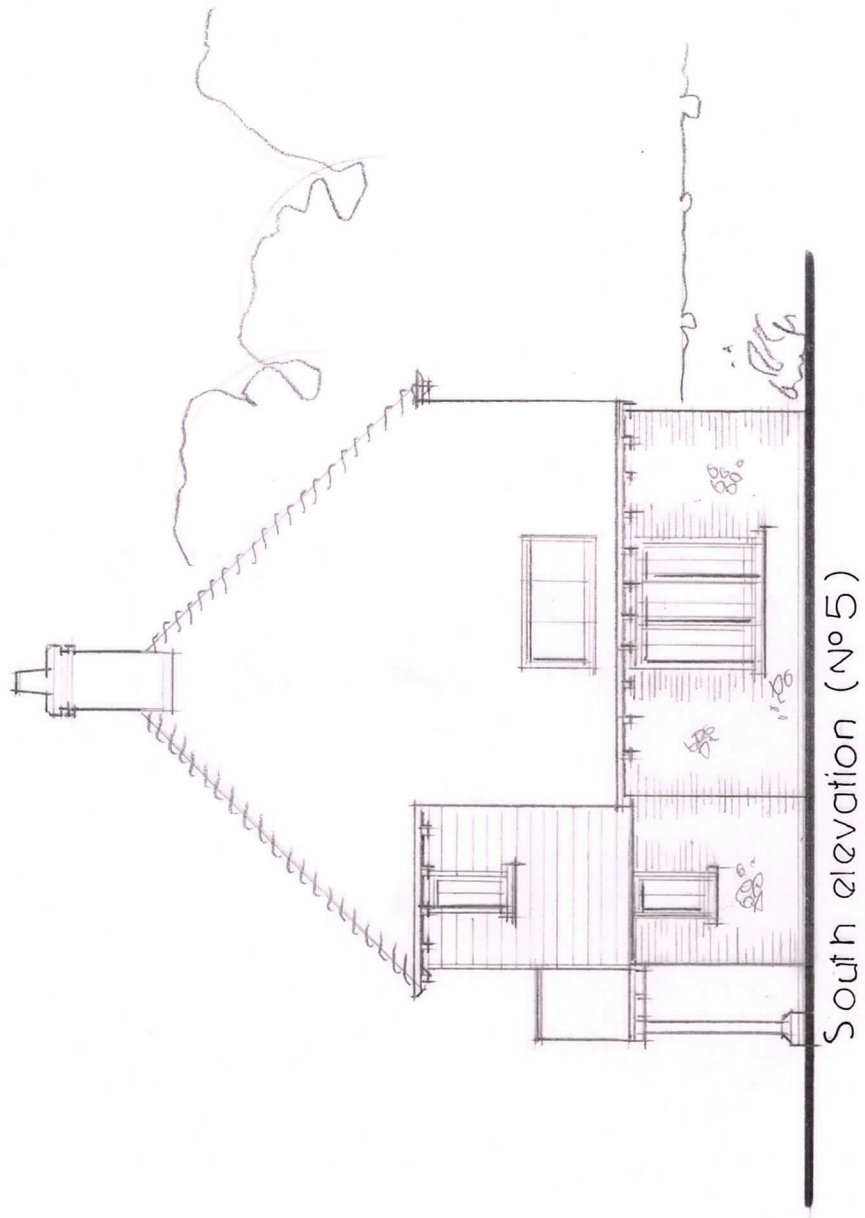


South elevation (No 5)

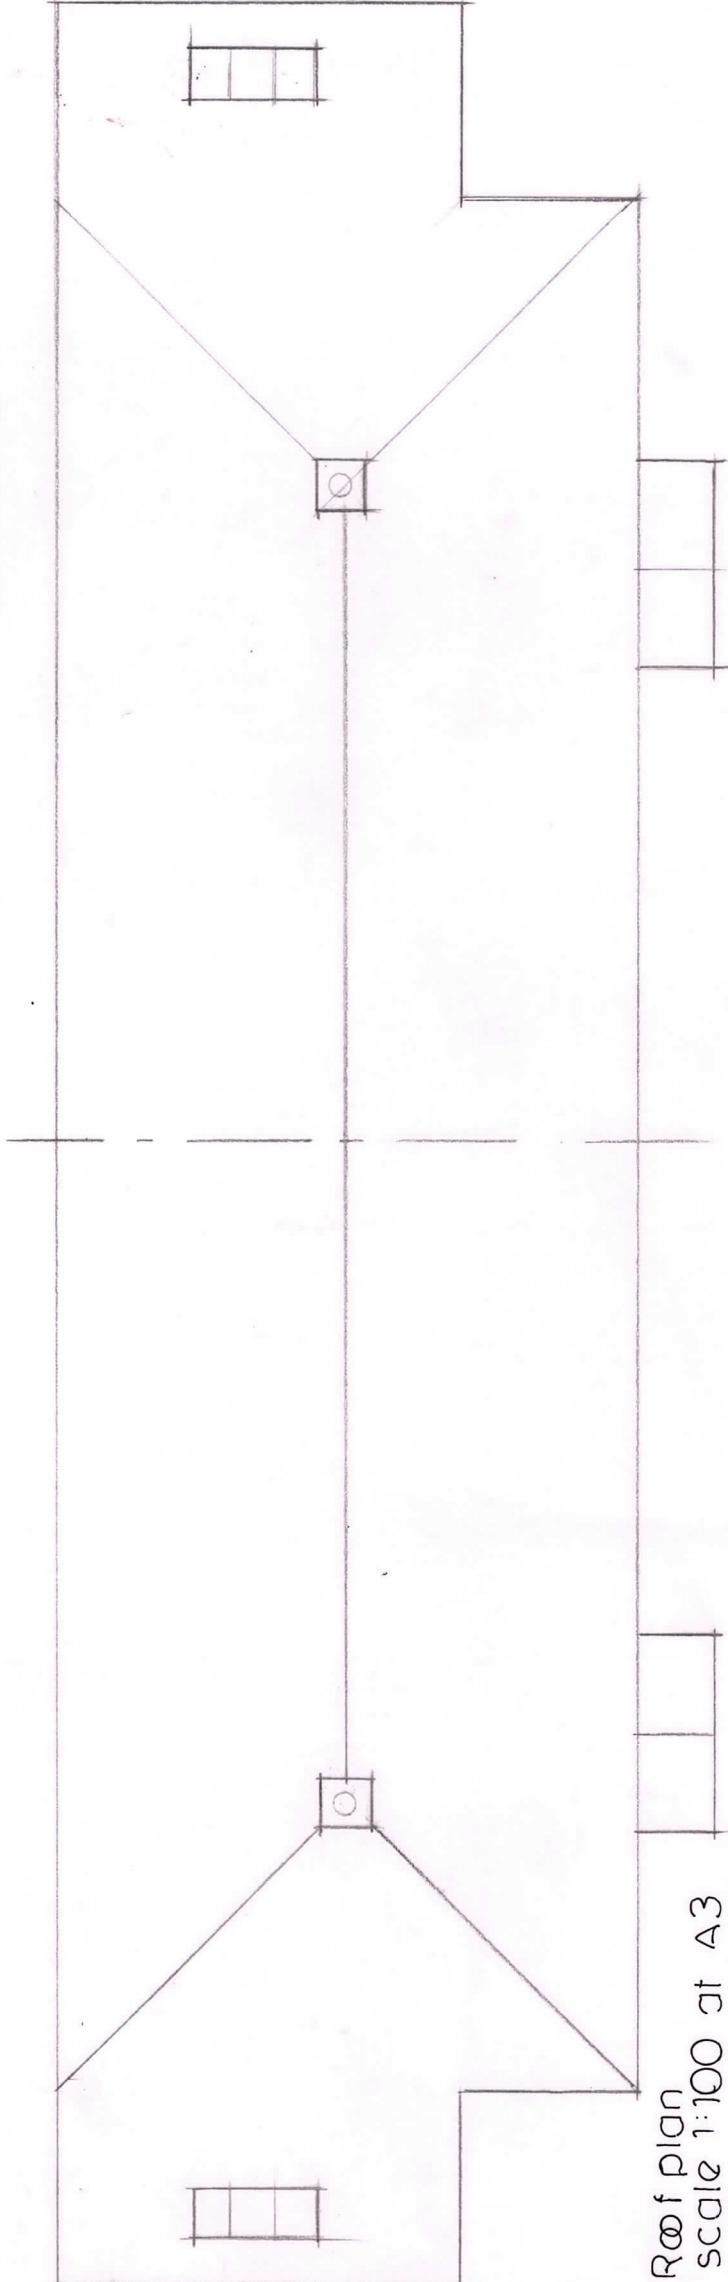

Roof plan
scale 1:100 at A3

10m

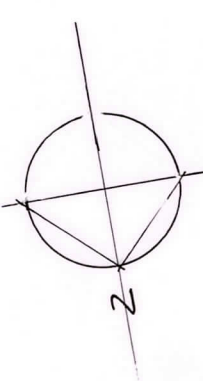

RJCA Chartered Architects
The White House, 2 Lavant Road
Chichester, West Sussex PO19 5RQ
Tel: 01243 779600
Mobile: 07973435493
Email: rjcatkinson@btinternet.com

Project Name: Lidsey Lodge Farm
Drawing: Units 4 & 5 – sheet 3 of 3
Drawing Number: 2020/10/15

Rev.