




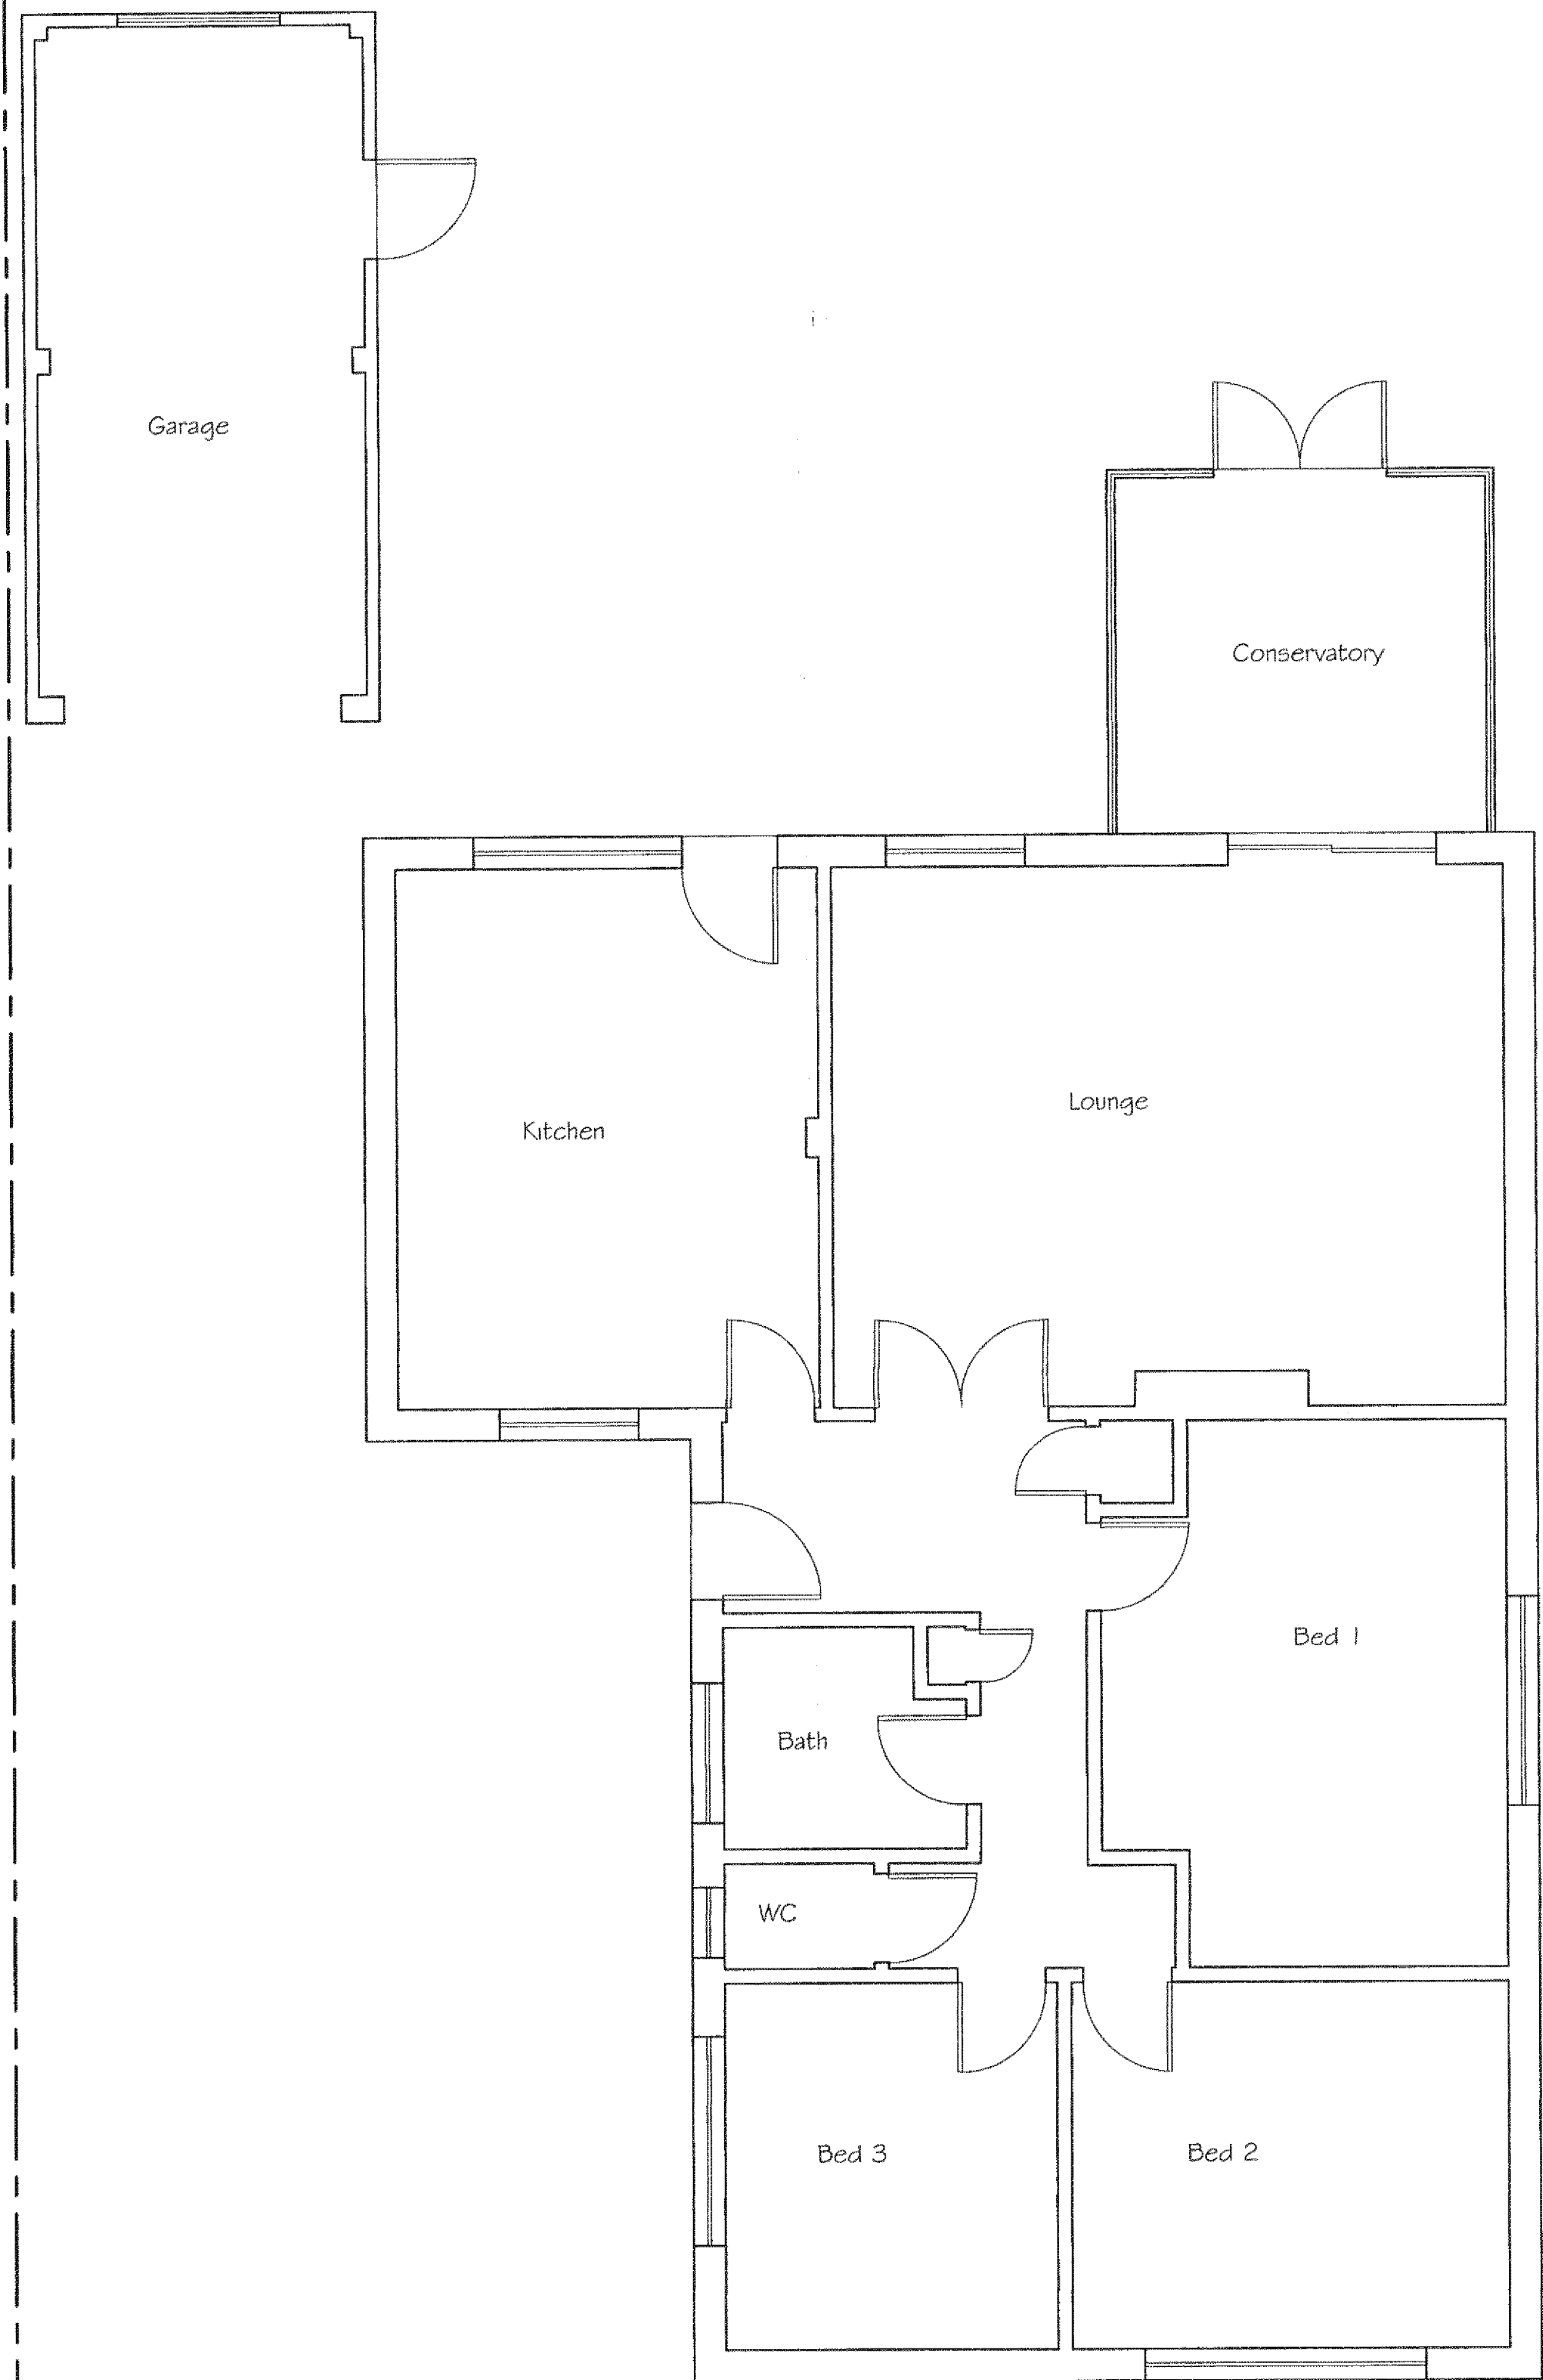


Existing Ground Floor Plan

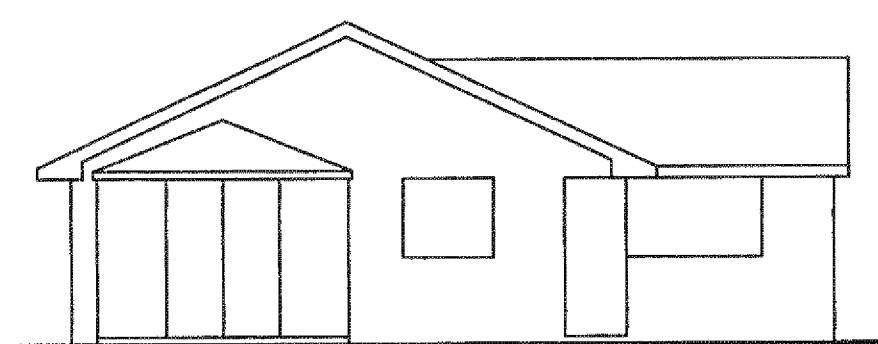


Existing Rear Elevation

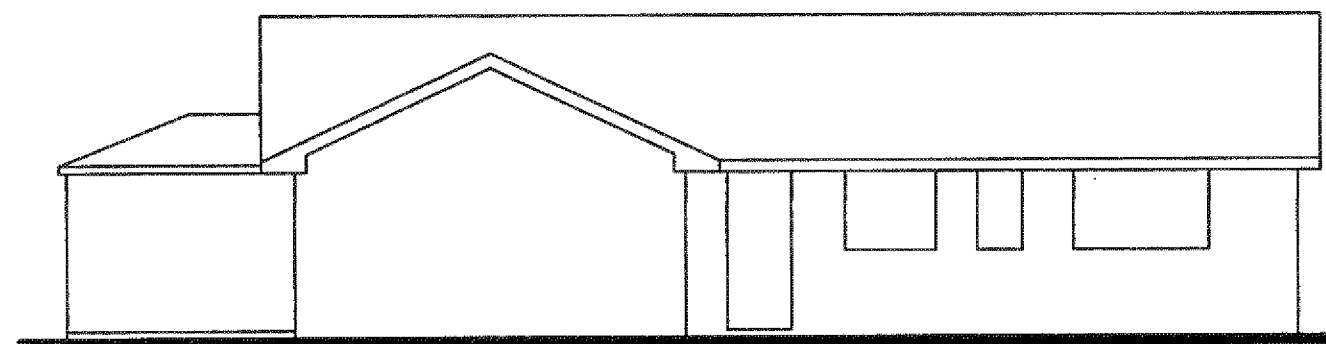


Existing Side Elevation

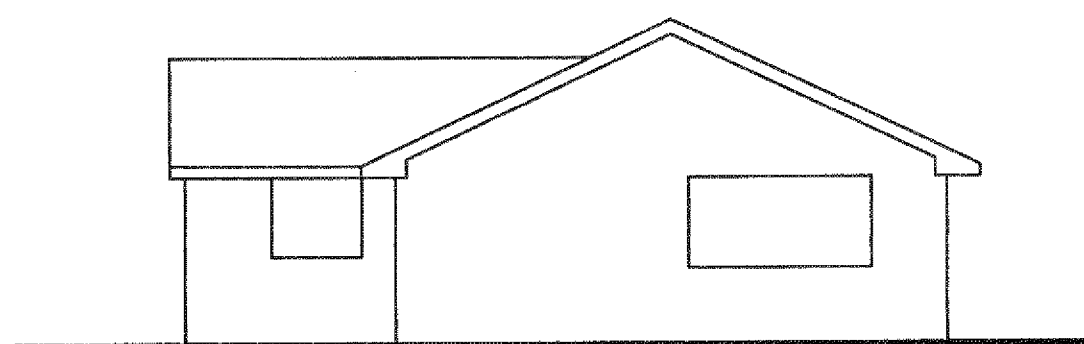


Existing Front Elevation

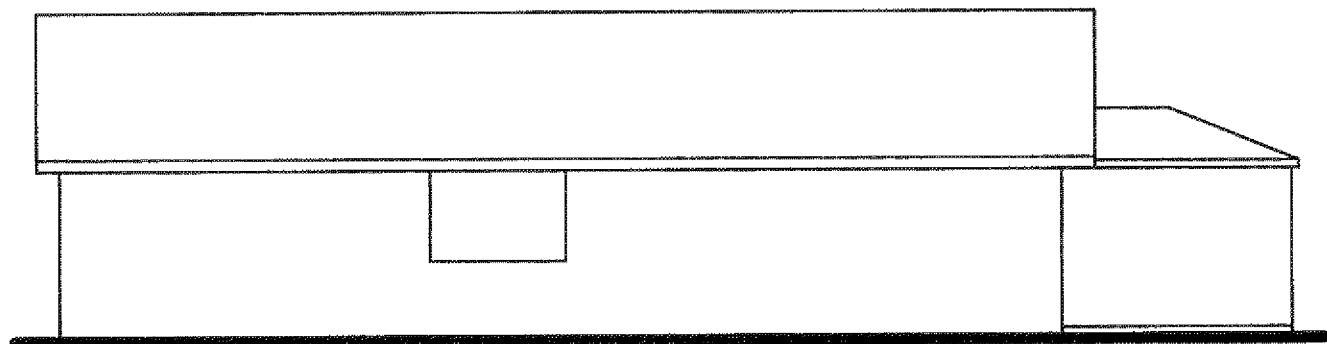

Existing Side Elevation

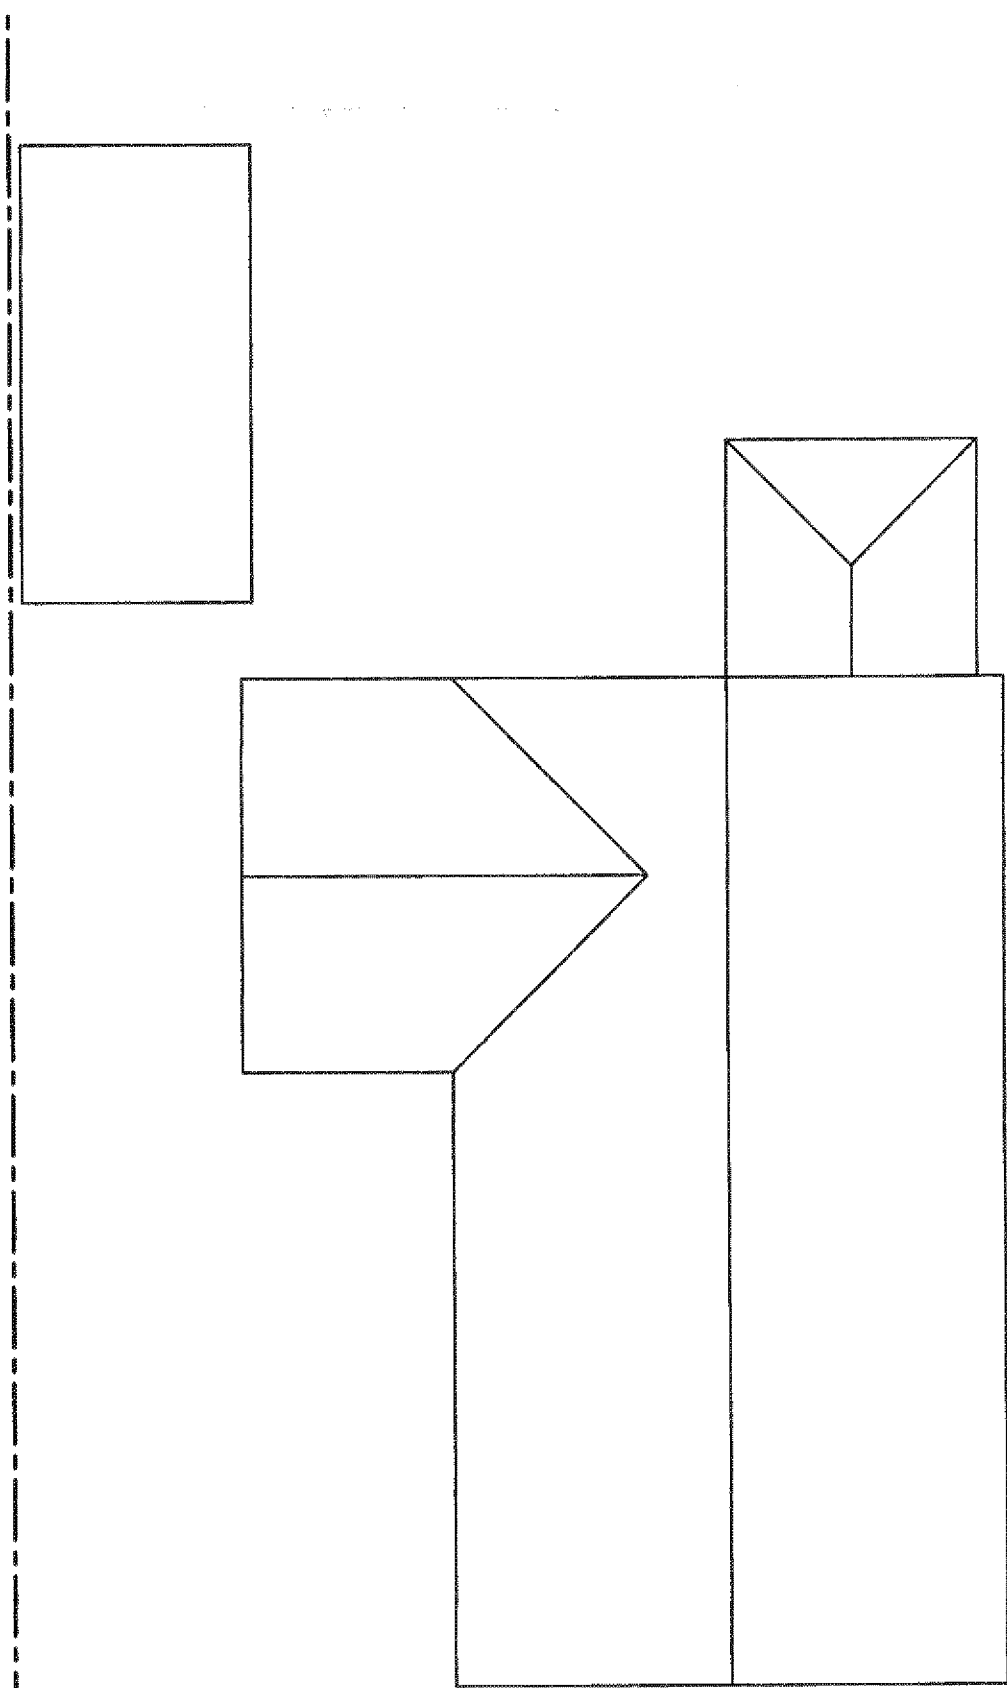

Existing Roof Plan

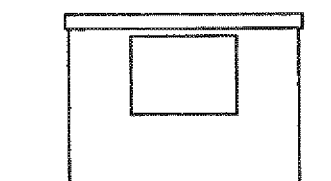

Rear Elevation




Front Elevation



Side Elevation



Side Elevation

 

Client:	Mr A White-Aldsworth		
Address:	The Crofton Hook Lane Westergate West Sussex		
Project:	Proposed front, rear and garage extensions		
Scale:	1:50 1:100		
Date:	December 2009		
Drawing No:	09/554/01		
Drawn By:	AWR	Revision:	