



ARUN DISTRICT COUNCIL			
No.	AL	I	10

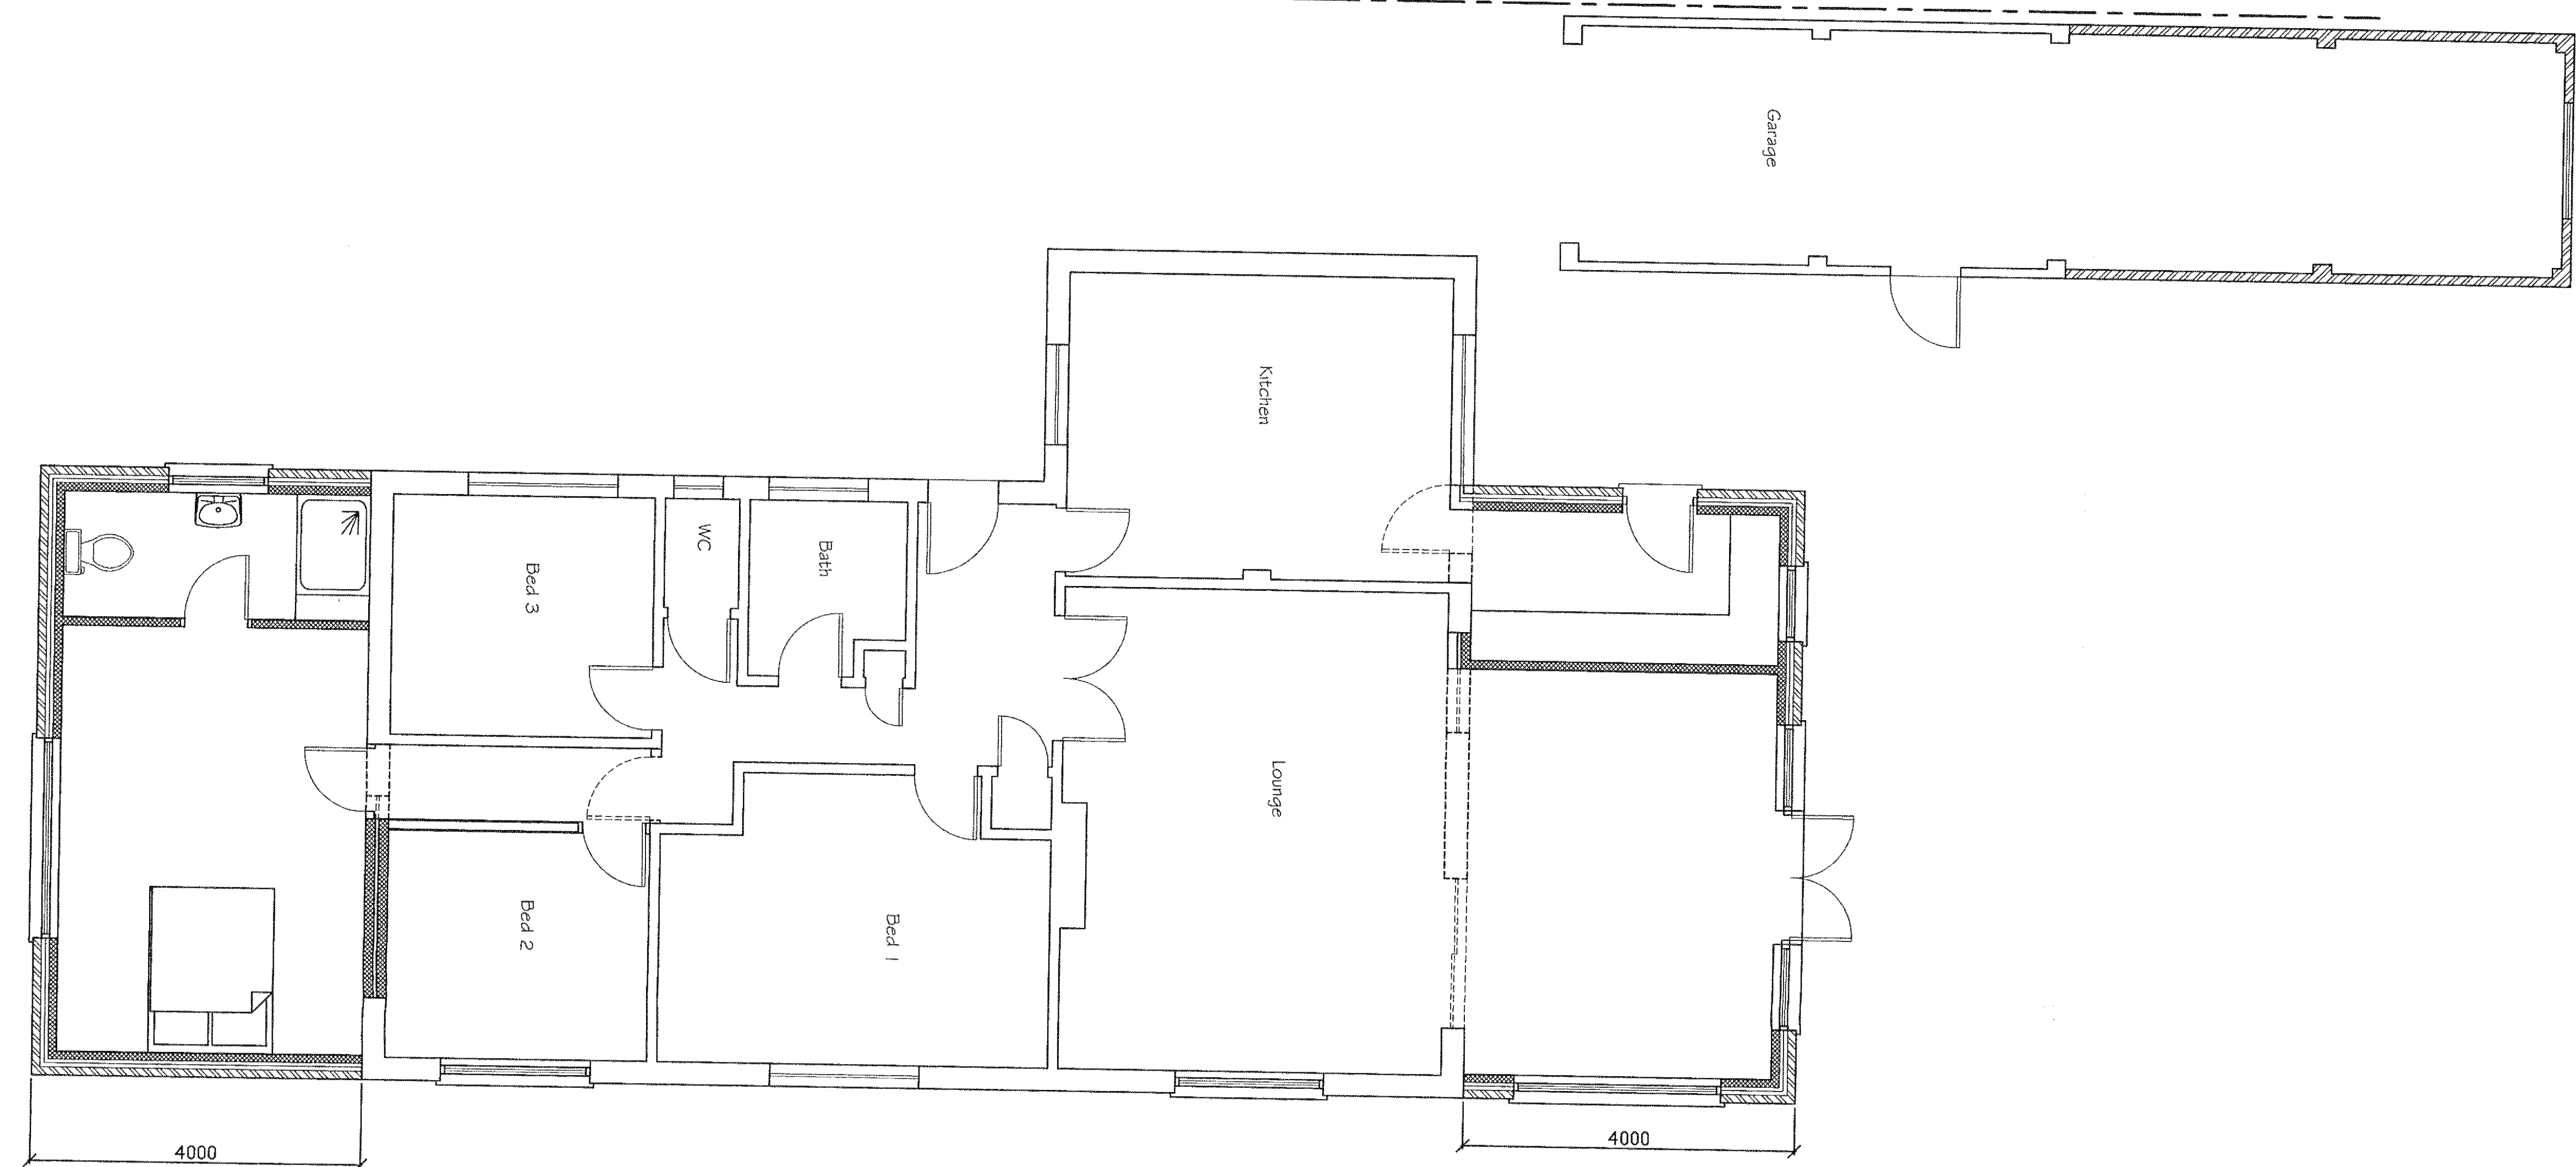

Proposed Ground Floor Plan

 

Client: Mr A White-Aldsworth	
Address: The Crofton Hock Lane Westergate West Sussex	
Project: Proposed front, rear and garage extensions	
Scale: 1:50 1:100	
Date: December 2009	
Drawing No: 09/554/02	
Drawn By: AWR	Revision: