


ARUN DISTRICT COUNCIL				
No.	AL	1	10	
RECEIVED				

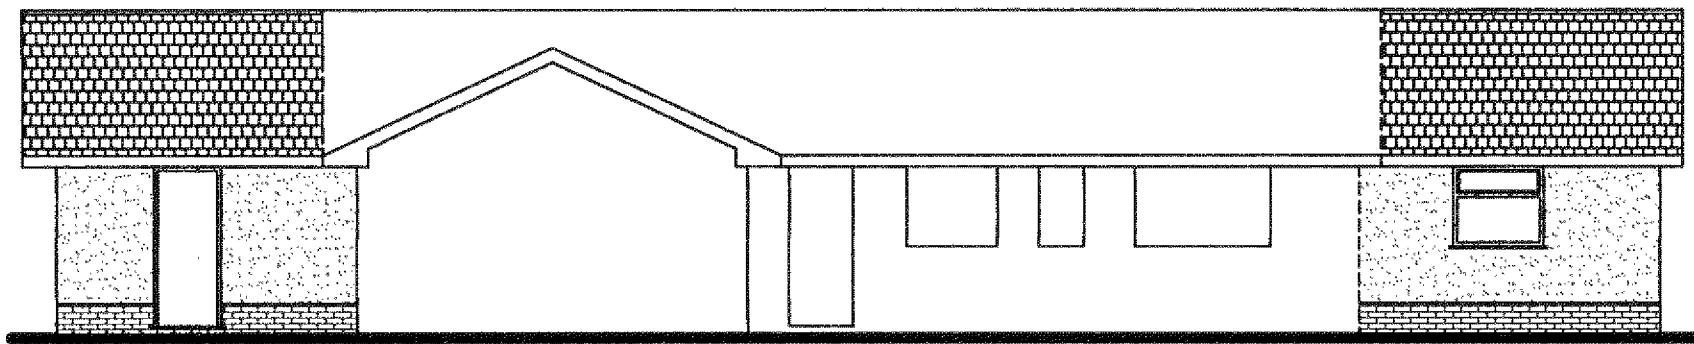


Proposed Rear Elevation




Proposed Side Elevation




Proposed Front Elevation

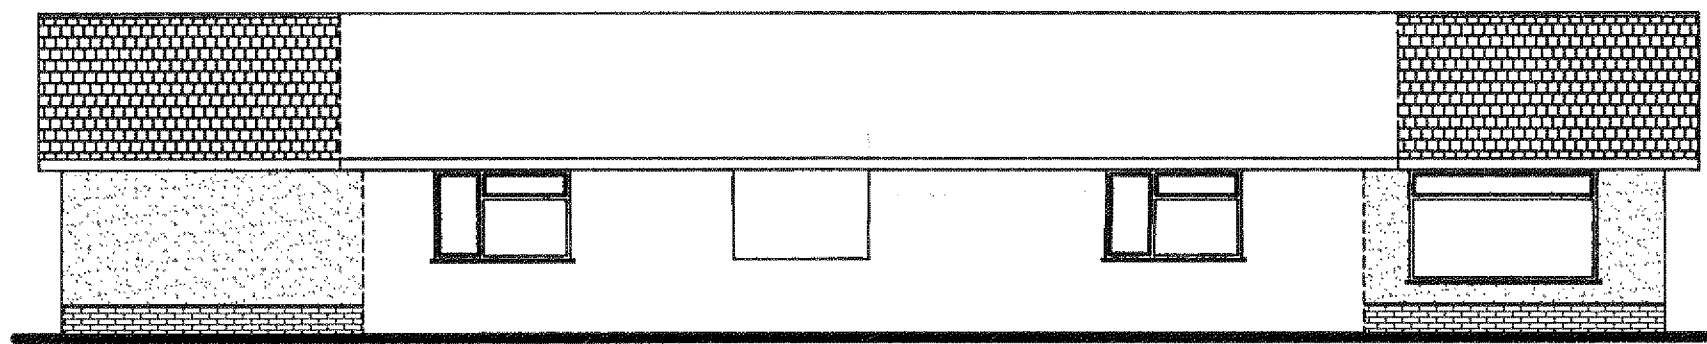


Proposed Side Elevation

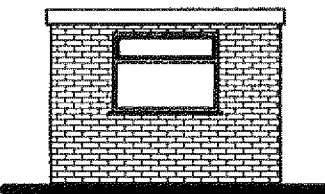


Proposed Rear Elevation

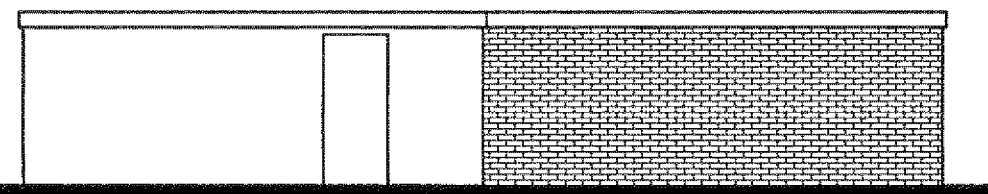

Proposed Side Elevation

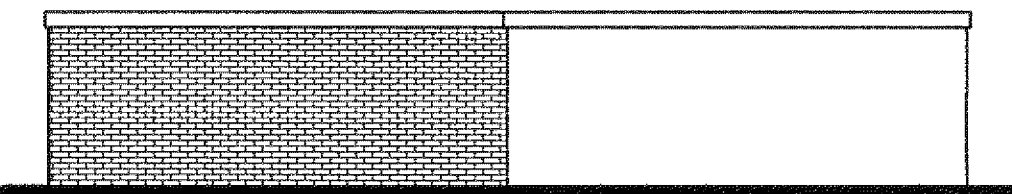

Proposed Side Elevation

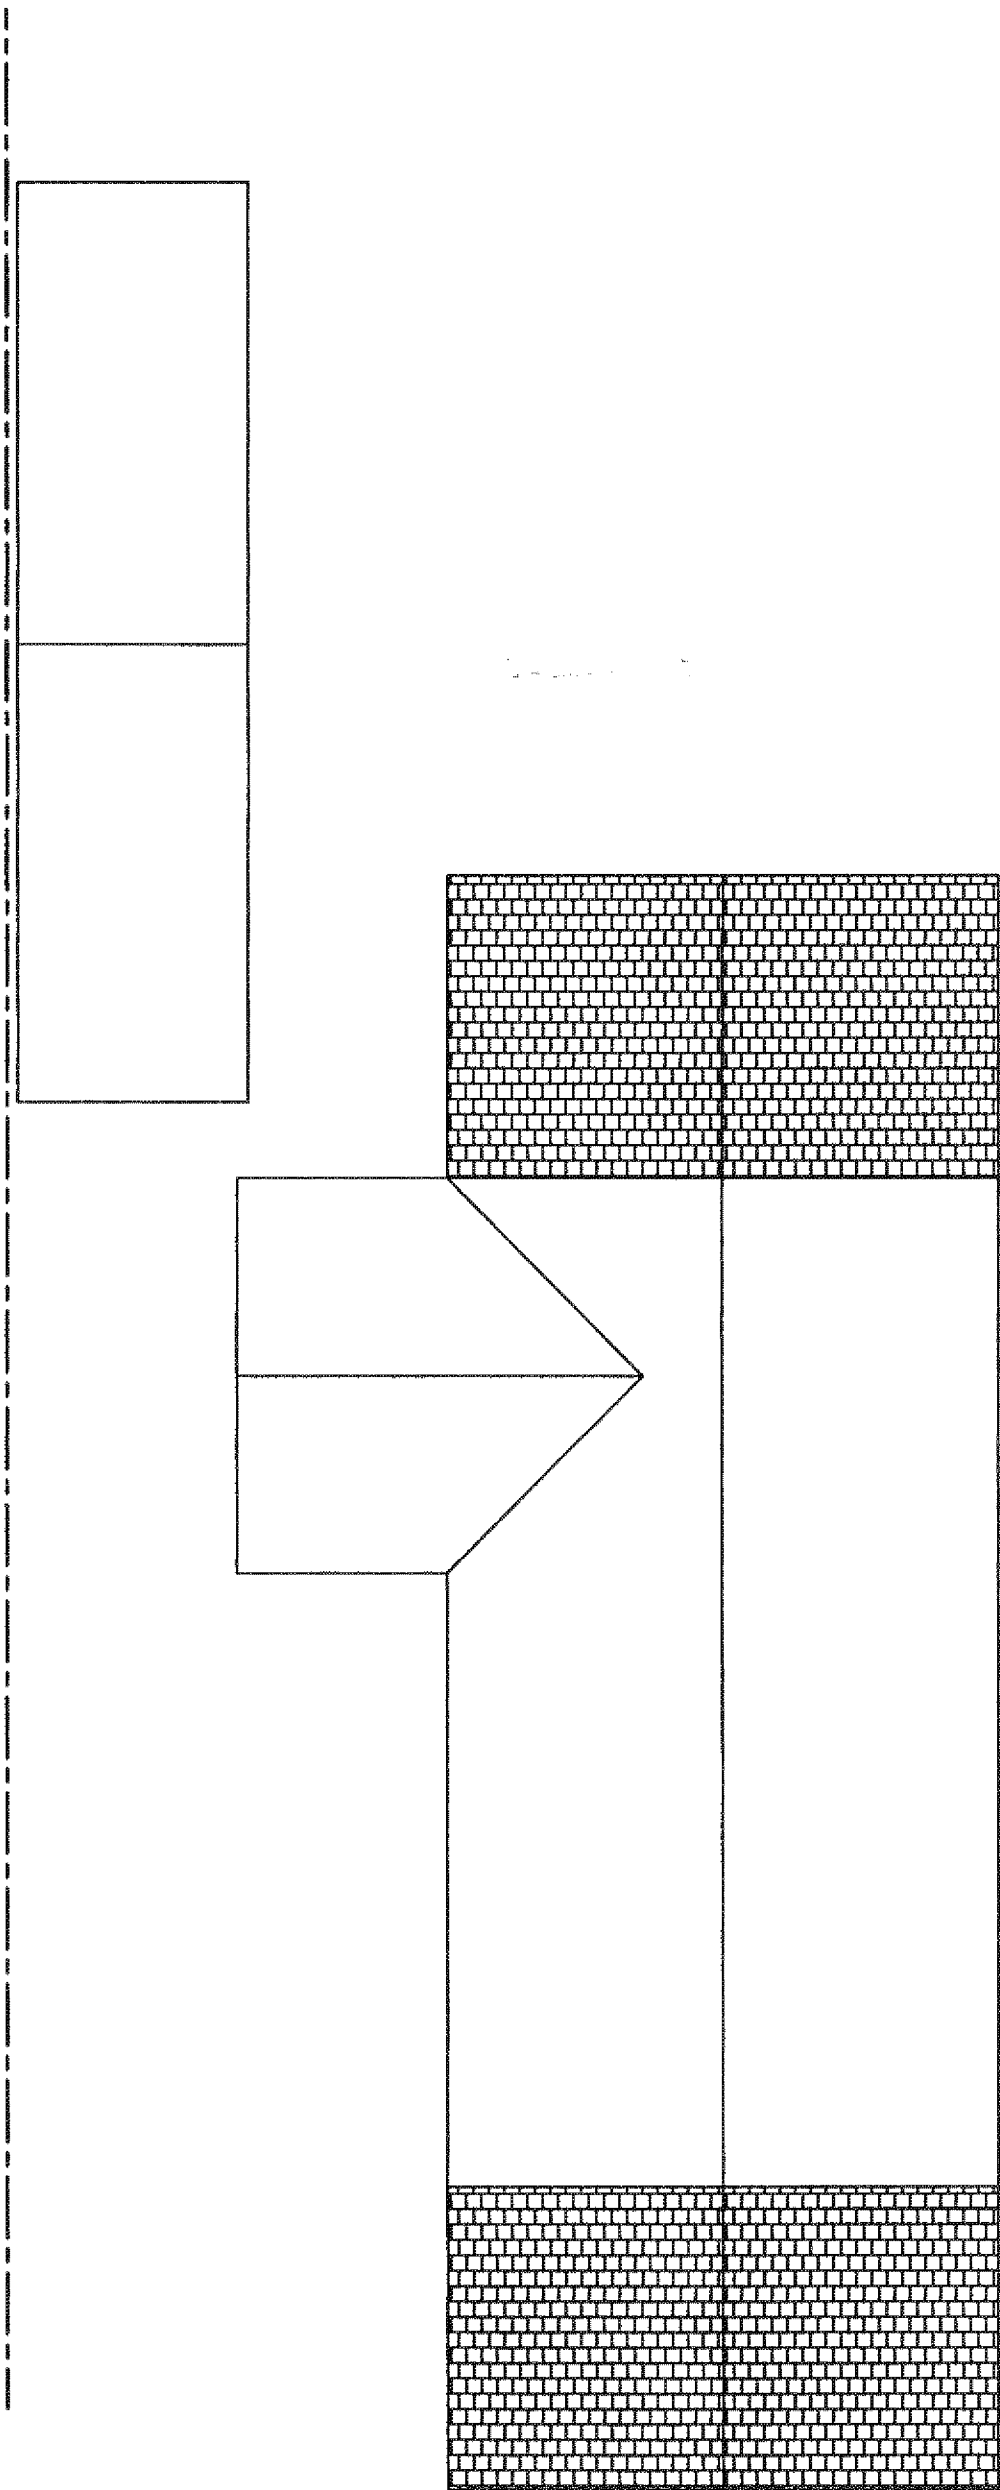

Proposed Roof Plan

Address: The Crofton Hook Lane Westergate West Sussex	
Project: Proposed front, rear and garage extensions	
Scale: 1:100	
Date: December 2009	
Drawing No: 09/554/03	
Drawn By: AWR	Revision: