



Proposed Elevations

Scale 1 : 100

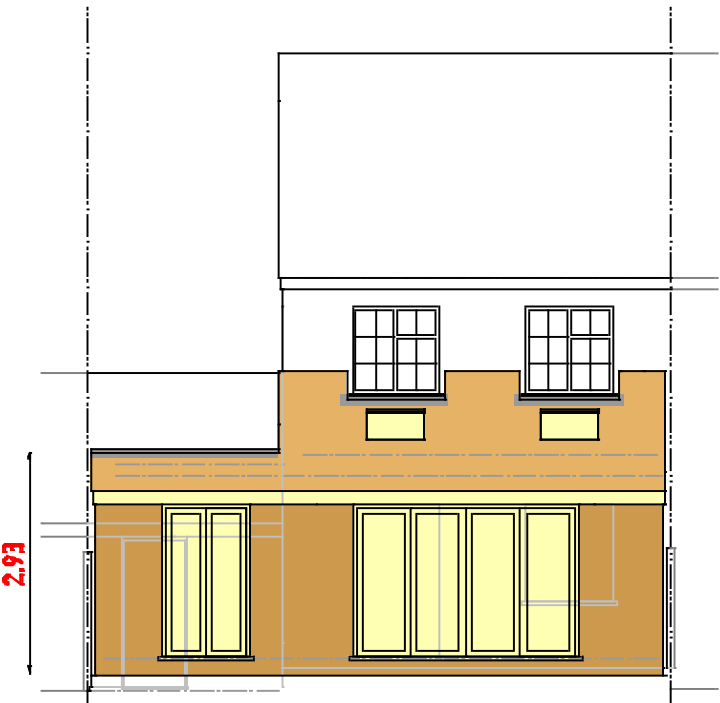


East Elevation

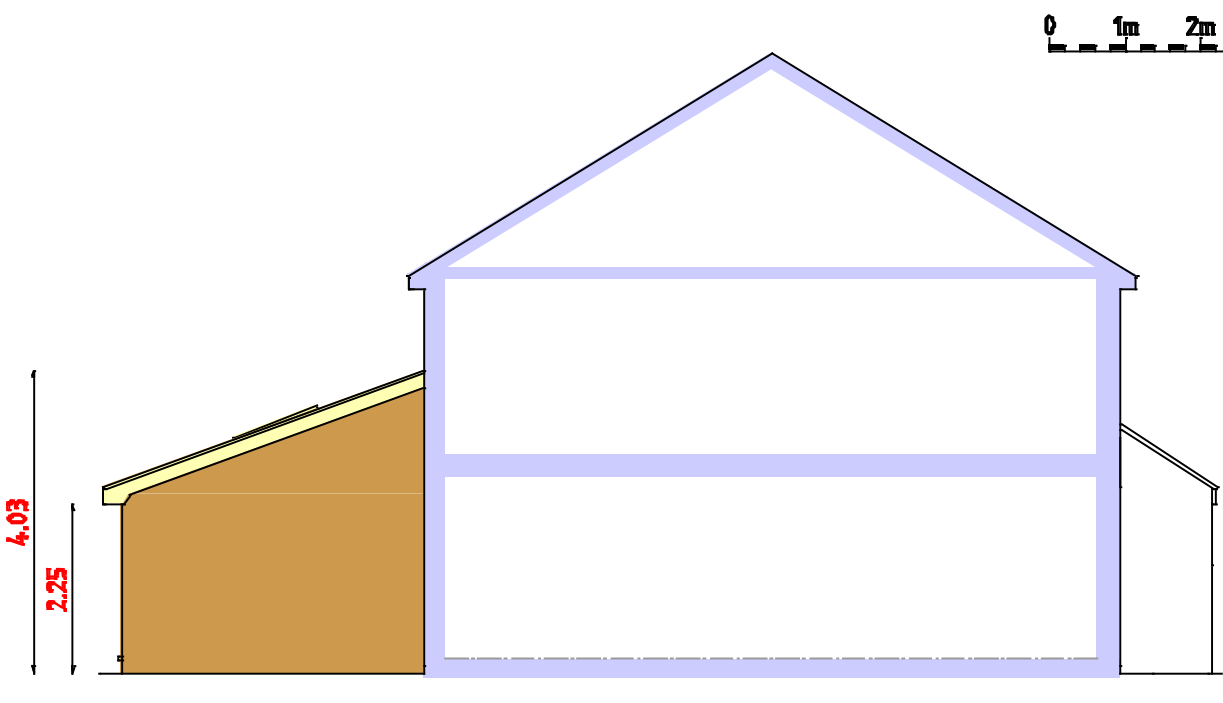

North Elevation





West Elevation

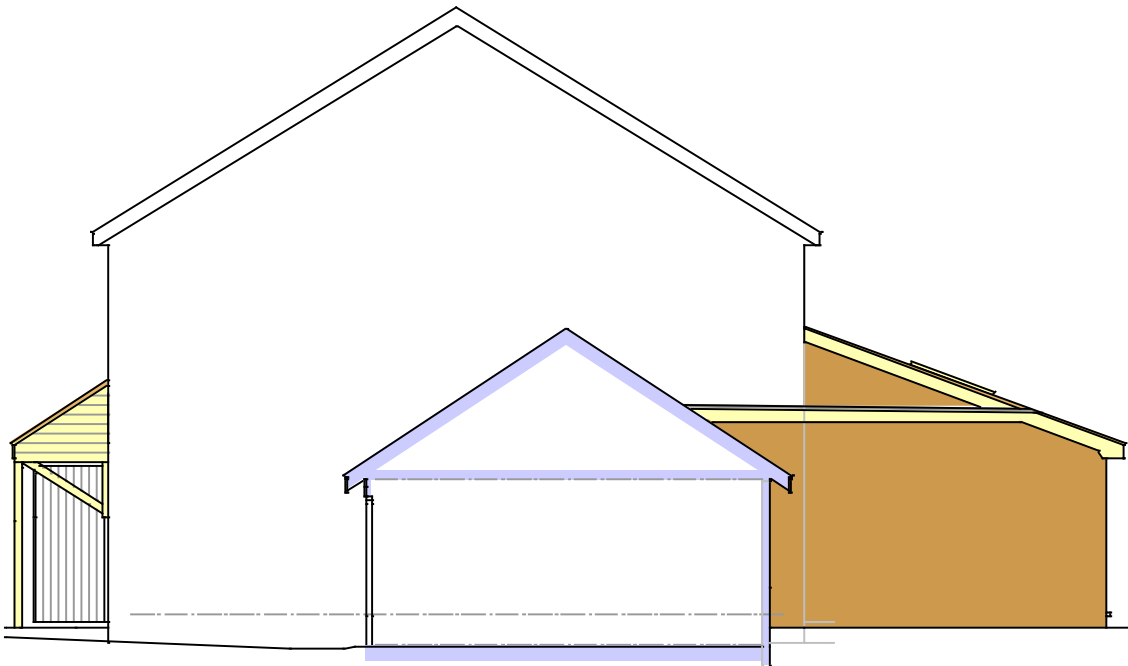

South Elevation


Planning Notes

Materials of new structure to match those of existing.

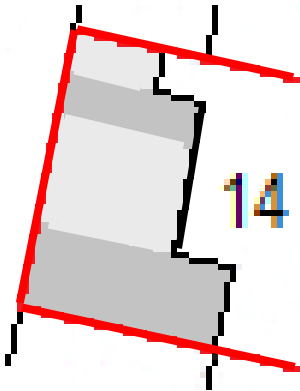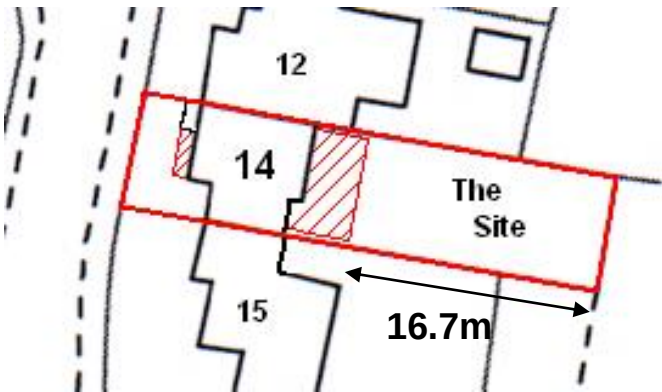

Plan showing extent of additional (11 sq m) hardstanding. Existing and new to be Permeable block paving. Scale approx 1:200

Proposed
Block Plan 1:500

 


PROJECT Proposed single storey extension at rear and extension to front porch at 14 Elmcroft Place, Westergate. PO20 3XL	Scales 1:50, 1:100 1:500, 1:1250	Revisions A)Jan18 Block Plan amended to include measurement
	Date Dec 2017	
	Drawn srb	Drawing No 15/17/24
CLIENT Mr D Cona		4A

Existing Elevations

Scale 1 : 100




East Elevation

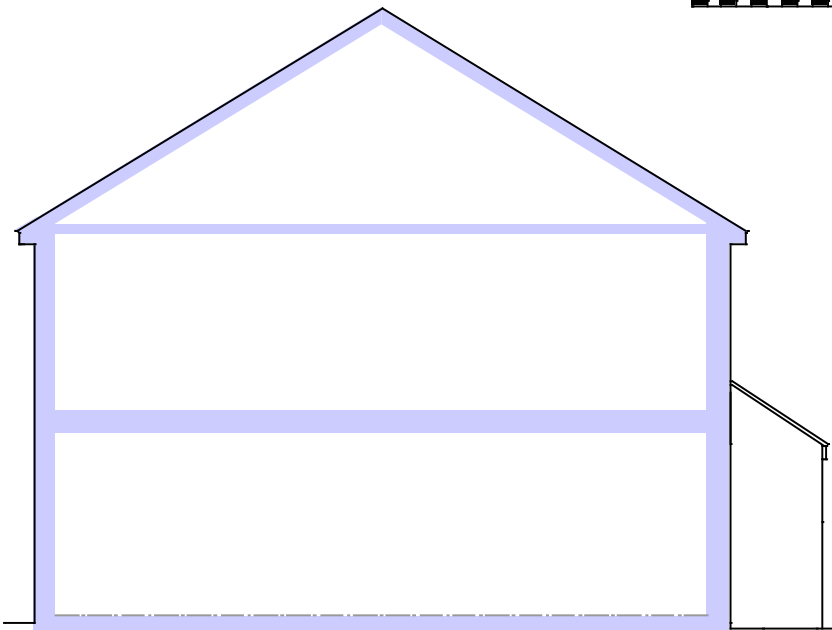


North Elevation





West Elevation

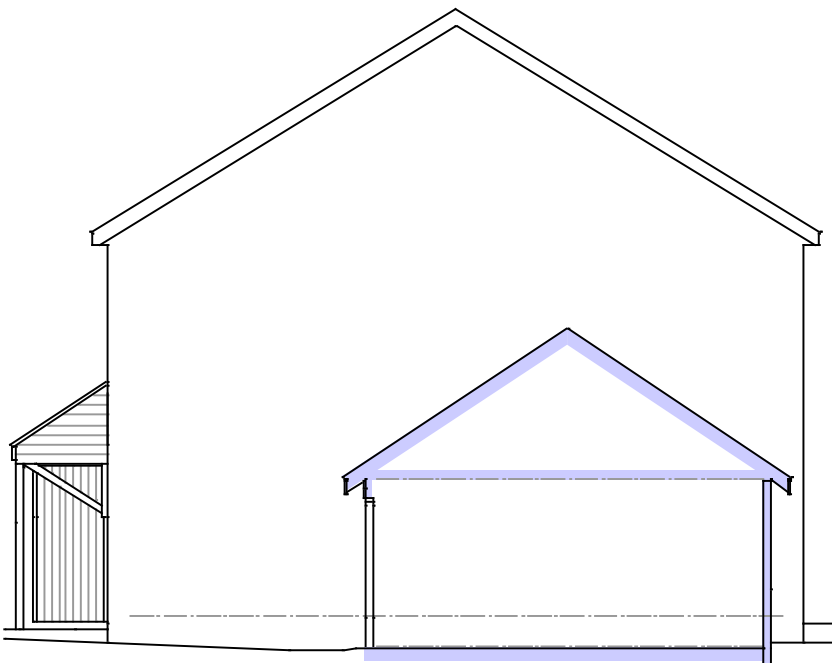

South Elevation

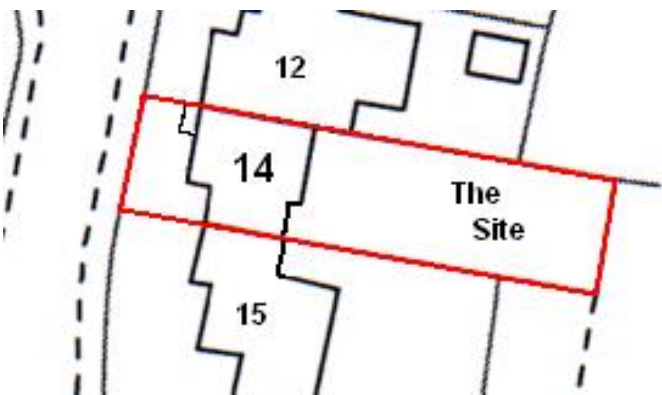


Existing
Block Plan 1:500

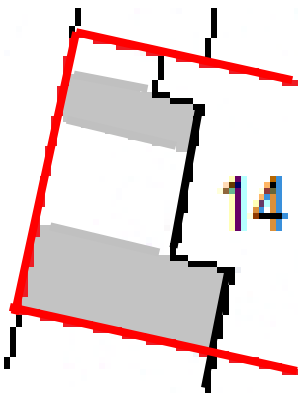 

Plan showing extent of existing hardstanding. Approx 13 sq m

PROJECT Proposed single storey extension at rear and extension to front porch at 14 Elmcroft Place, Westergate. PO20 3XL CLIENT Mr D Cona	Scales 1:50, 1:100 1:500, 1:1250	Revisions	
	Date Dec 2017		
	Drawn srb	Drawing No 15/17/24	2

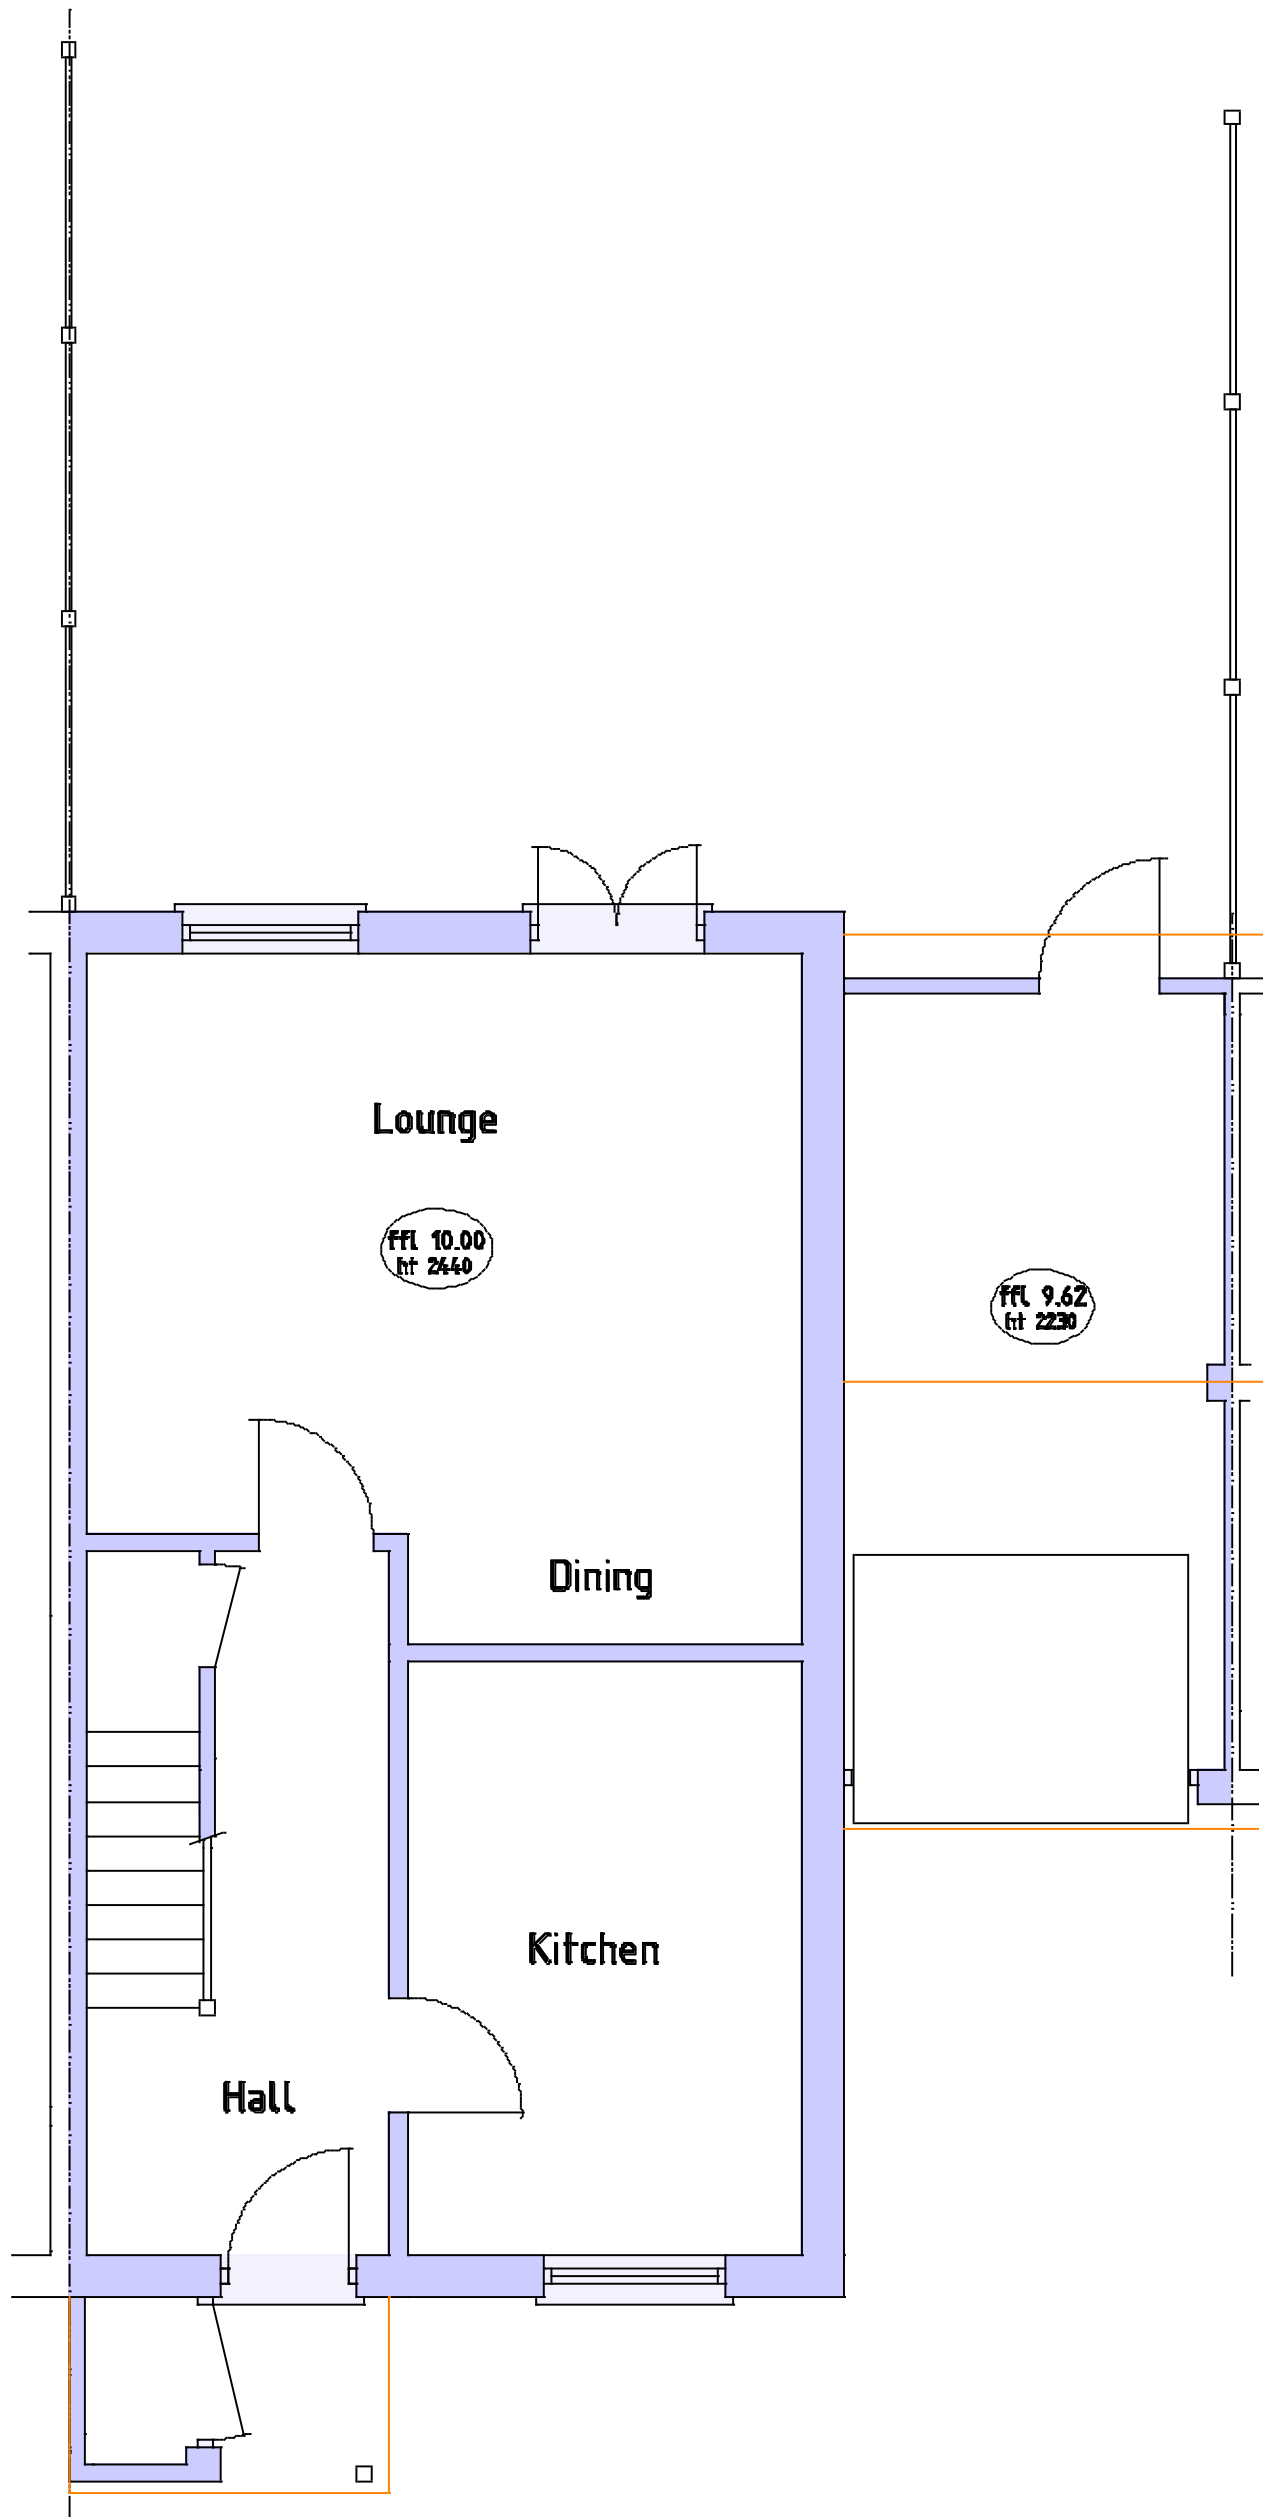


Existing Ground Floor



Scale 1 : 50

PROJECT Proposed single storey extension at rear and extension to front porch at 14 Elmcroft Place, Westergate. PO20 3XL CLIENT Mr D Cona	Scales 1:50, 1:100 1:500, 1:1250	Revisions	
	Date Dec 2017		
	Drawn srb	Drawing No 15/17/24	3

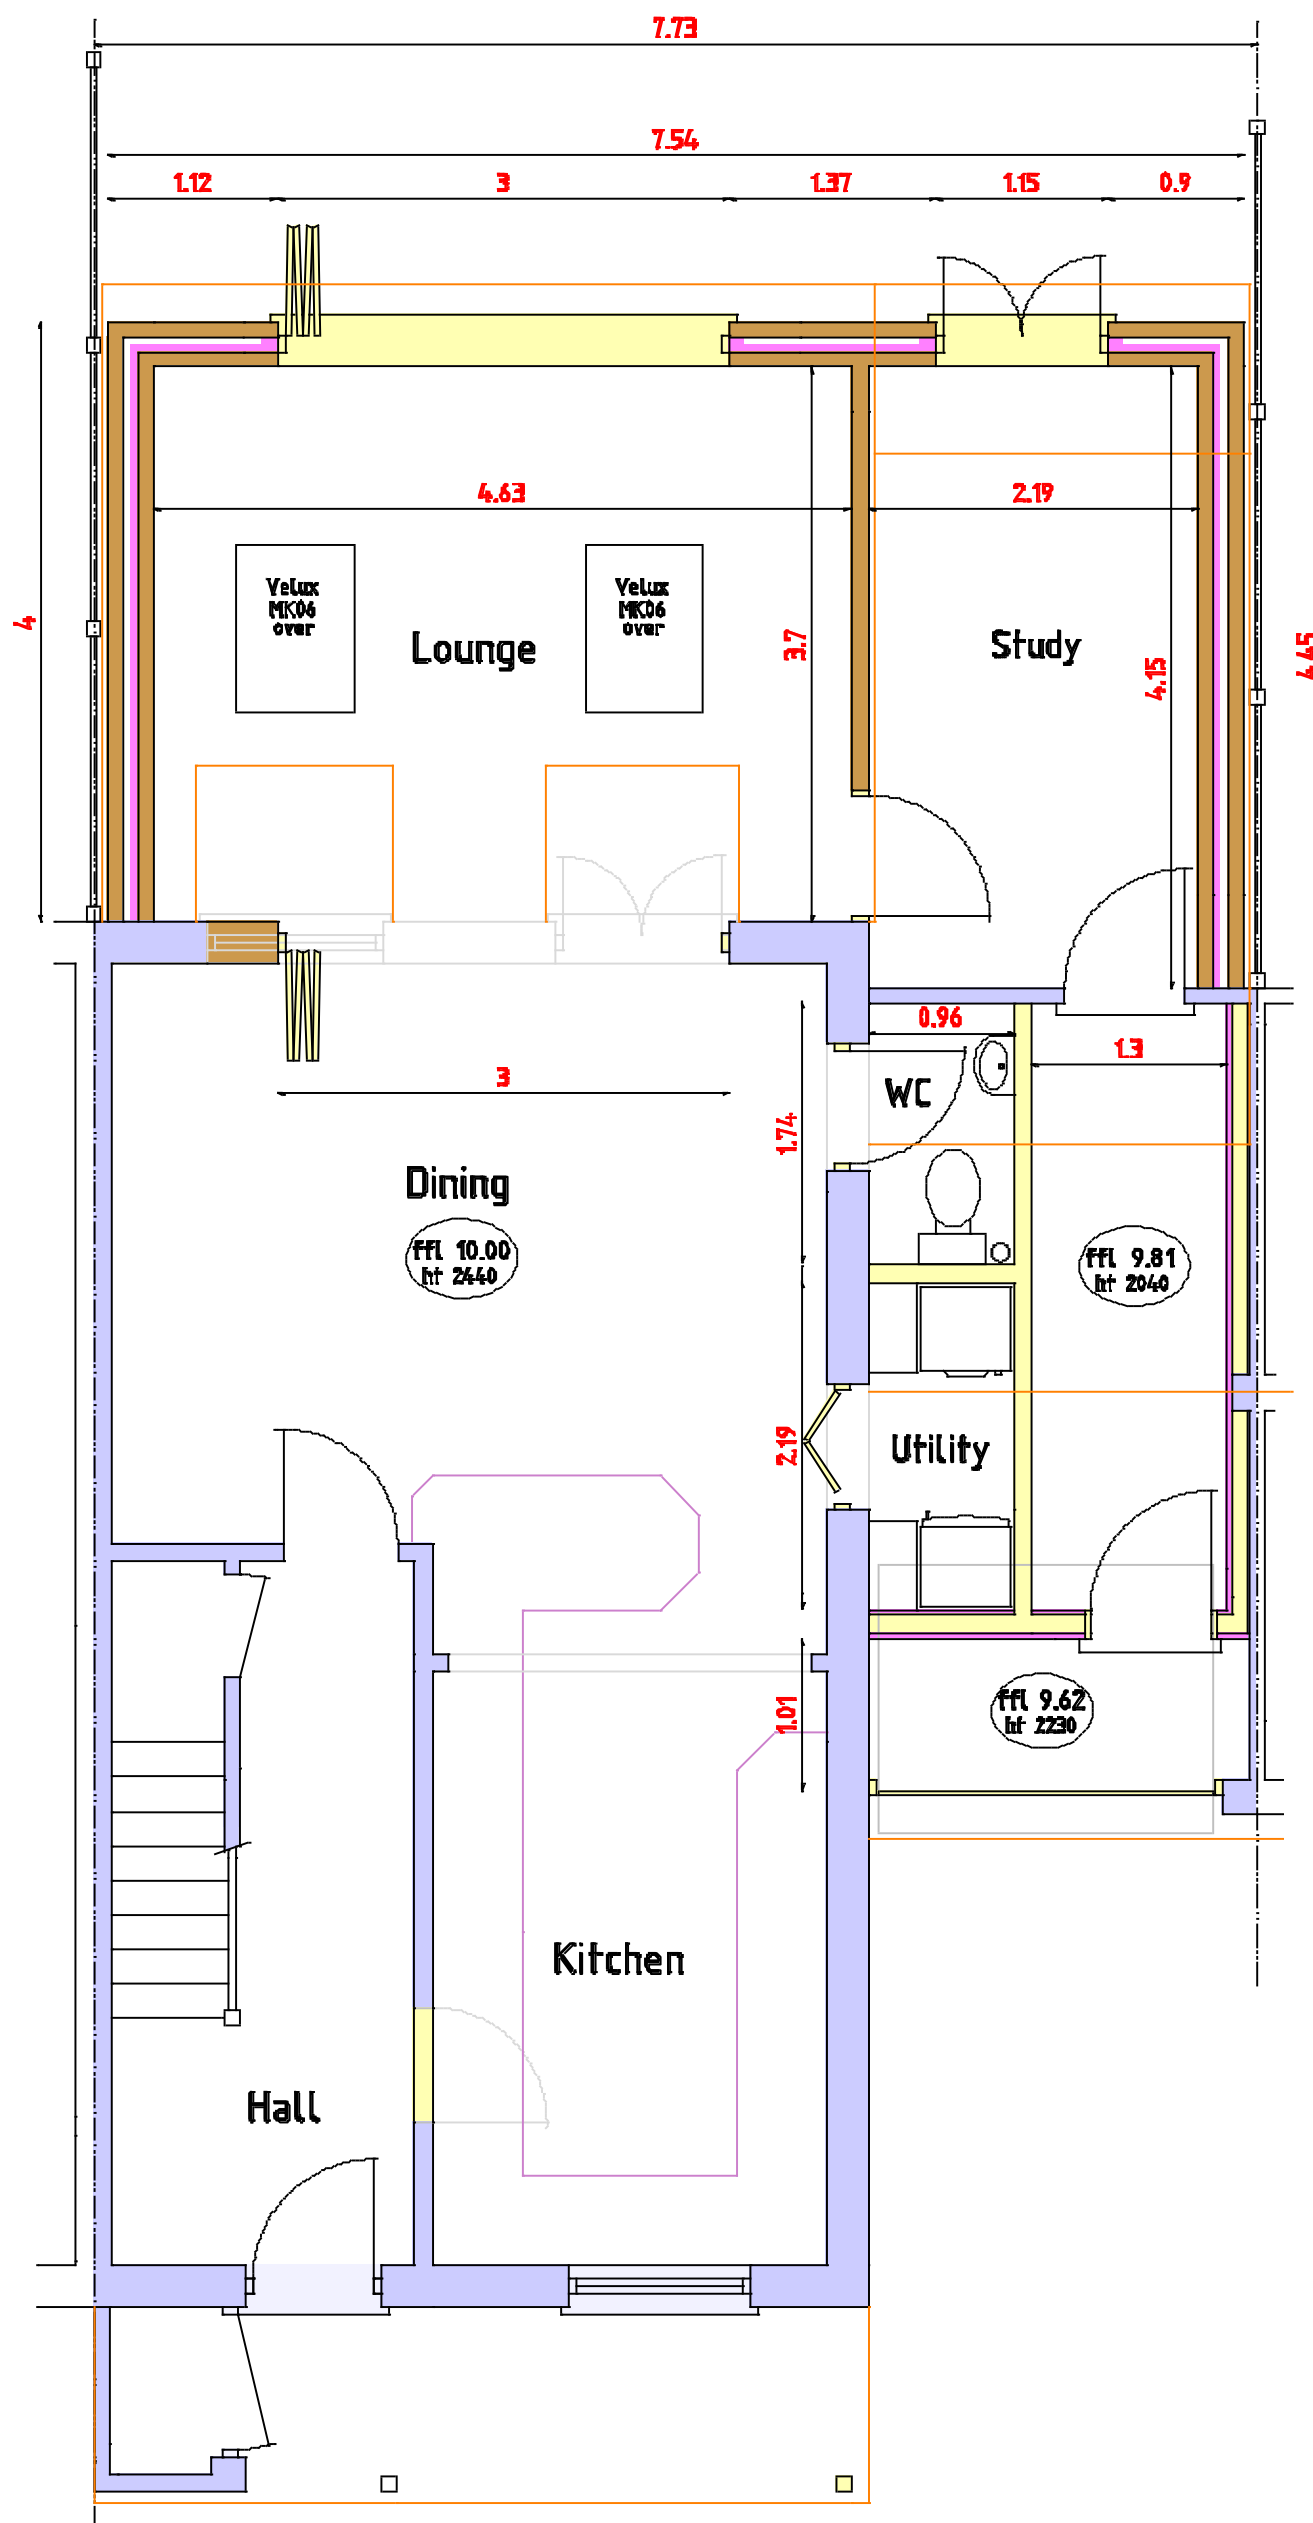

Proposed Ground Floor



Scale 1 : 50

PROJECT
Proposed single storey extension
at rear and extension to front porch
at 14 Elmcroft Place, Westergate.
PO20 3XL

CLIENT Mr D Cona

Scales
1:50, 1:100
1:500, 1:1250

Date
Dec 2017

Drawn
srb

Revisions

Drawing No 15/17/24

4