



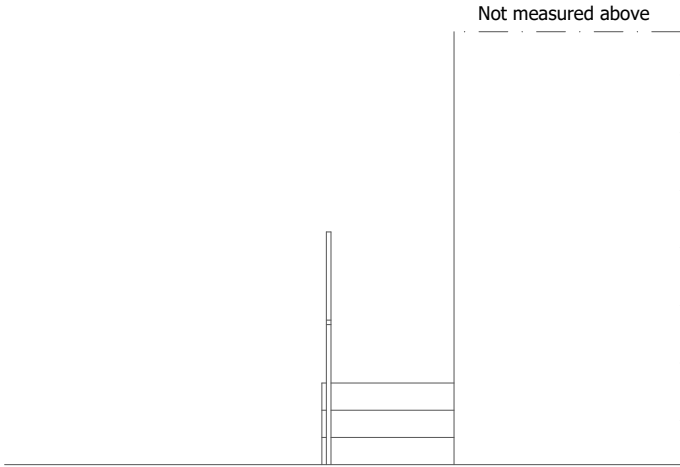


Existing Side Elevation

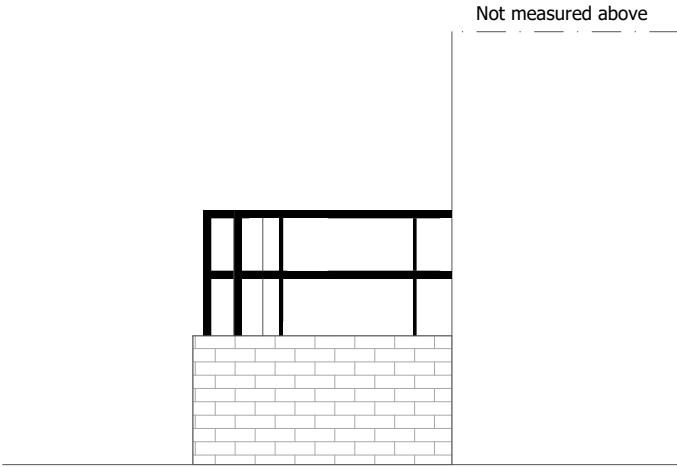


Proposed Side Elevation




Existing Front Elevation

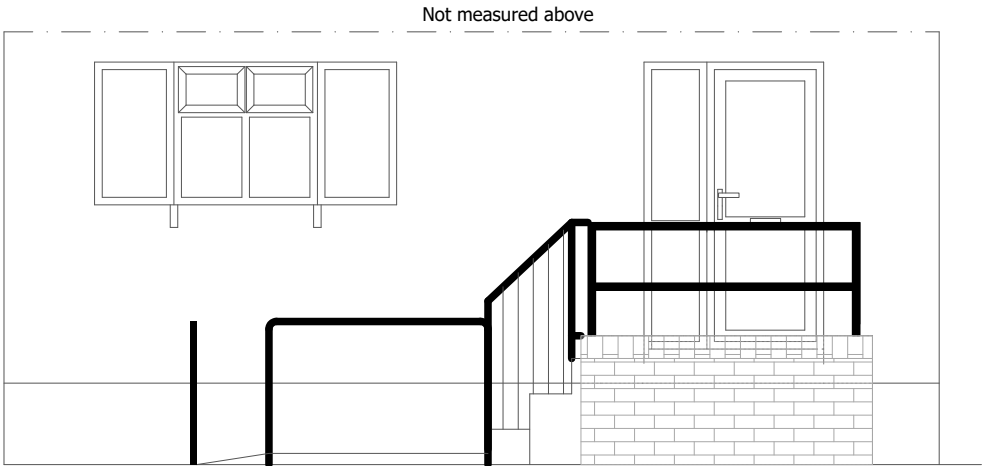

Proposed Front Elevation

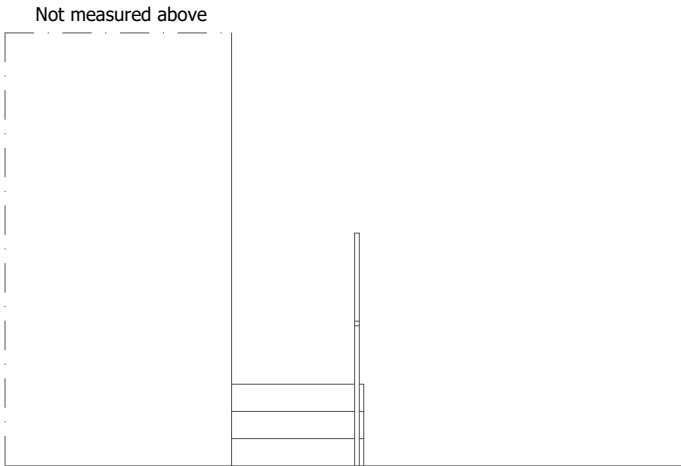


Existing Side Elevation

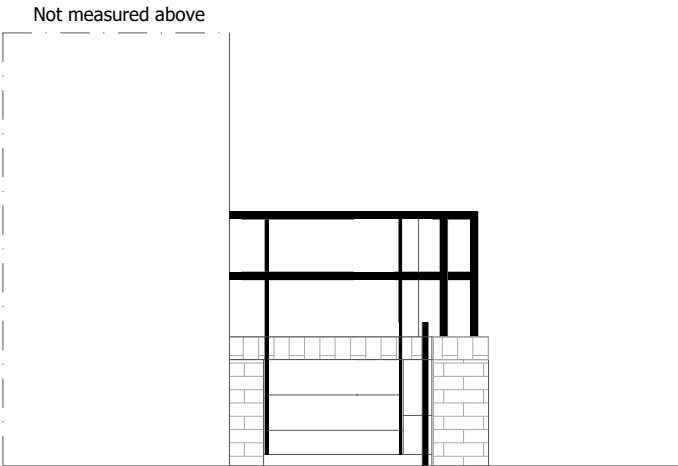

Proposed Side Elevation

NOTES:

1. All dimensions are in mm and must be checked on site and not scaled from this drawing.
2. Drawings are to be read in conjunction with accompanying documents.
3. Any errors or inaccuracies should be brought to the attention of Amber Living.

 

No.	Description	Date			
Amendments:					
Address: 29 Beechfield Park Hook Lane Aldingbourne West Sussex PO20 3XX		Client: Mrs H Bavister			
Drawing Title: Elevations		Drawing Ref.: mb/03/beechnfield park 29			
 Living unconventionally Planning Applications Building Regulation Drawings Design Consultants Party Wall Surveyors Building Surveys/ Homebuyers Survey Project Management Disabled Access Auditing Building Defect Analysis CDM Expert Witness 					
Contact Details:	Telephone: 01273 410836	Email: michael@amberliving.co.uk			
Contact Address: Unit 3, Tungsten Building, George Street, Portslade, Brighton, East Sussex, BN41 1RA					
Scale: 1:50	Paper: A3	Date: 07/01/2019	Revision No:	Checked By:	Direction: