

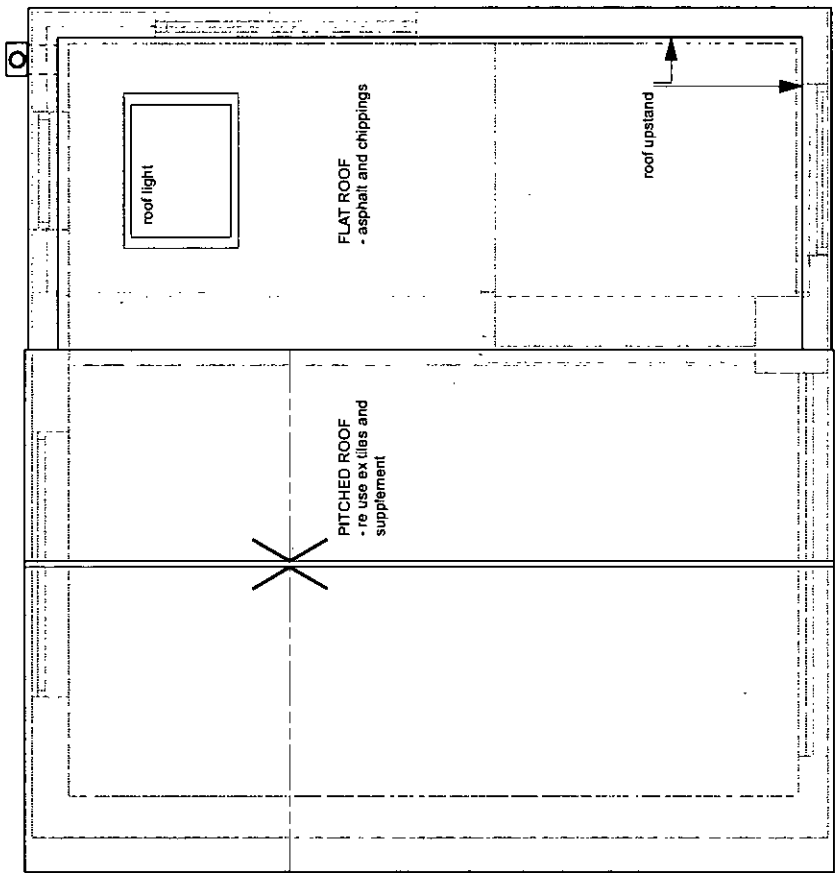


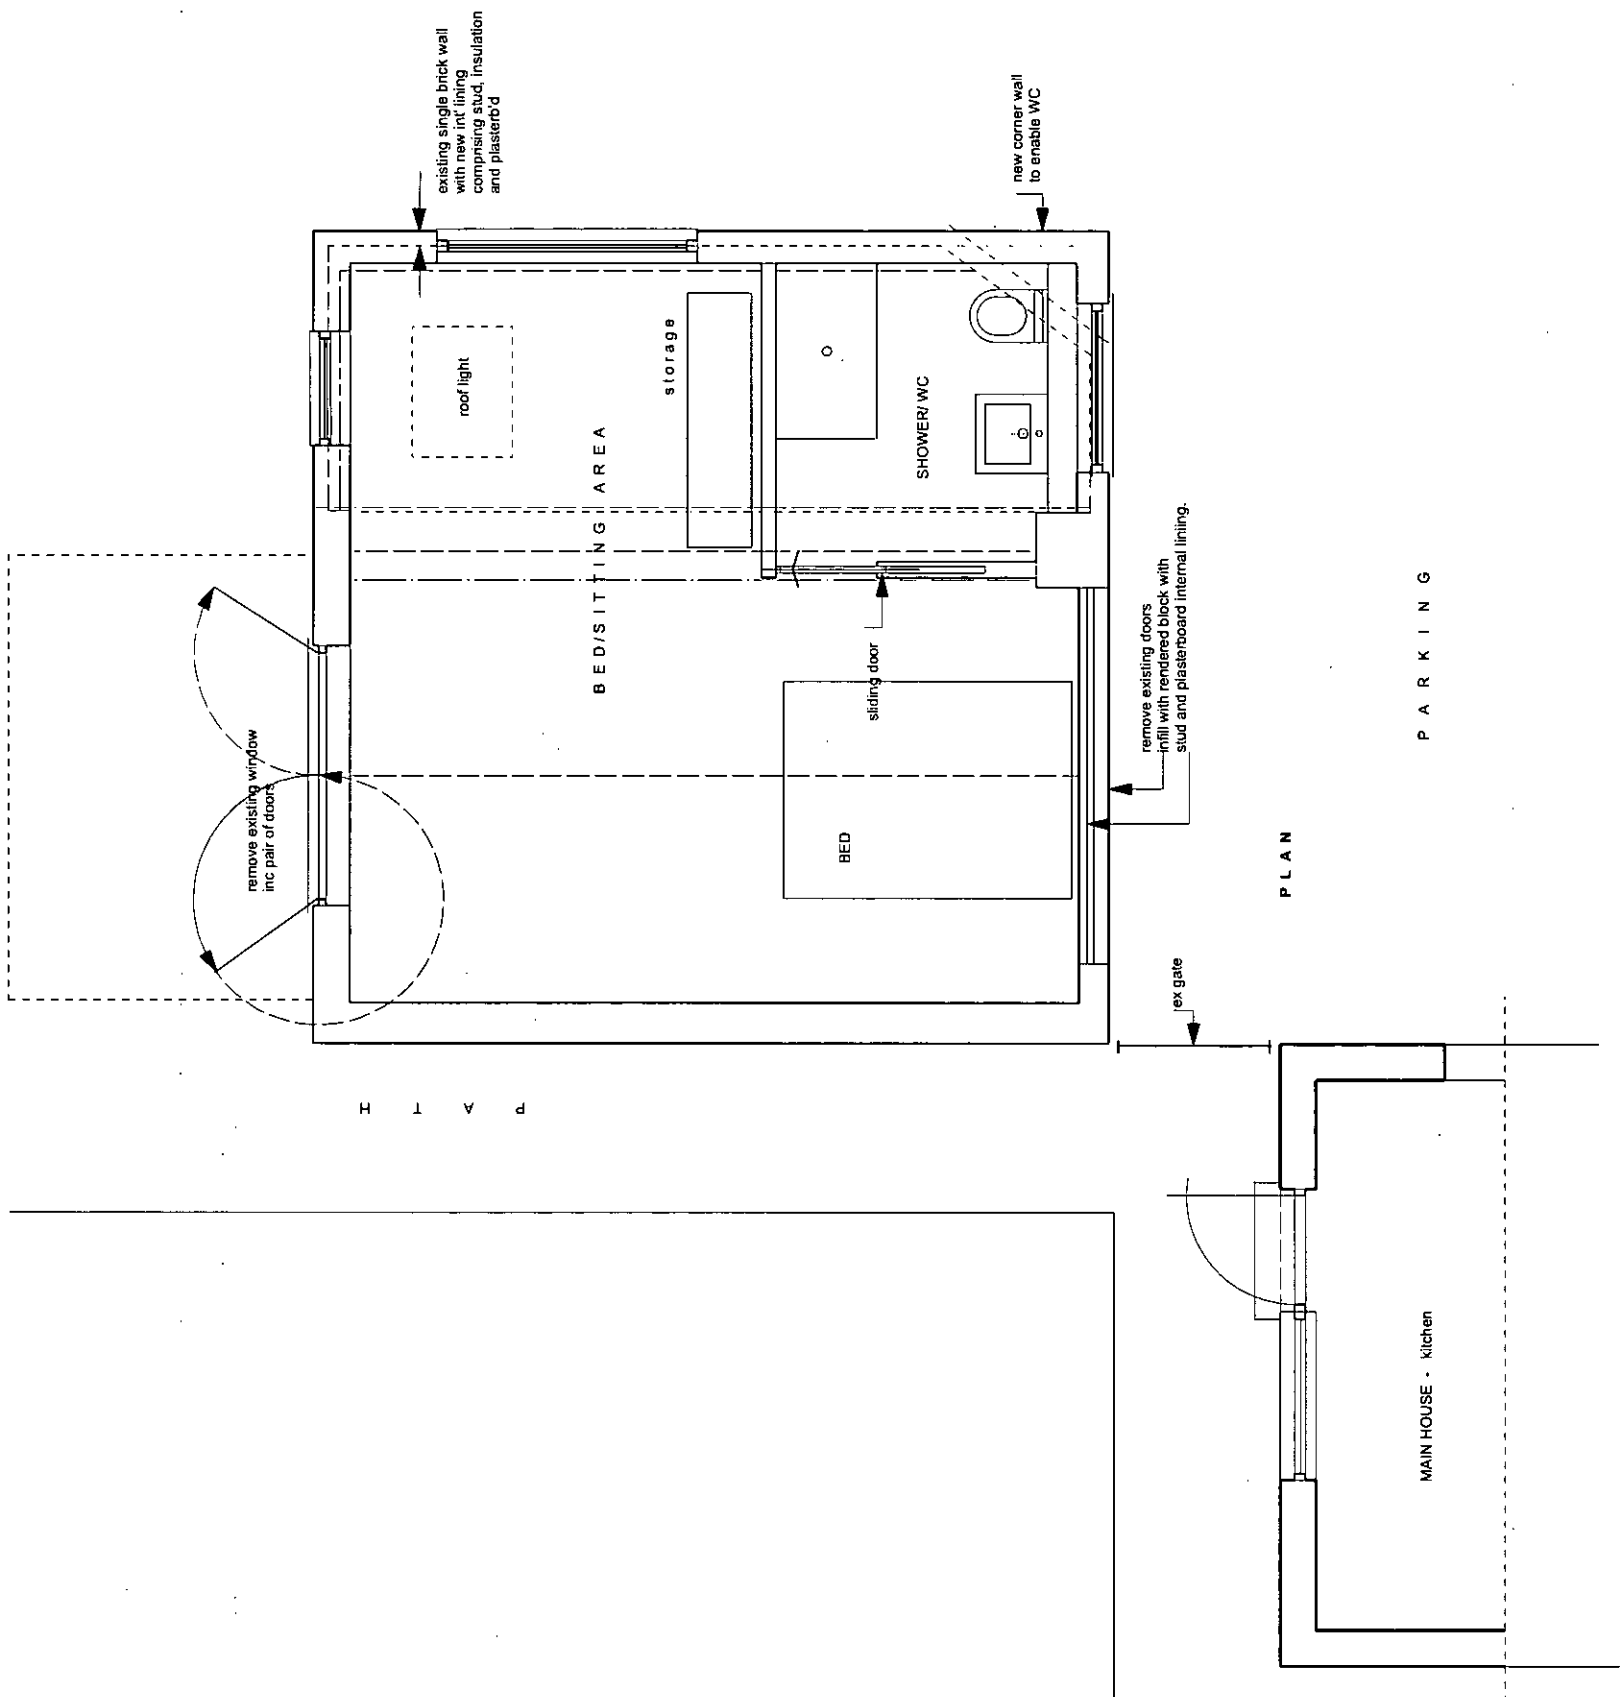

revision	date	description

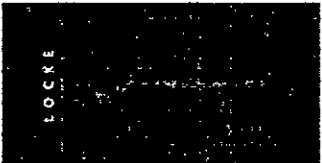

client
HARRISON

project
ST HELIER ALDINGBOURNE

drawing title
PROPOSED GA AND ROOF PLAN

job
1/19

draw
4

scale
1 50 @ A3

rev

date
Jan 20

Document A: Proposed Main House Plan and Roof Plan
Approved by the Planning Committee on 11/19