


TYPE C2H3 - Plots 44-47

plans & elevations

Notes

- This drawing is the copyright of MH Architects Ltd
- Do not scale this drawing except for Local Authority planning purposes
- All dimensions must be checked on site by the contractor prior to commencement of the works.

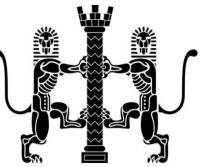

Client Approval

X	A - Approved
X	B - Approved with comments
X	C - Do not use


Rev.	Revision Note/Purpose of Issue	Drw By	Date	Chk By	Date
------	--------------------------------	--------	------	--------	------



GROUND
floor plan




FIRST
floor plan

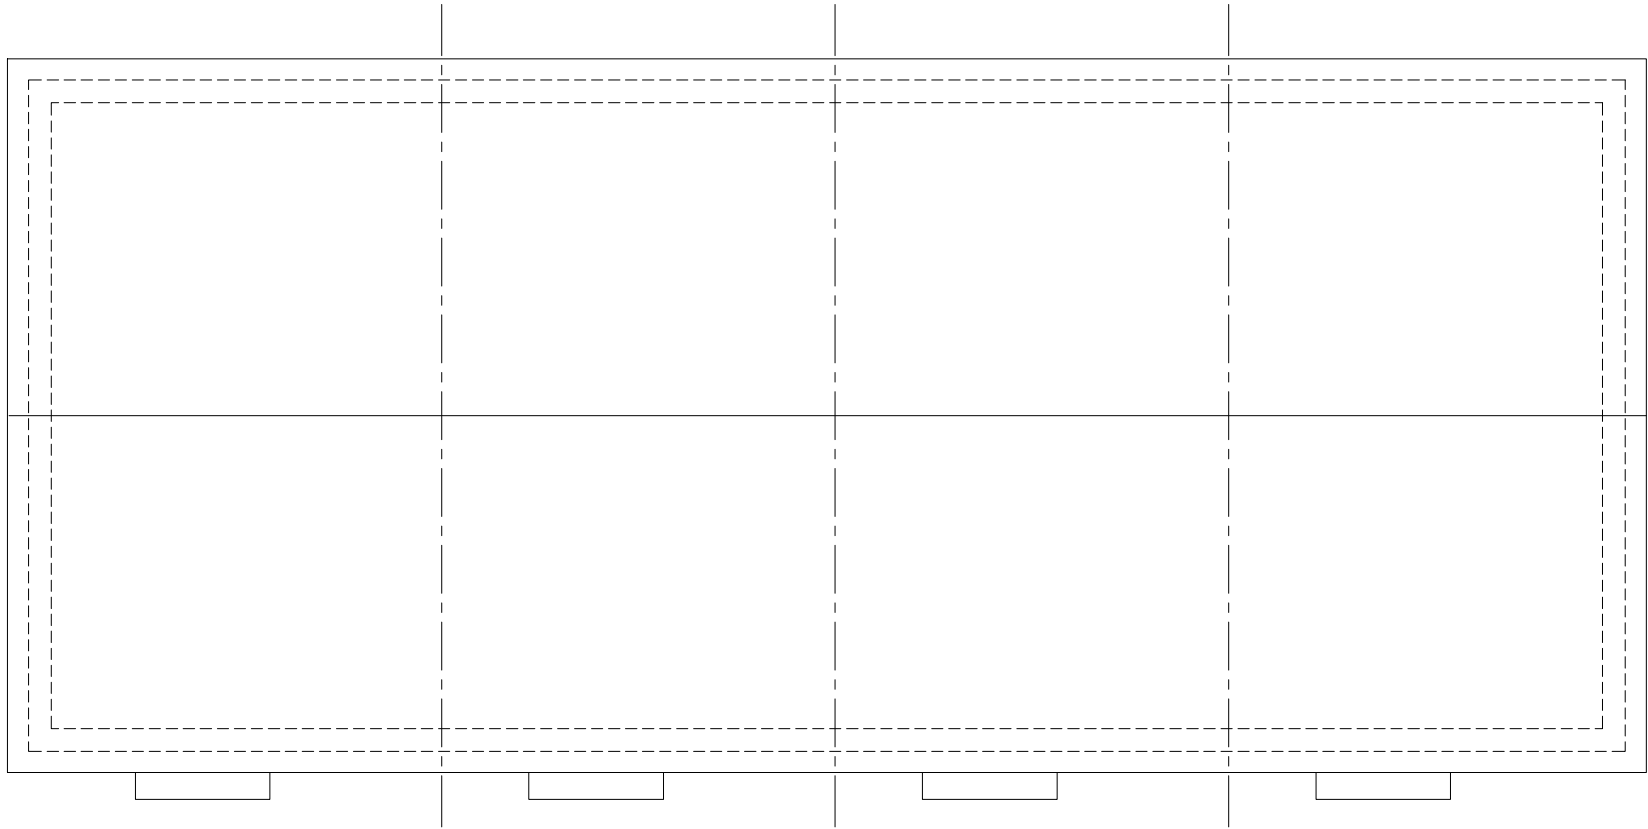

ROOF
plan




FRONT
elevation

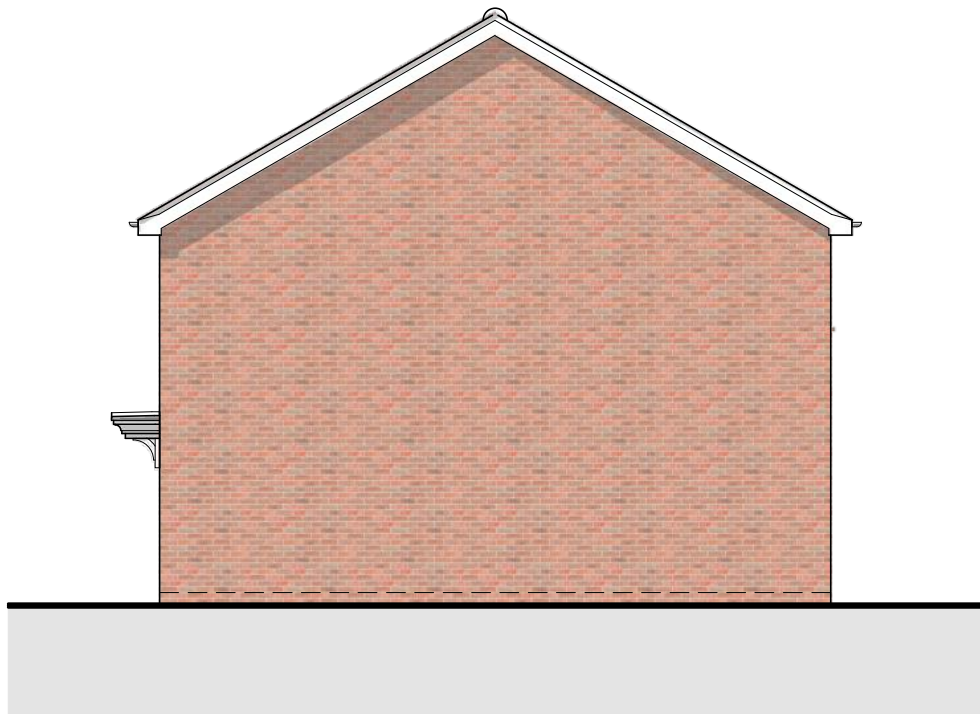

SIDE
elevation



REAR
elevation

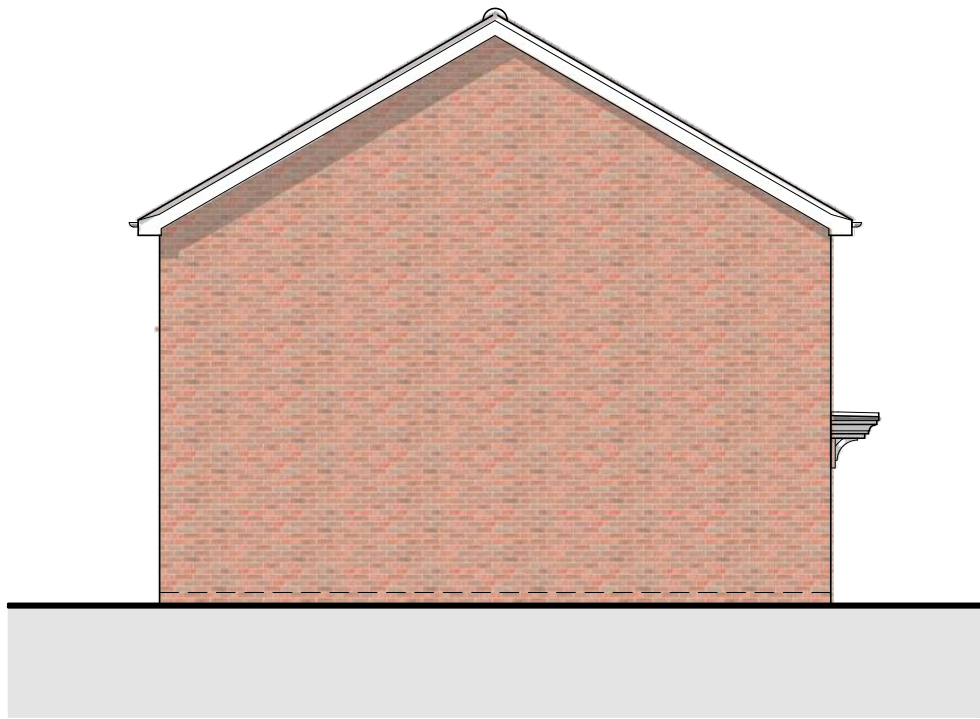

SIDE
elevation

Schedule of accommodation		
C2H3 - GIA	79.92	sqm
	860	sqft



Residential Development at Lidsey Road
Woodgate
West Sussex, PO20 3SU
For Thakeham & Southern Housing Group

Drawing title

Proposed Plans & Elevations
Units 44-47

Drawn	Date	Checked	Date	Scale at A1				
JK	JAN 21	HUG	JAN 21	1:100				
Job No.	Pro.	Org.	Zone	Level	Type	Role	No.	Rev.
19-121	LID	MHA	00	XX	DR	A	0130	01
Purpose of Issue								
PRELIMINARY								

Ground Floor | Bicentennial Building
Southern Gate | Chichester
West Sussex | PO19 8EZ

1: 01243 774748
e: admin@mharchitects.co.uk
www.mharchitects.co.uk

Limited Company
Registered in England No.1994233

