


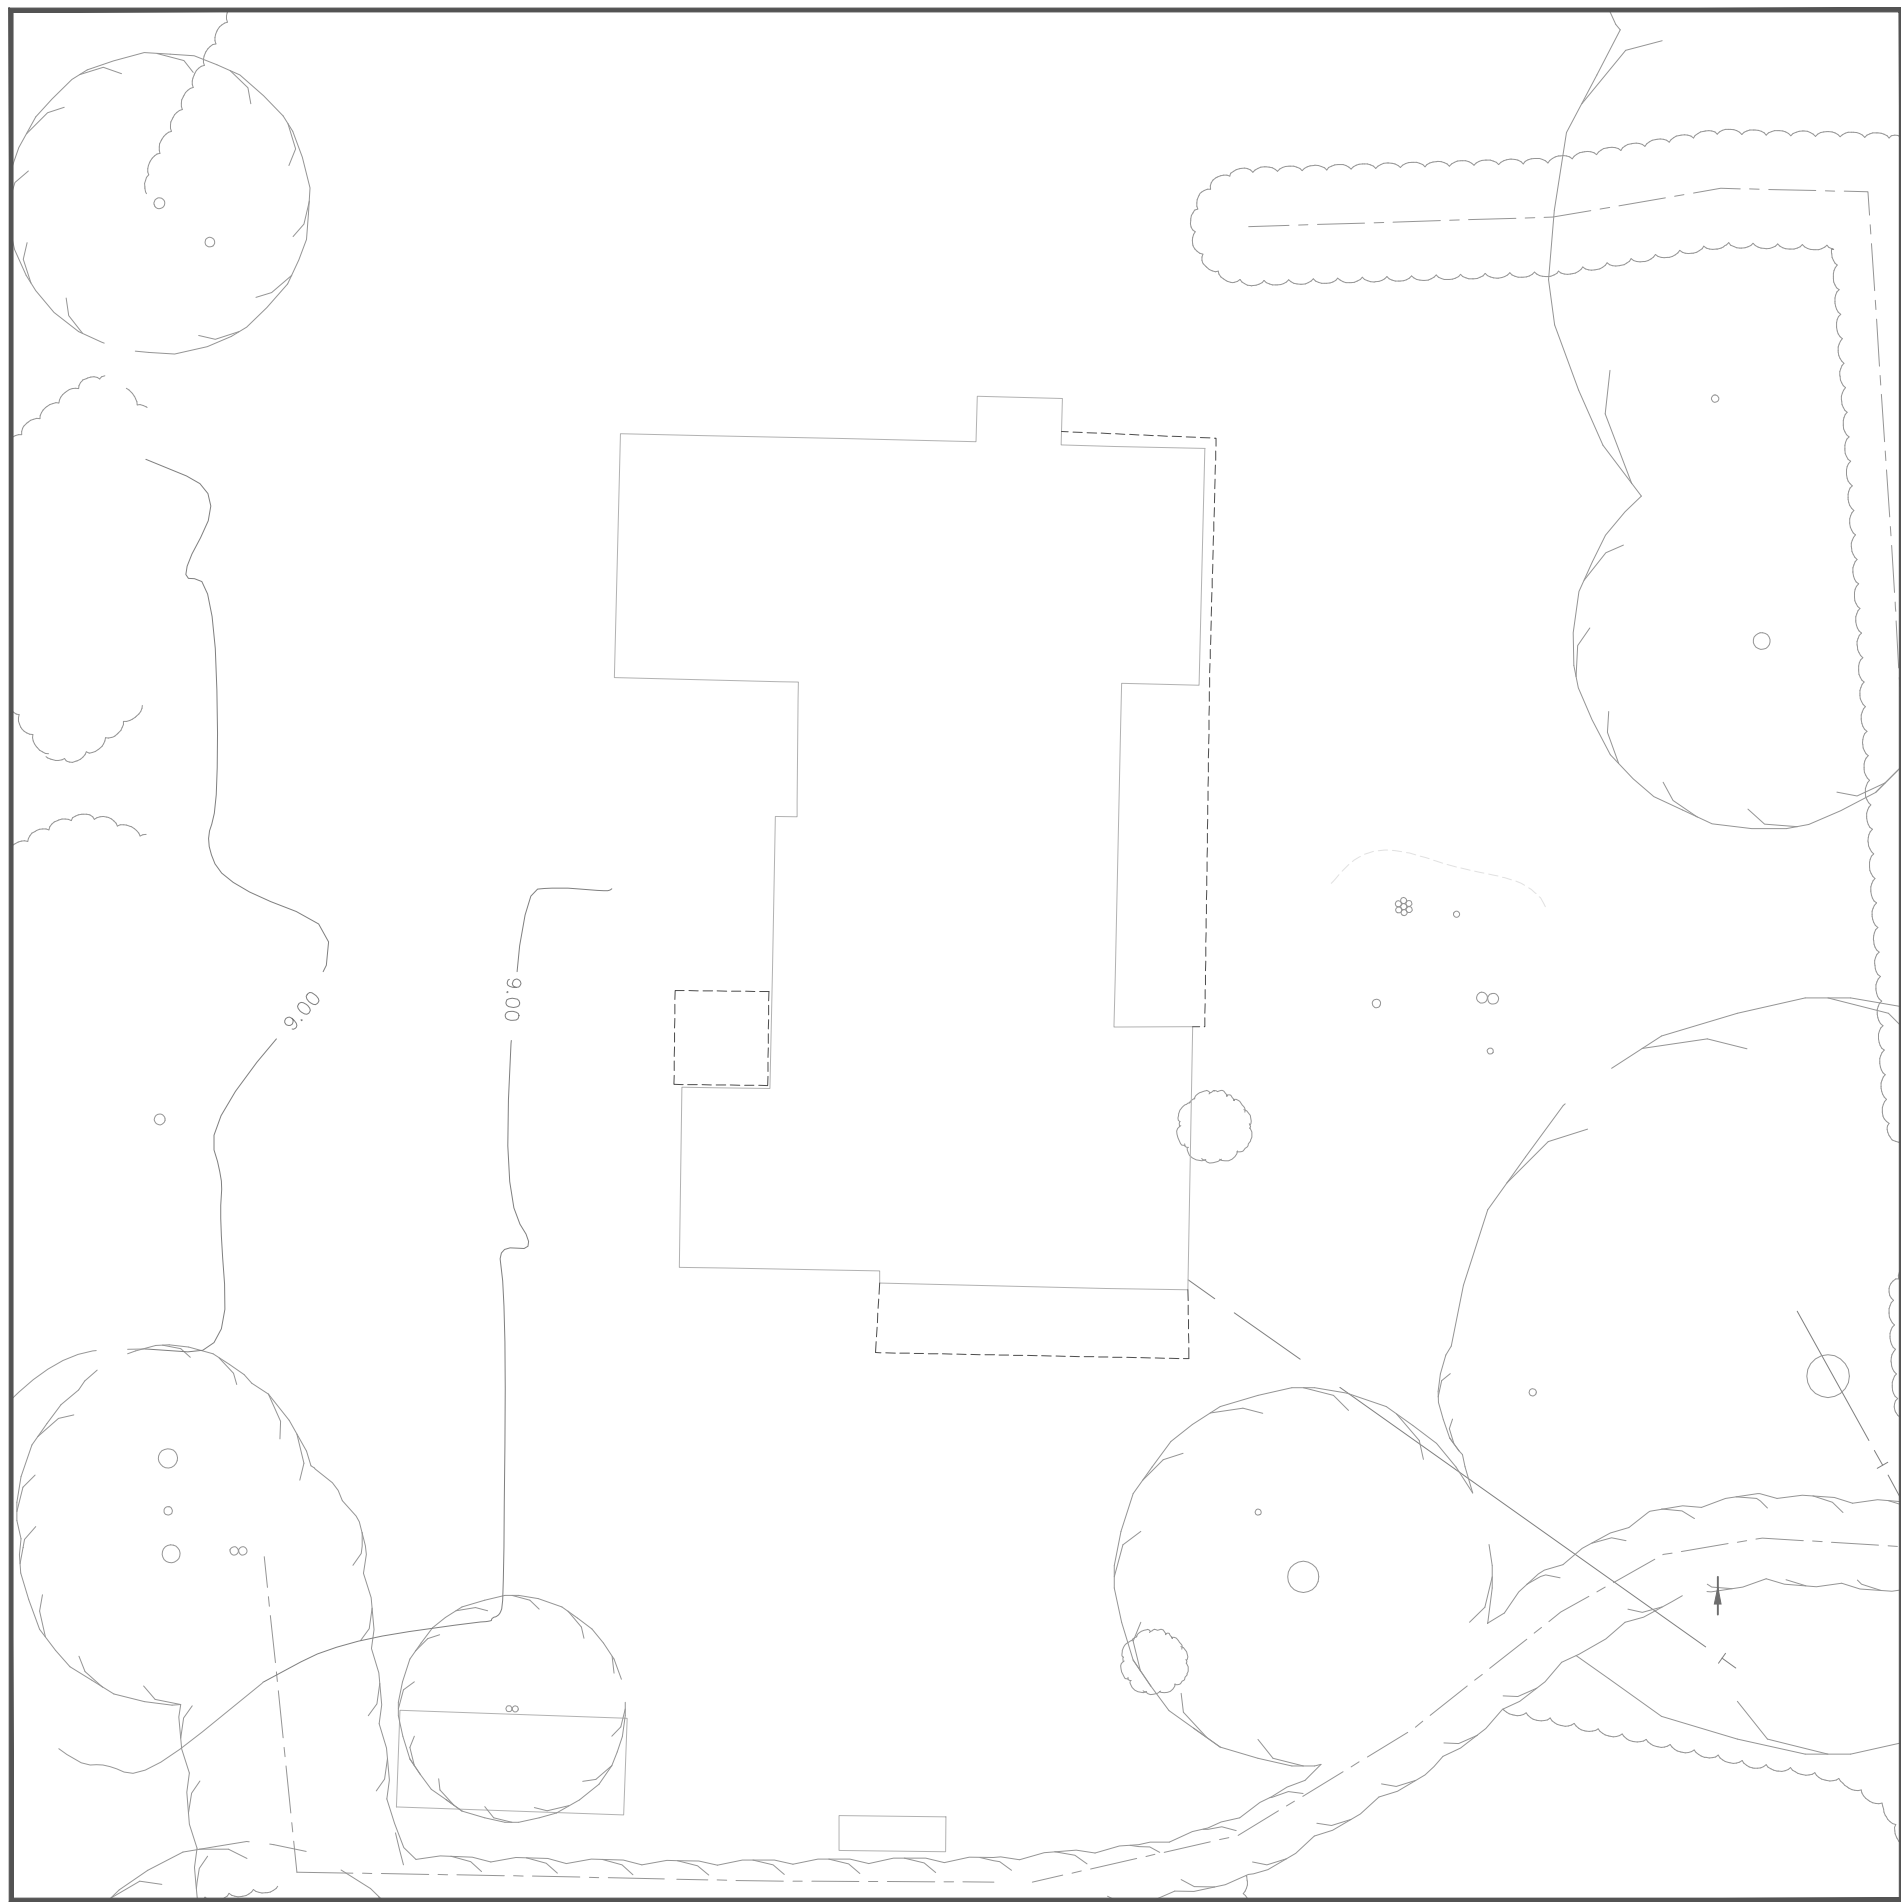

Wings House Footprint as Topographical Survey




East Elevation




South Elevation



West Elevation

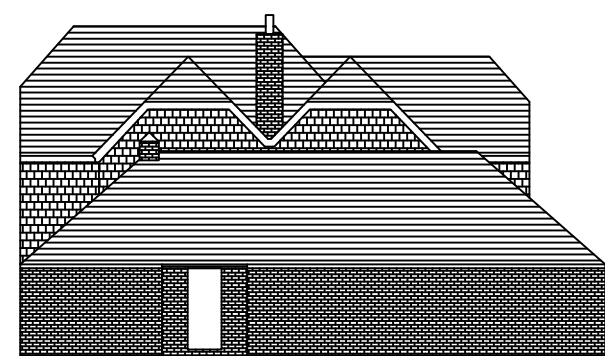

North Elevation

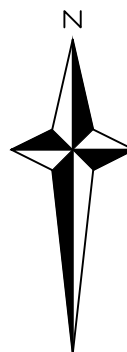

REV	DATE	NOTE
DEVELOPMENT		Lidsey Road, Woodgate
DRAWING TITLE		Existing Site Property Wings House Footprint & Elevation
 THAKEHAM Thakeham Homes Limited Thakeham House Summers Place Stane Street Billingshurst West Sussex RH14 9GN		
DRAWN CT	DATE 19/06/20	SCALE 1:200 @A1
DRG No. SK_001	REV.	