



Notes
 1. This drawing is the copyright of MH Architects Ltd
 2. Do not scale this drawing except for Local Authority planning purposes
 3. All dimensions must be checked on site by the contractor prior to commencement of the works.




Rev.	Revision	By	Date	Check	Date
A	Addition of proposed garage to north elevation	NKS	28/11/12		
B	Garage moved across to allow easier access	NKS	14/03/13	MHA	14/03/13

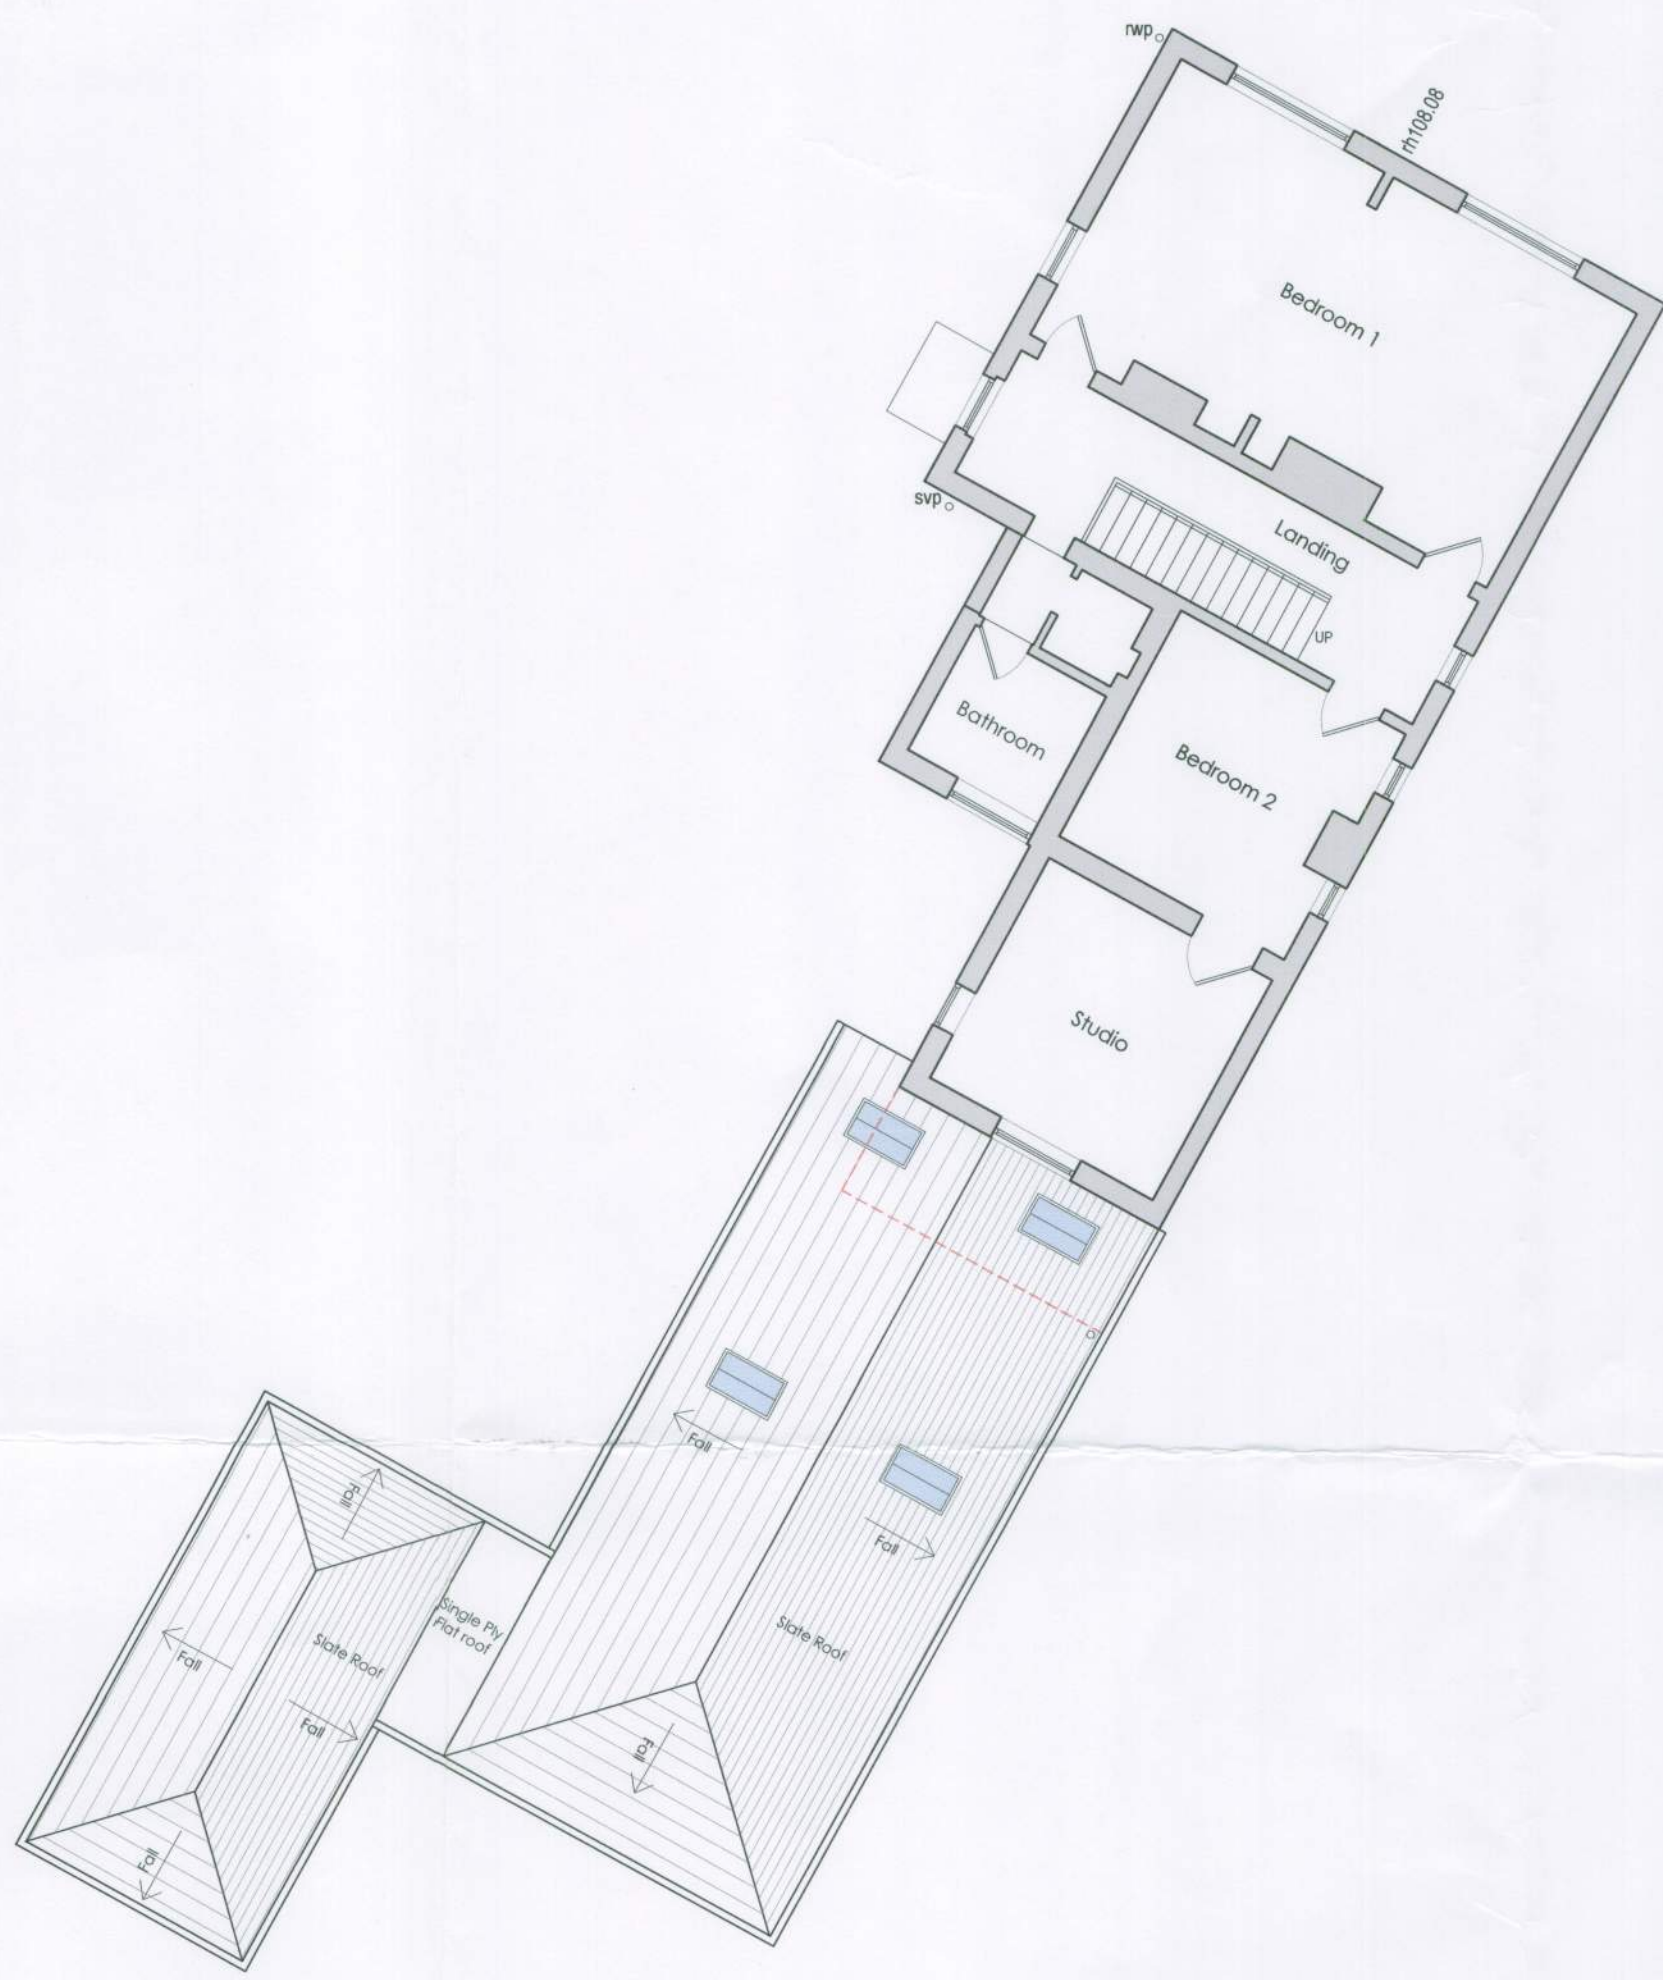


PROPOSED FIRST FLOOR PLAN

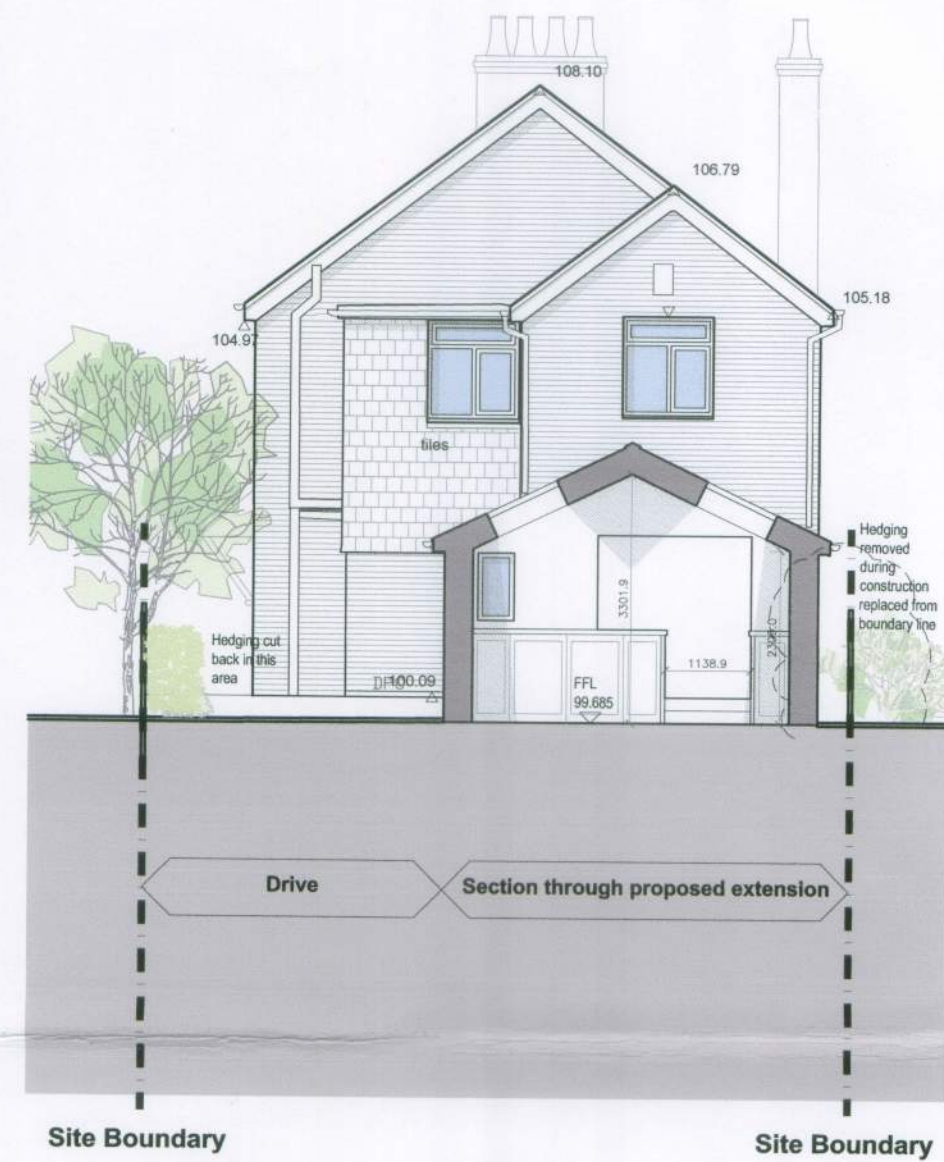


PROPOSED SECTION LOOKING NORTH

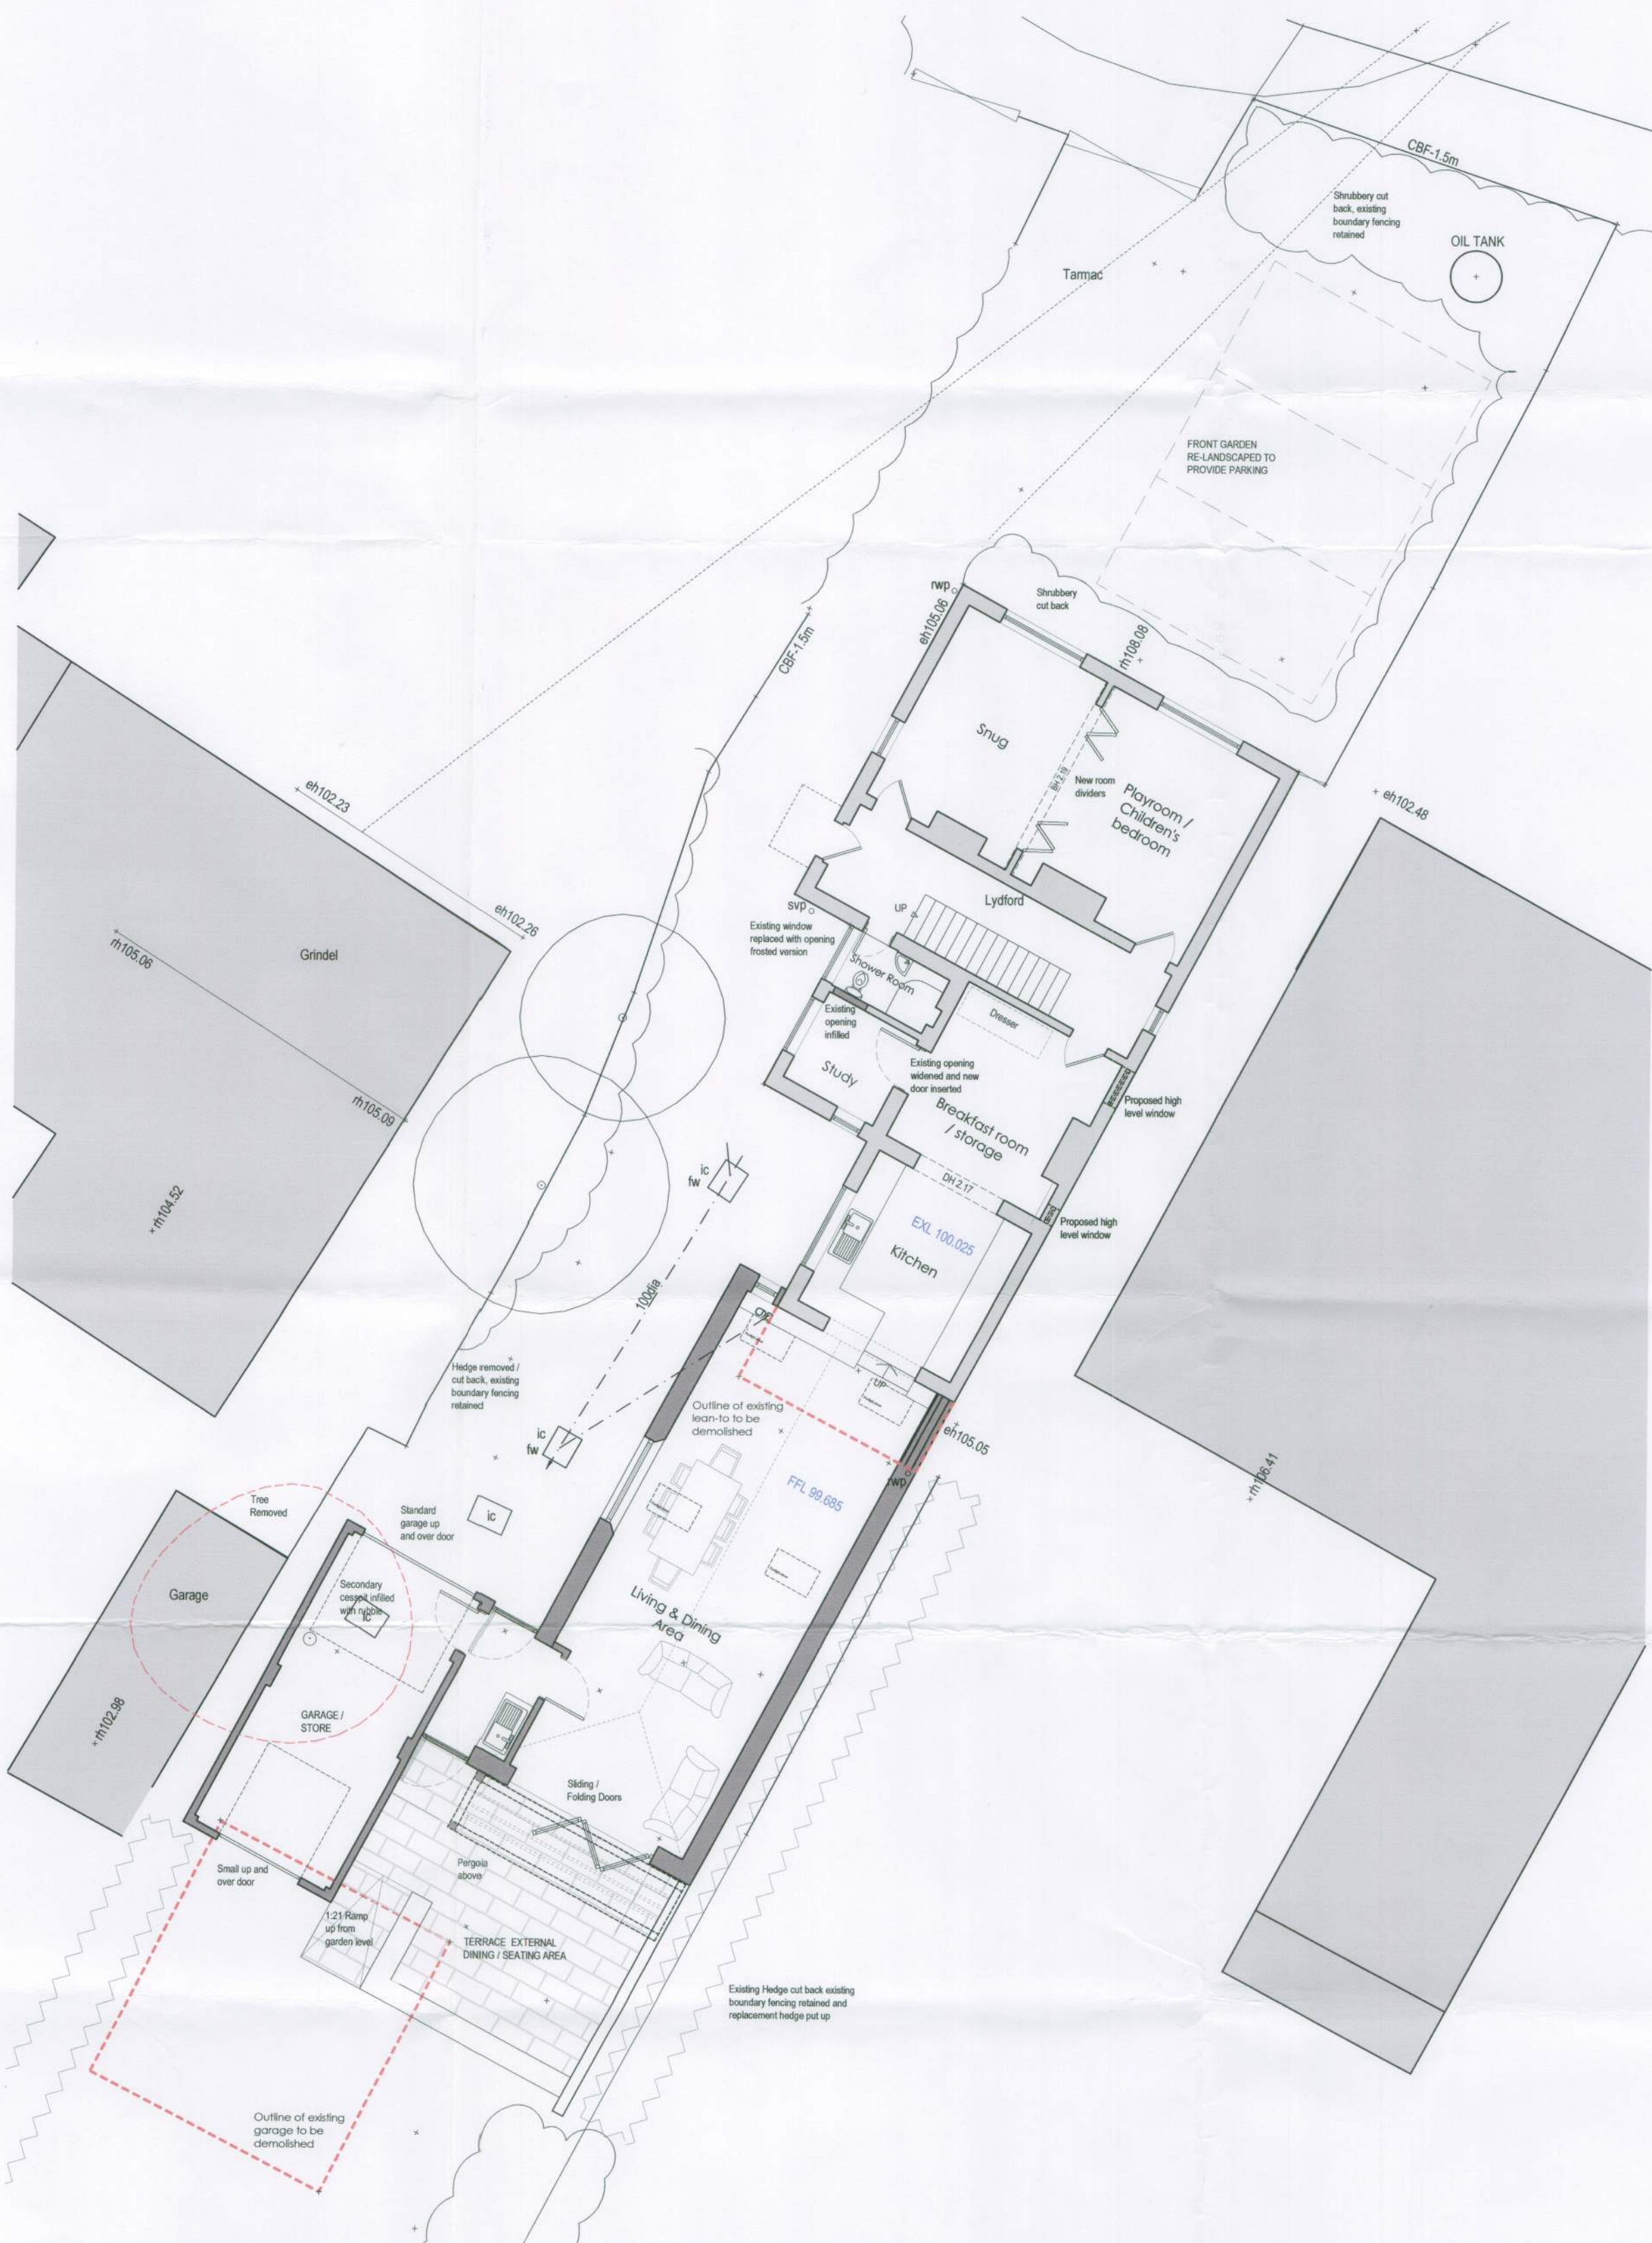

PROPOSED GROUND FLOOR PLAN

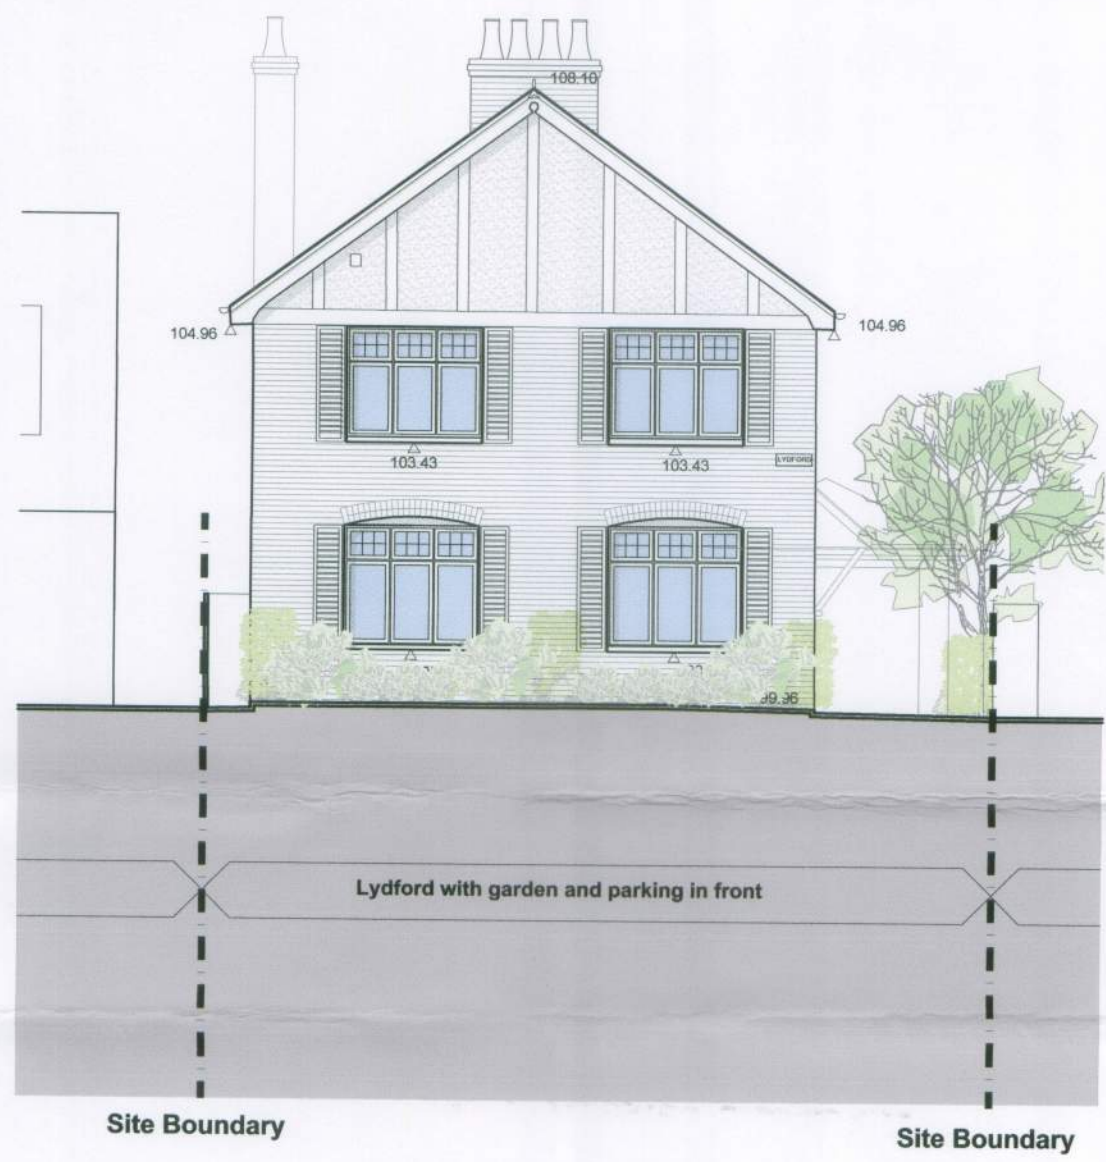


PROPOSED NORTH ELEVATION

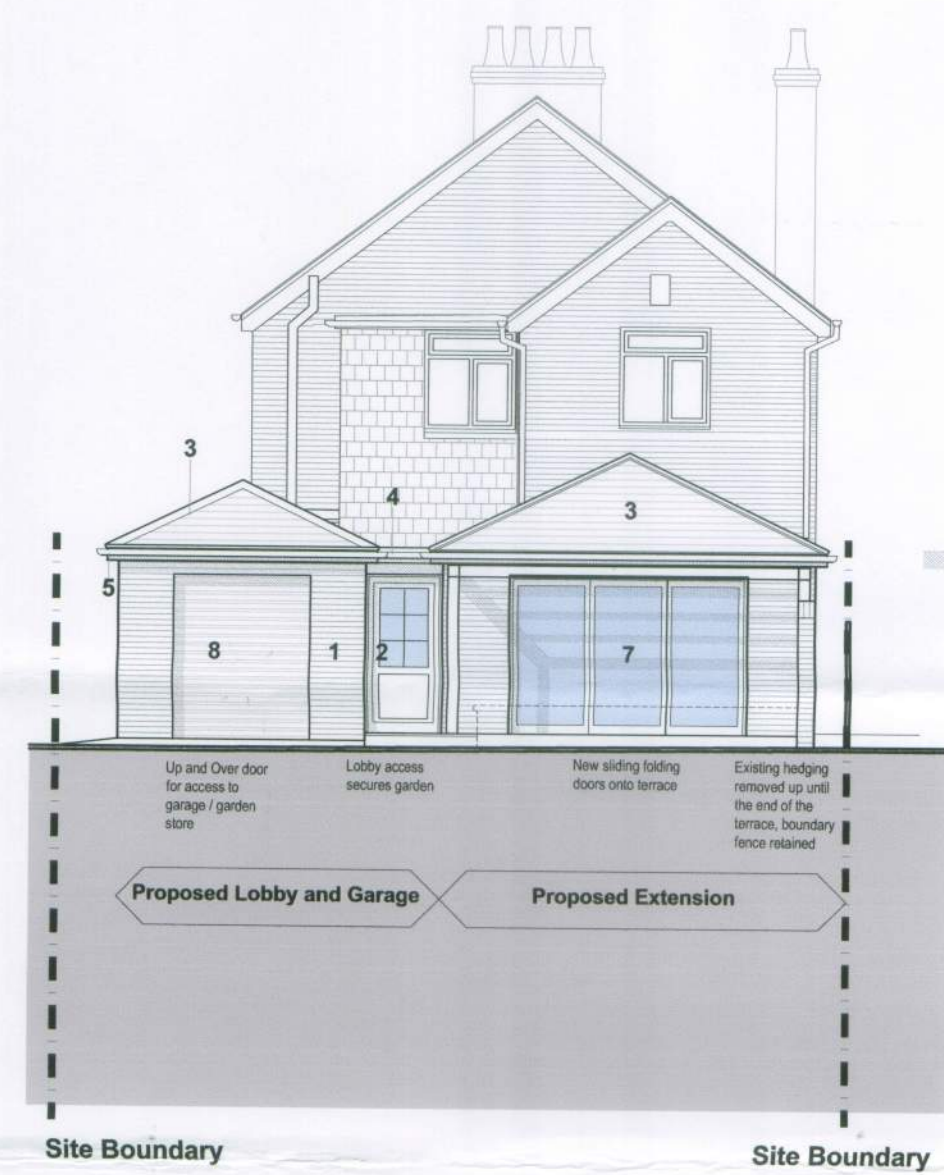

PROPOSED SOUTH ELEVATION

Materials Key:

- Red multi facing brick to match existing house
- White UPVC windows and doors to match existing
- Slate tiled roofing with red ridge tiles
- Dark Grey single ply roofing
- Grey UPVC eaves, copings and rainwater pipes to match existing
- Conservation roof lights colour dark grey
- UPVC Sliding folding doors
- Painted metal up and over garage door

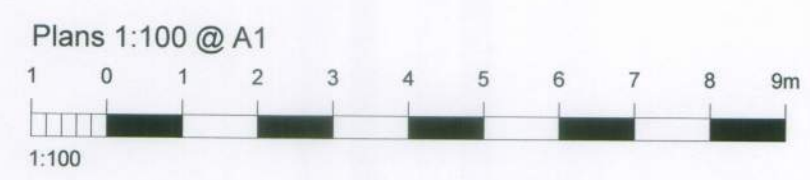

LYDFORD
 LEVEL MARE LANE
 EASTERGATE
 MR AND MRS LOWE

Project & Drawing title					
PROPOSED GROUND & FIRST FLOOR PLAN & ELEVATIONS					
Drawn	Date	Checked	Date	Scale	at A1
NKS	07/11/12	MHA	14/11/12	1:100	
Job N°	12-115	Drawing N°	PL 05	Rev.	B
Status	PLANNING				

Ground Floor / Bicentennial Building
 Southern Gate / Chichester
 West Sussex / PO19 8EZ
 T. 01243 774748
 E. admin@mharchitects.co.uk
 www.mharchitects.co.uk
 Limited Company
 Registered in England No. 0994333

