




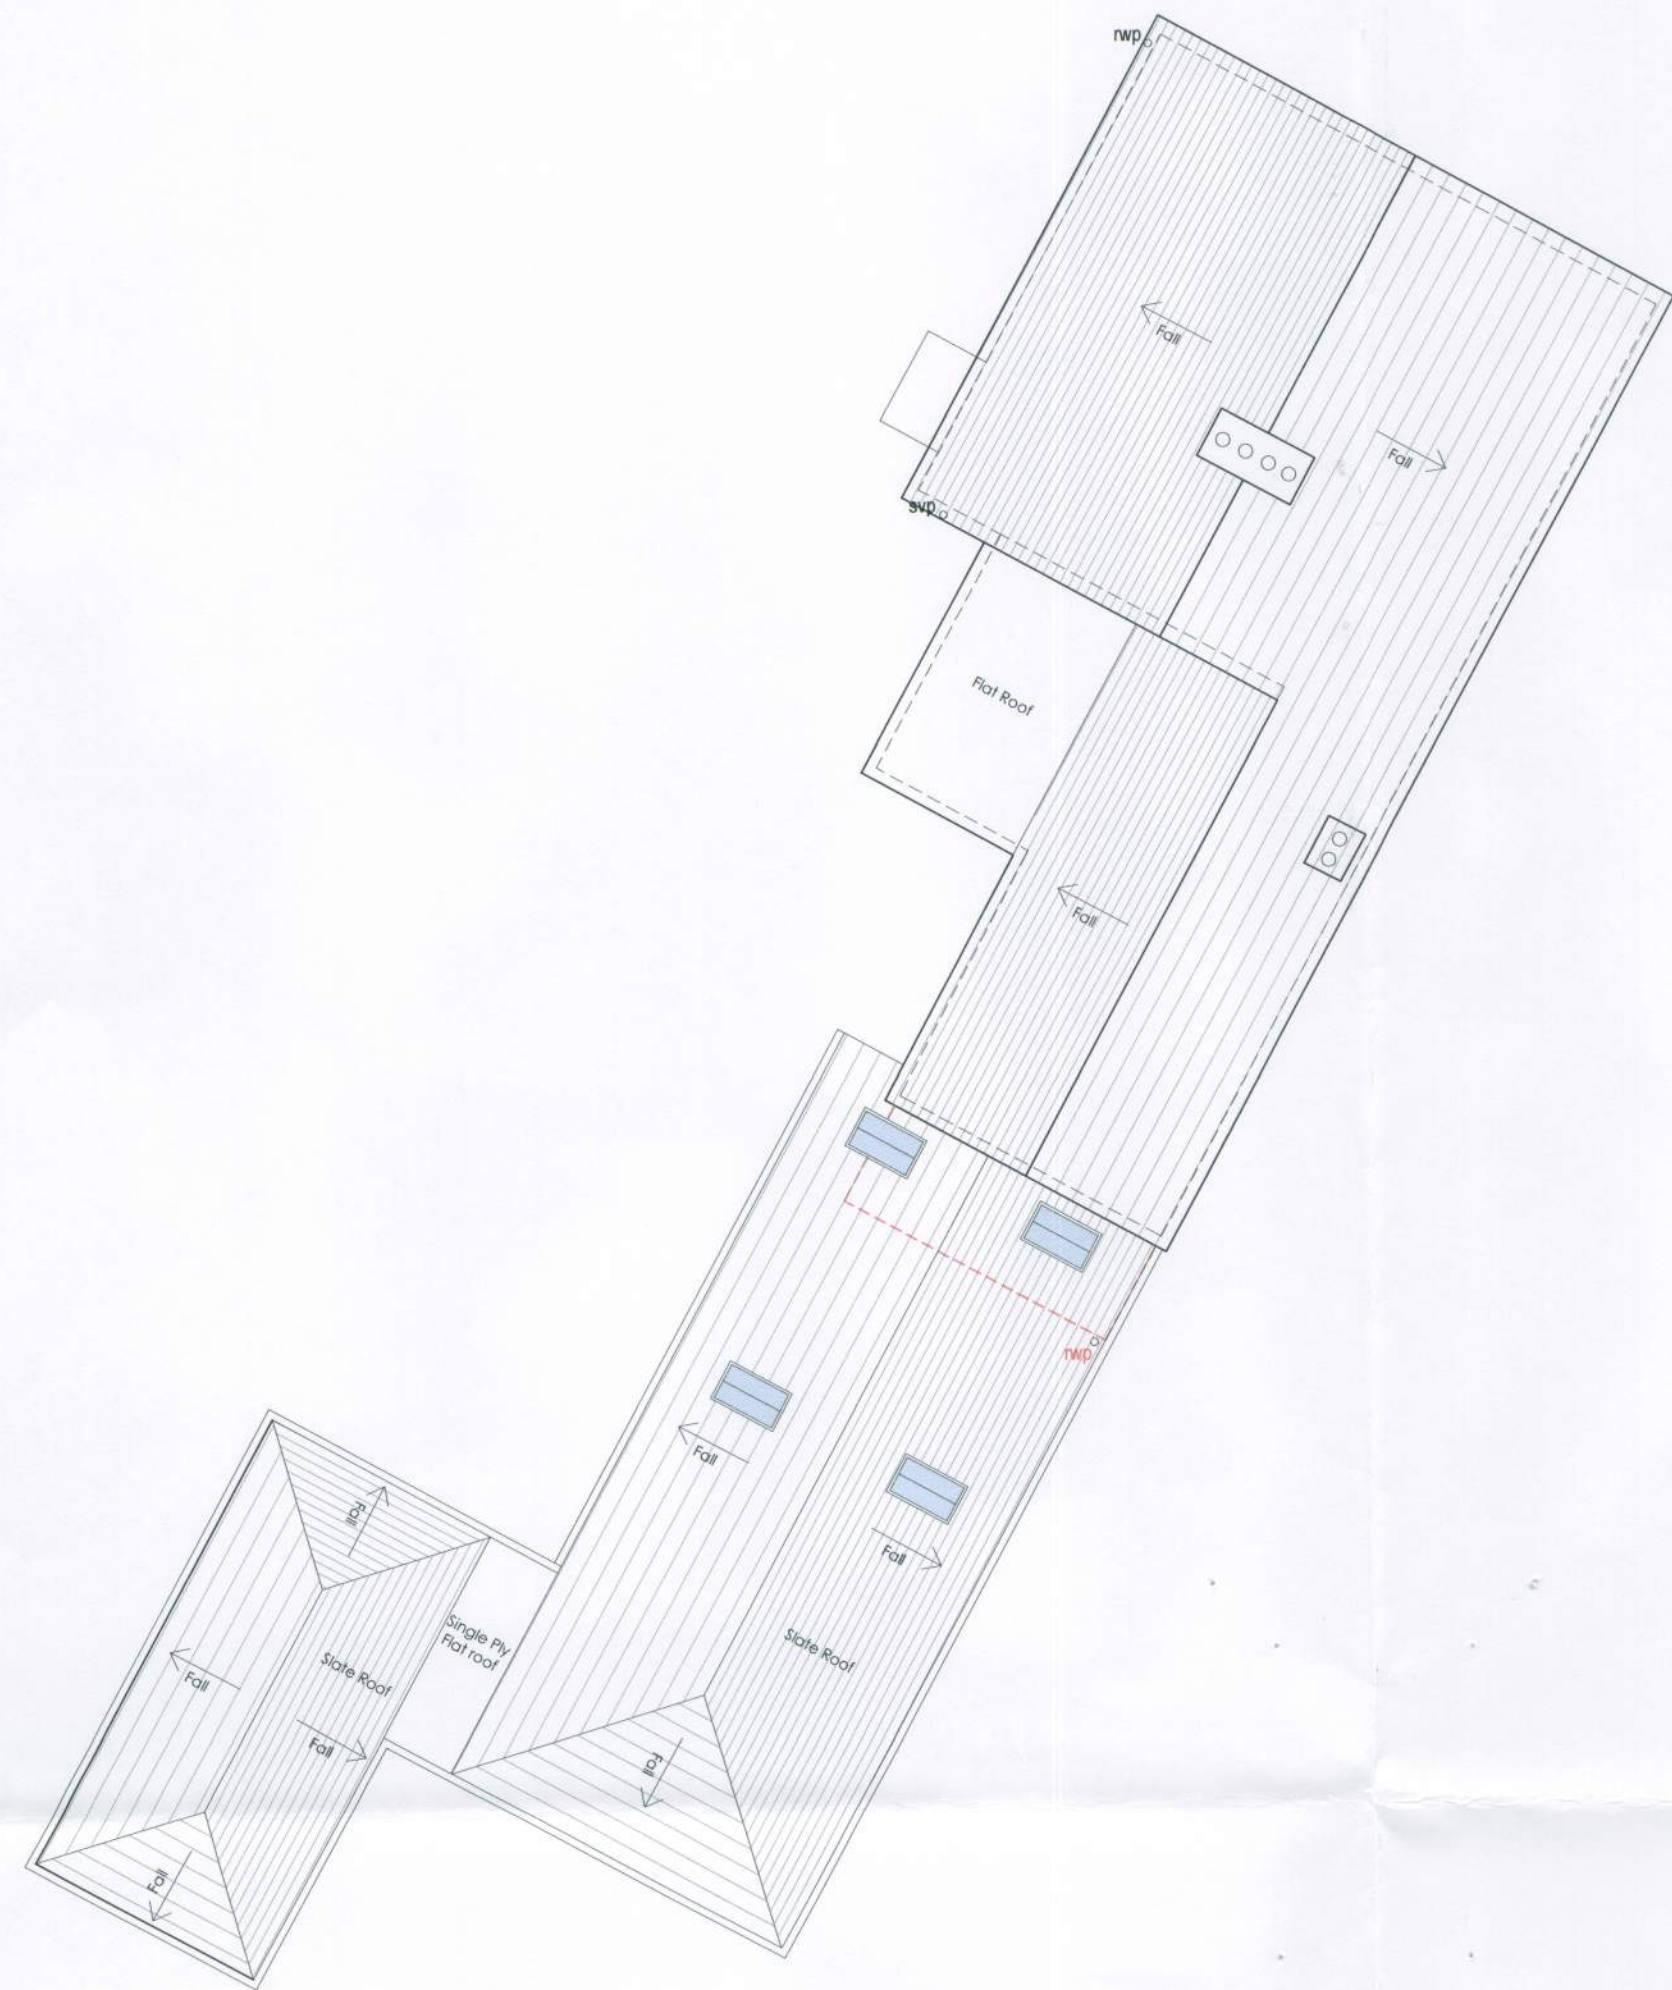


PROPOSED ROOF PLAN

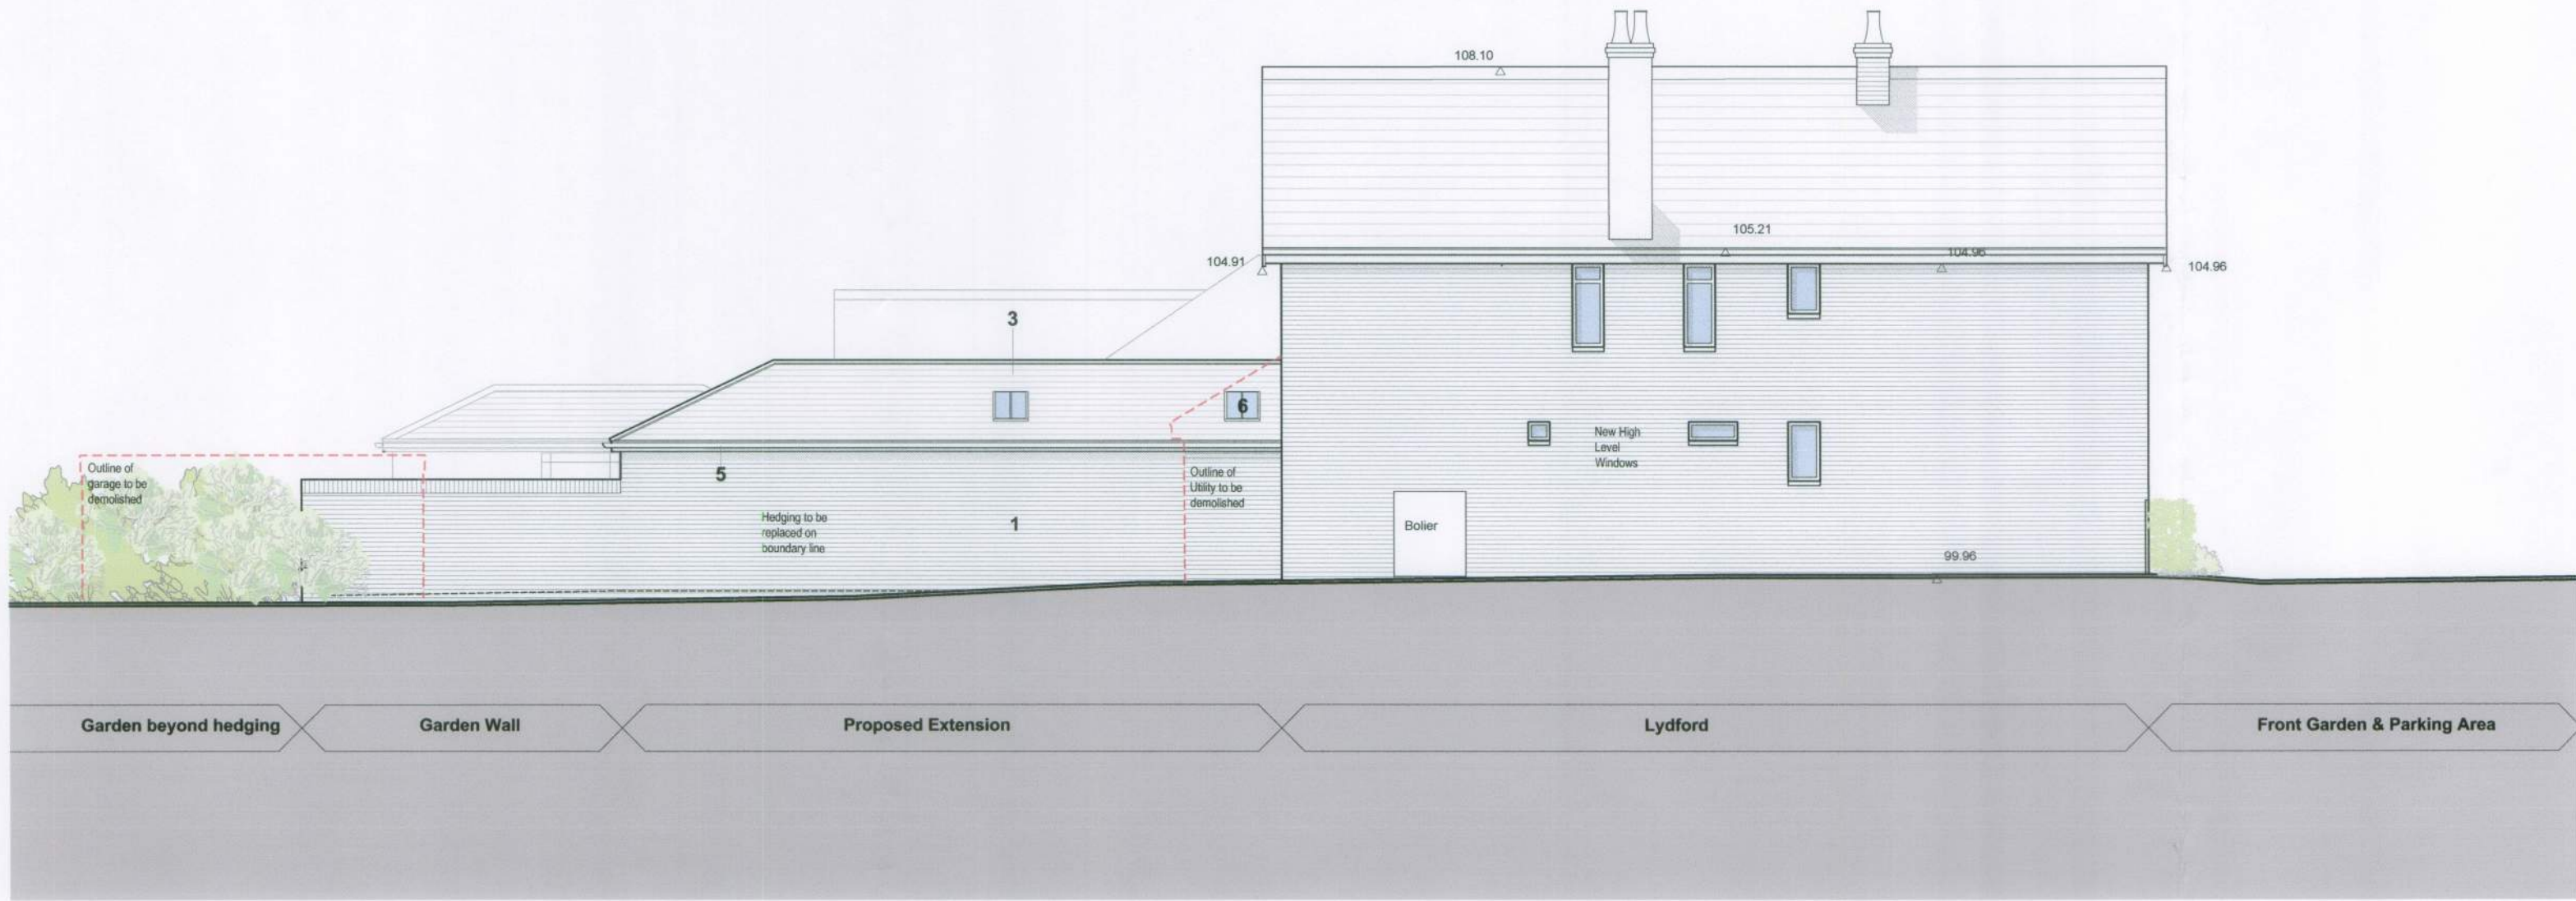

PROPOSED EAST ELEVATION

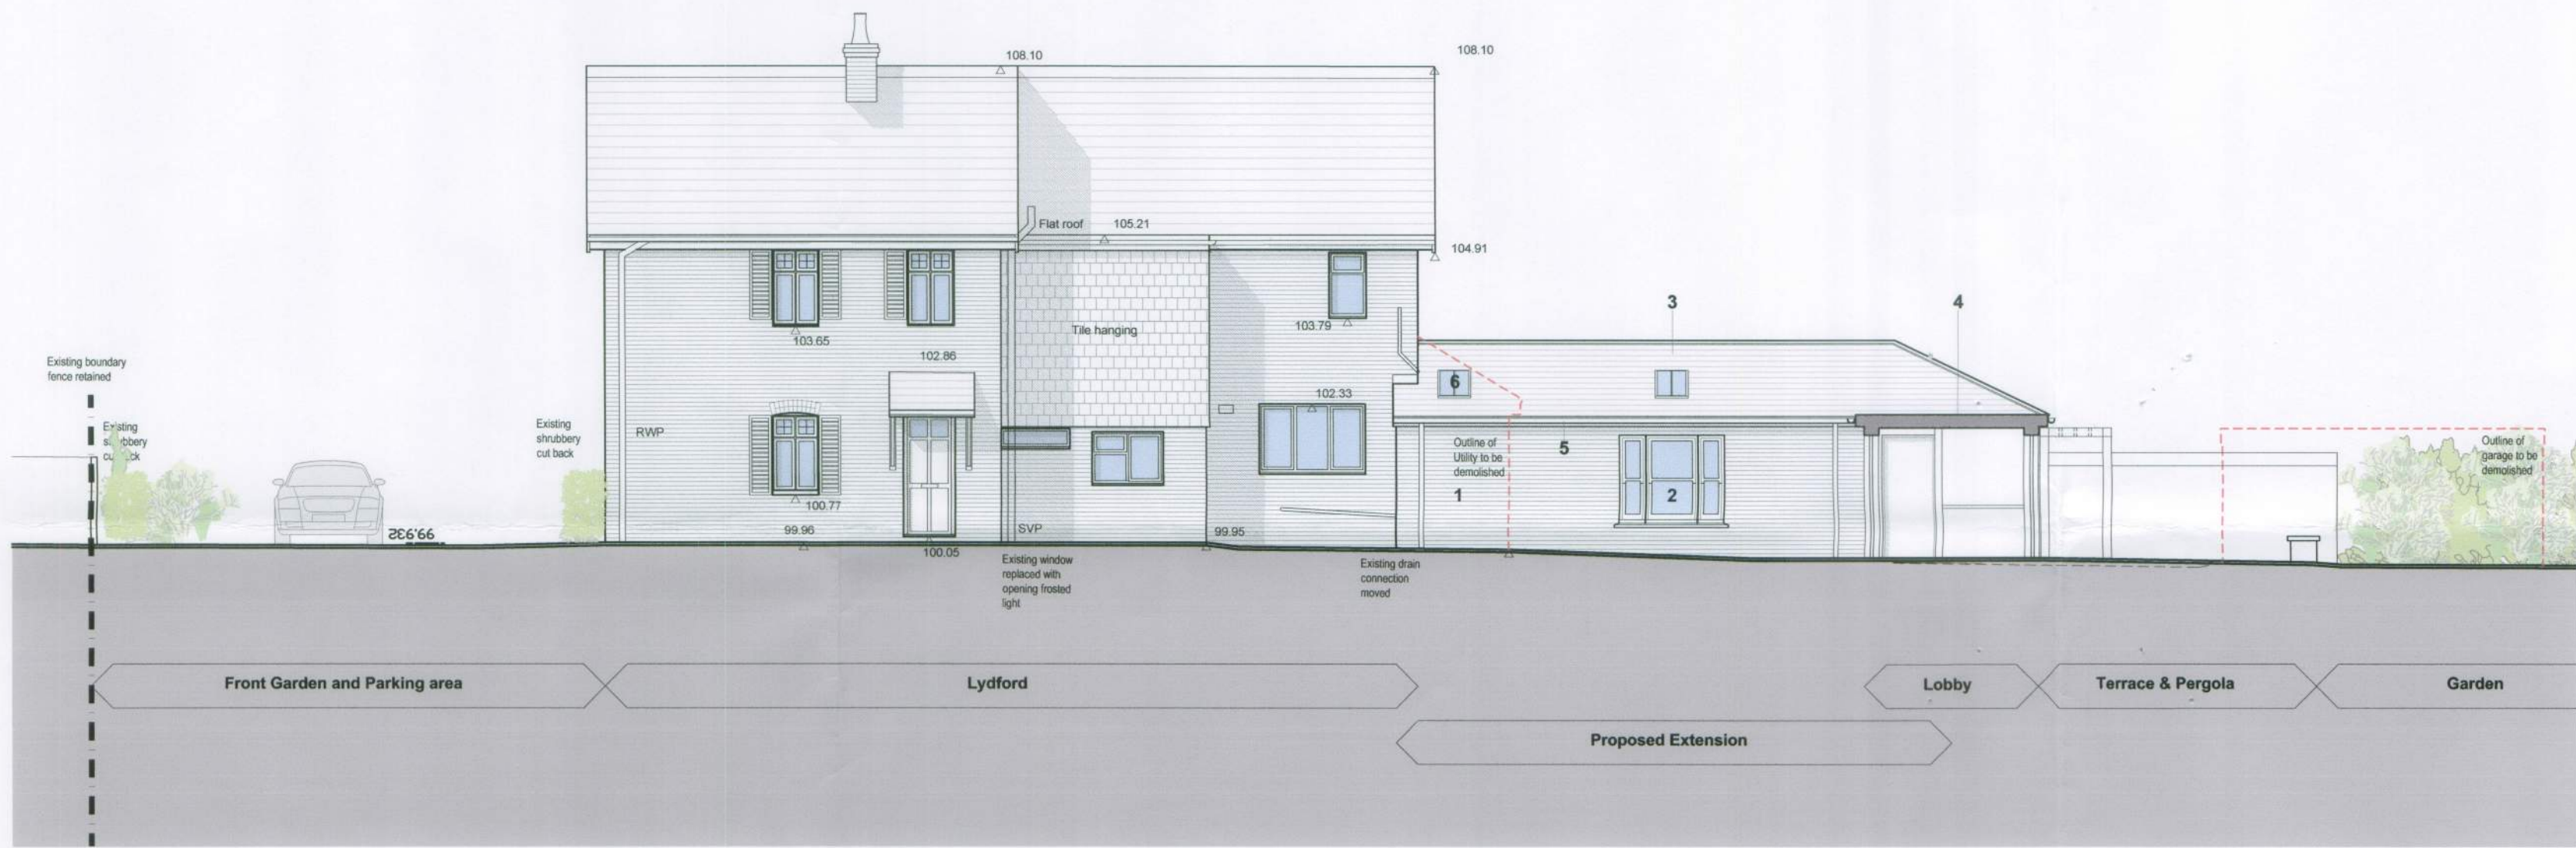


PROPOSED WEST SECTIONAL ELEVATION

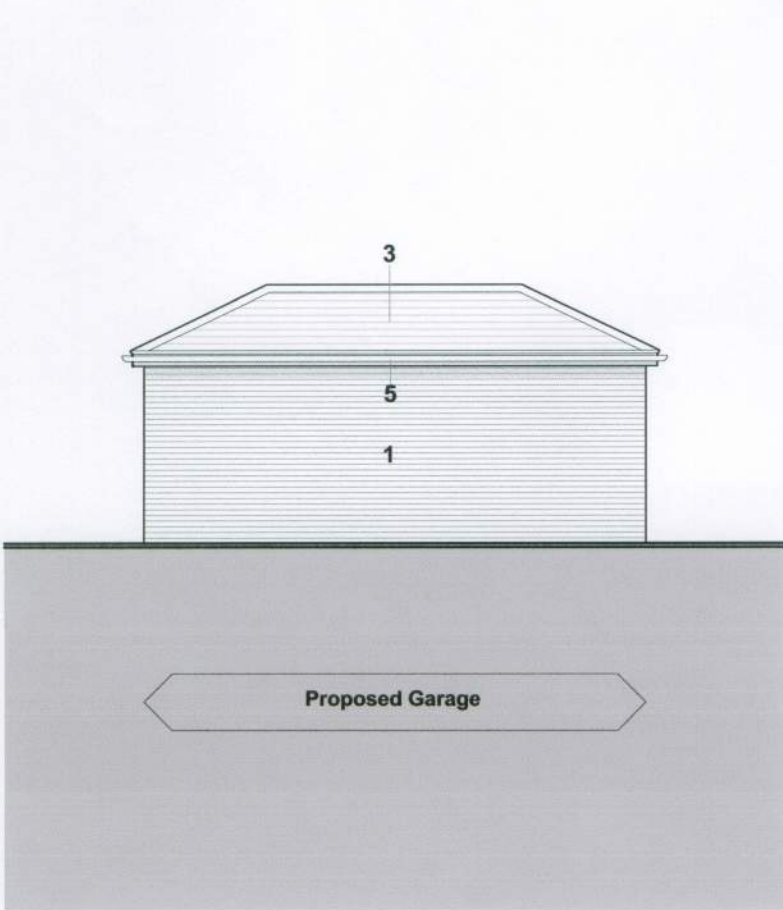

PROPOSED WEST ELEVATION GARAGE



PROPOSED PART ELEVATION LOOKING AT GARAGE AND LOBBY

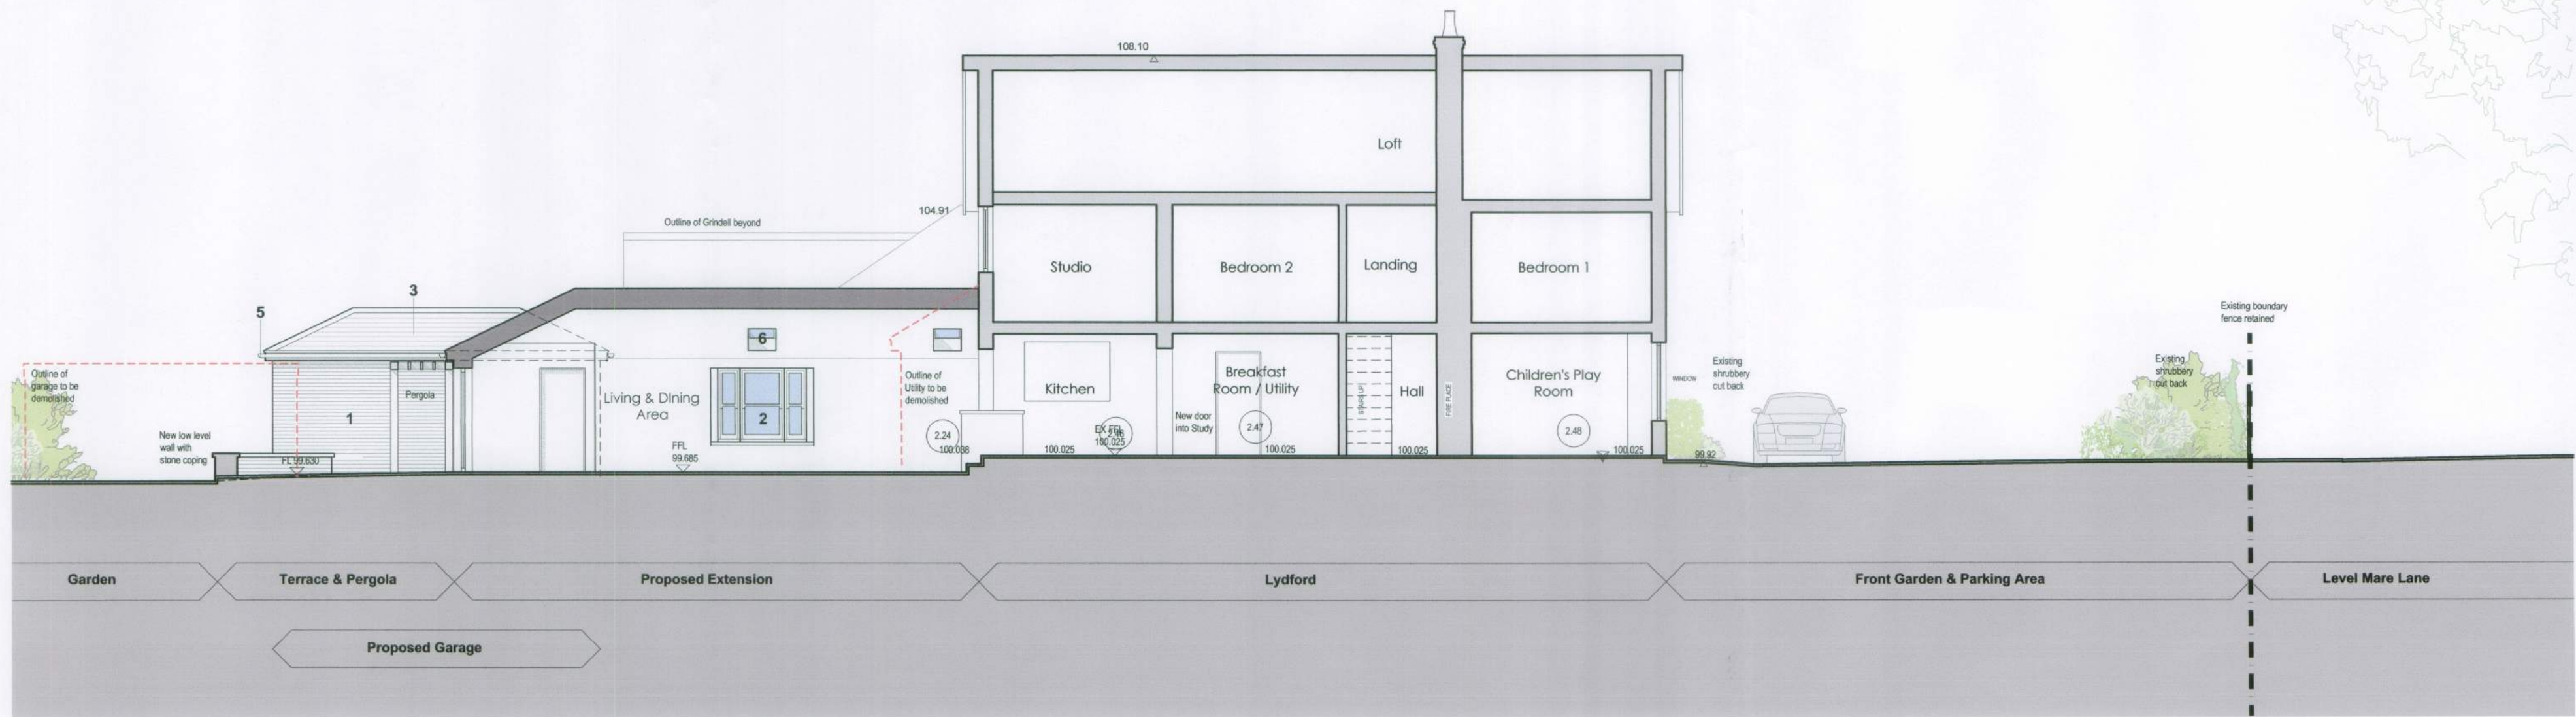

PROPOSED SITE SECTION


Notes

1. This drawing is the copyright of MH Architects Ltd
2. Do not scale this drawing except for Local Authority planning purposes
3. All dimensions must be checked on site by the contractor prior to commencement of the works.

Rev.	Revision	By	Date	Check	Date
A	Garage moved across to allow easier access	NKS	14/03/13	MHA	14/03/13

Materials Key:

1. Red multi facing brick to match existing house
2. White UPVC windows and doors to match existing
3. Slate tiled roofing with red ridge tiles
4. Dark Grey single ply roofing
5. Grey UPVC eaves, copings and rainwater pipes to match existing
6. Conservation roof lights colour dark grey
7. UPVC Sliding folding doors
8. Painted metal up and over garage door

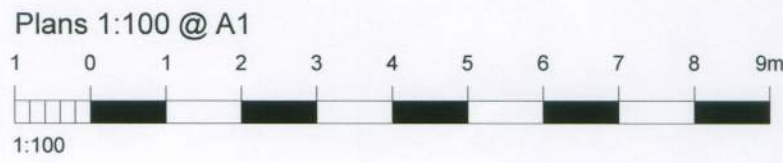

LYDFORD
LEVEL MARE LANE
EASTERGATE
MR AND MRS LOWE

Project & Drawing Title
PROPOSED ROOF PLAN,
SITE SECTION & ELEVATIONS

Drawn	Date	Checked	Date	Scale at A1
NKS	07/11/12	MHA	14/11/12	1:100
Job N°	Drawing N°	Rev.		
12-115	PL 06	A		
Status	PLANNING			

Ground Floor | Bicentennial Building
Southern Gate | Chichester
West Sussex | PO19 8JZ
01243 274248
admin@mharchitects.co.uk
www.mharchitects.co.uk
Limited Company
Registered in England No 1094233

