


- Notes
1. This drawing is the copyright of MHA Architects Ltd
 2. Do not scale this drawing except for Local Authority planning purposes
 3. All dimensions must be checked on site by the contractor prior to commencement of the works.

Rev.	Revised	By	Date	Check	Date
A	Garage moved across to allow easier access	NKS	14/03/13	MHA	14/03/13

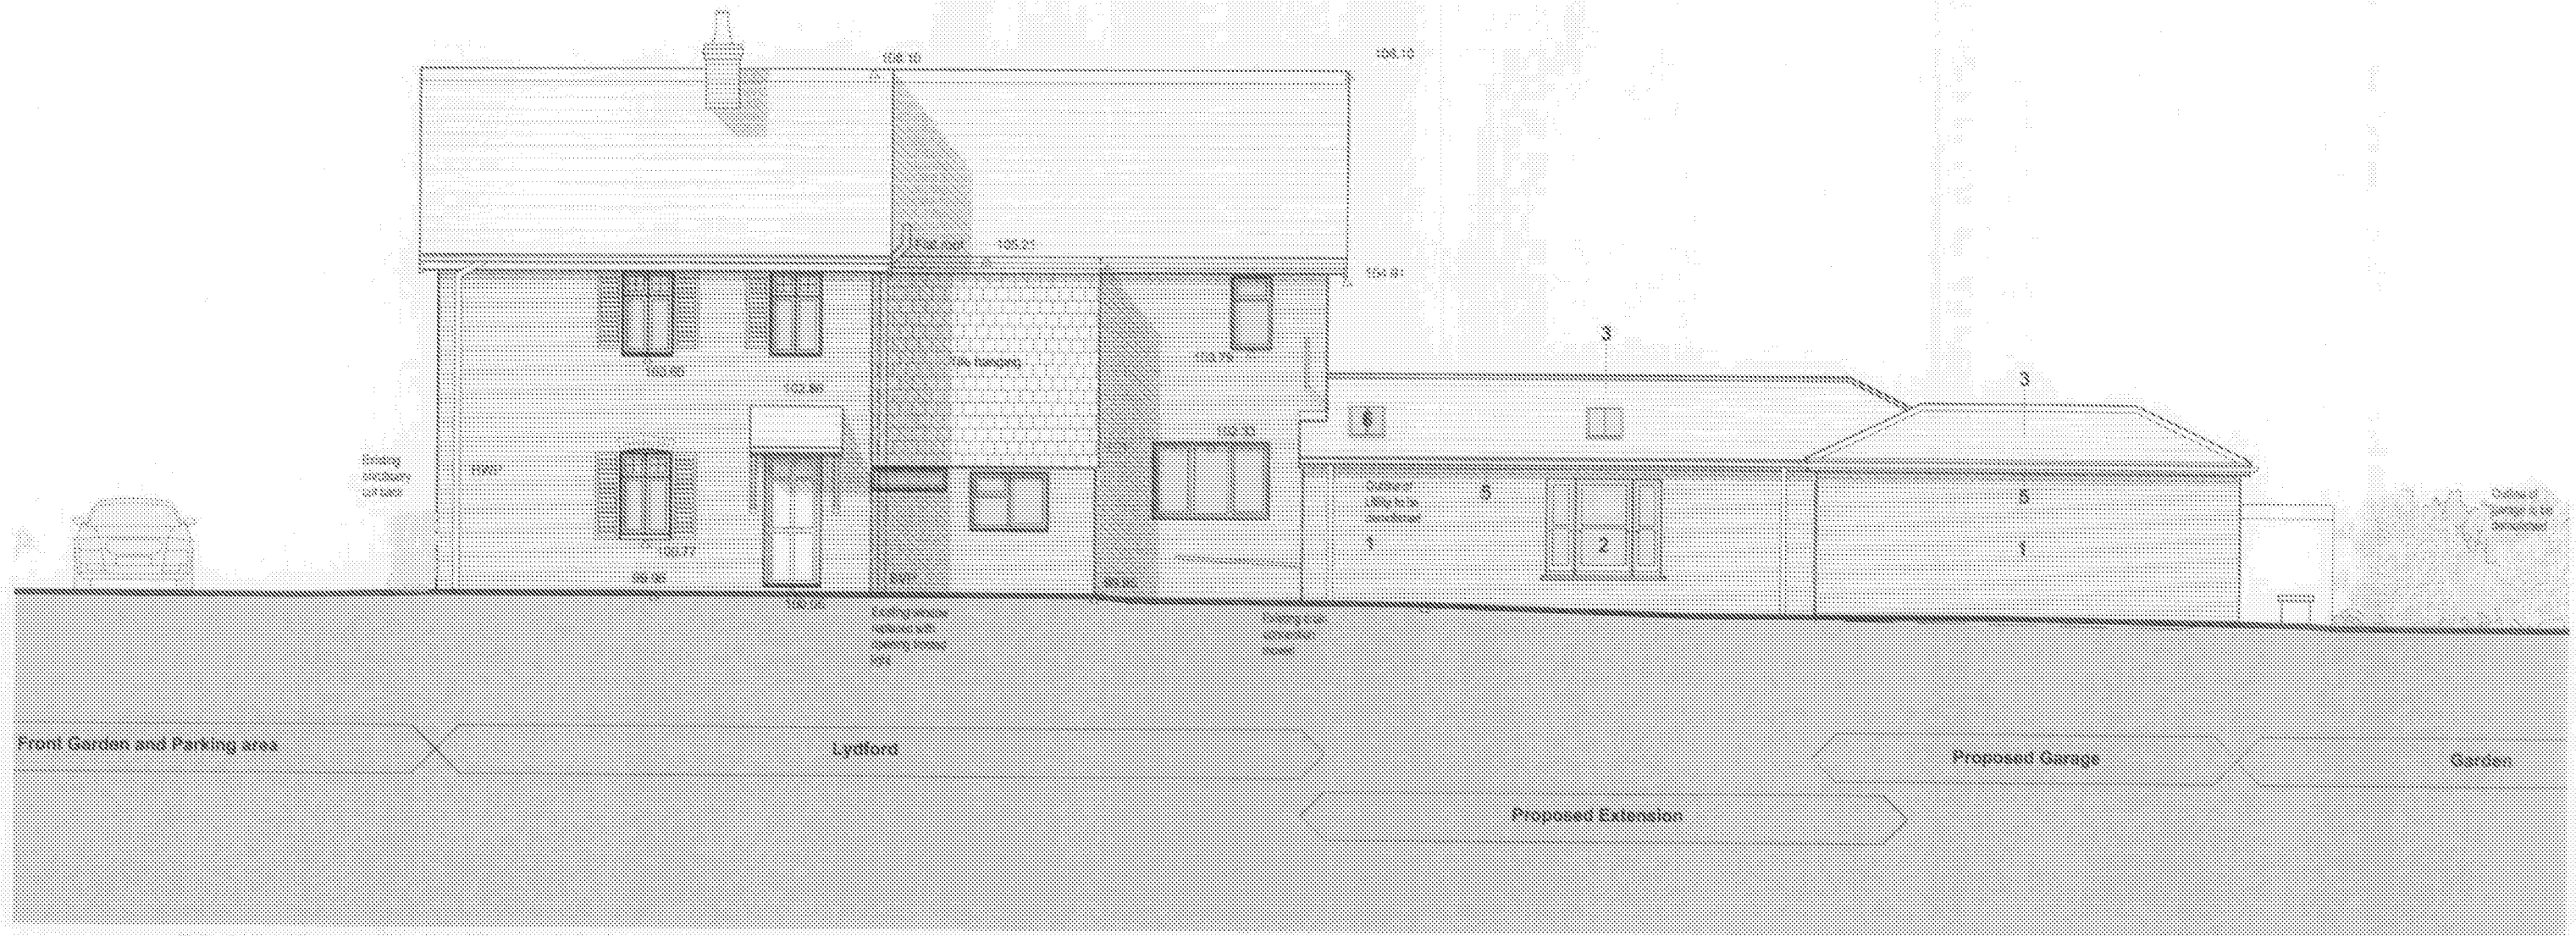

PROPOSED WEST ELEVATION

Plans & Elevations 1:100 @ A1



LYDFORD
EASTERGATE
WEST SUSSEX
MR AND MRS LOWE

Drawing title: **PROPOSED WEST ELEVATION**

Drawn	Date	Checked	Date	Scale
140	10/11/12	140	28/11/12	1:100
Job N°	12-115	Drawing N°	PL07	Rev.
			PLANNING	A

Ground Floor - Discretionary Building
Permitted Development
West Sussex (19/12/12)
1. 01453 775478
2. 01453 775478
