

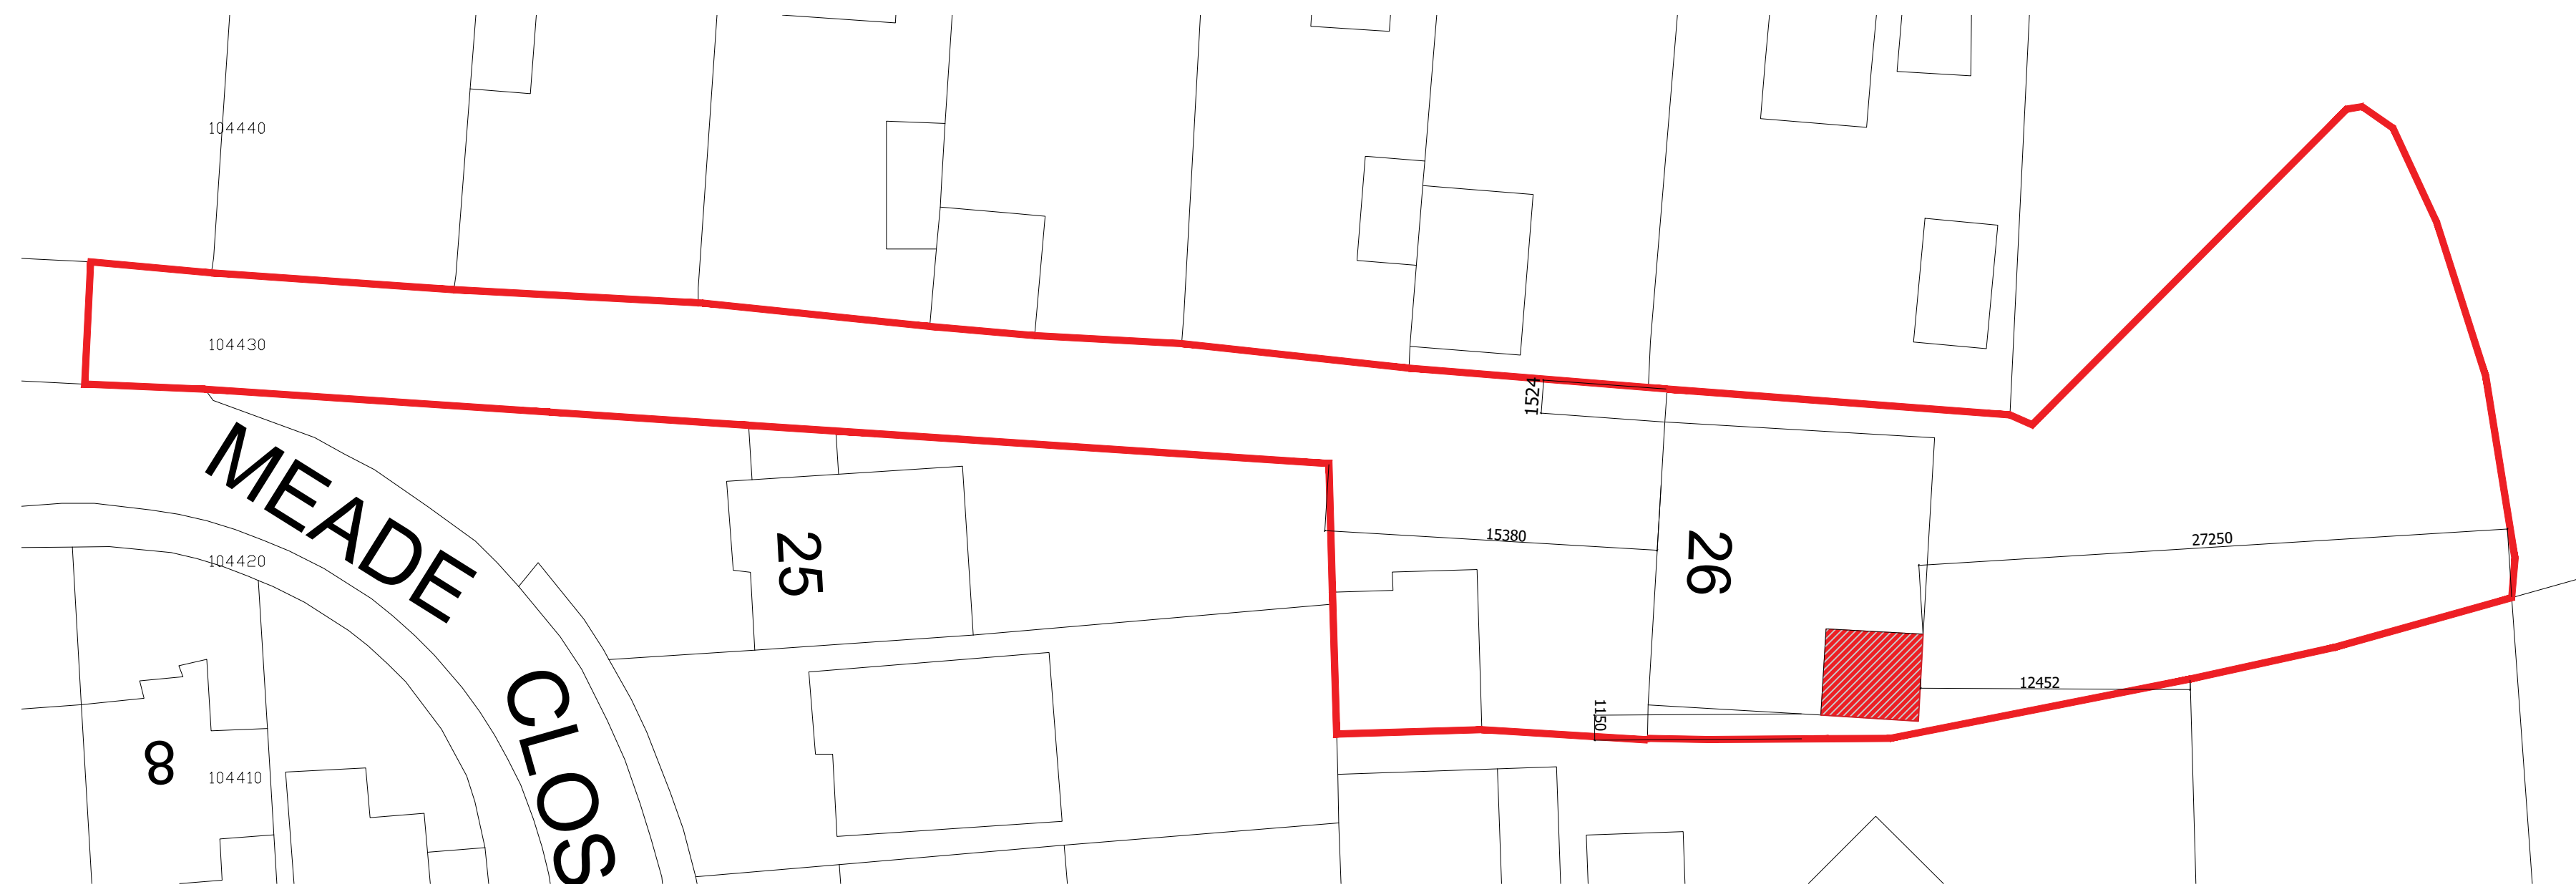


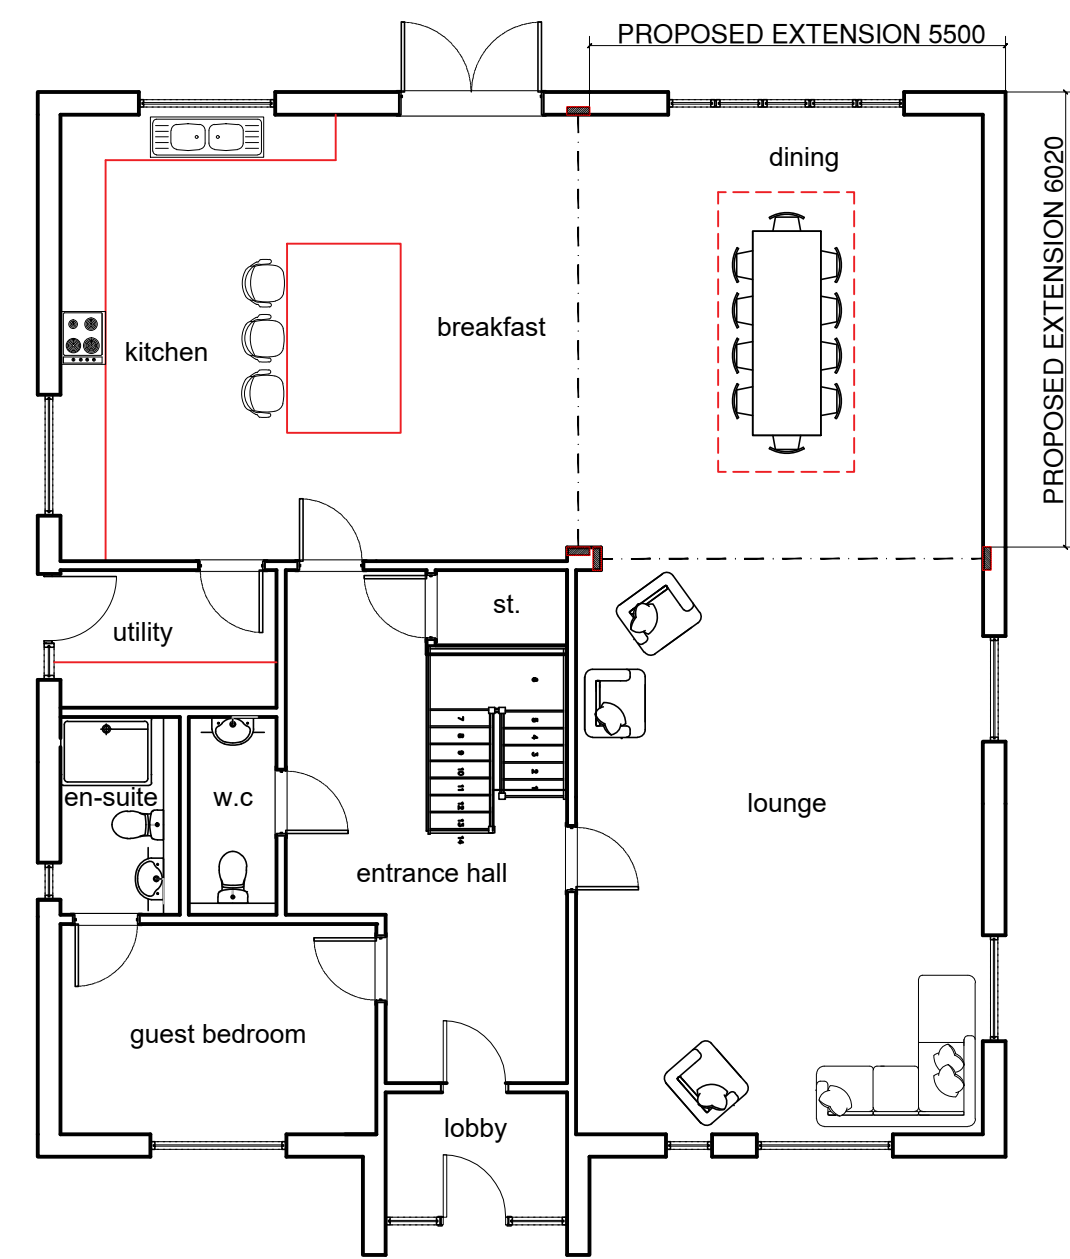



Proposed Block Plan

scale 1:250 @ A1 1:500 @ A3

 


Proposed Ground Floor Plan

scale 1:100 @ A1 1:200 @ A3

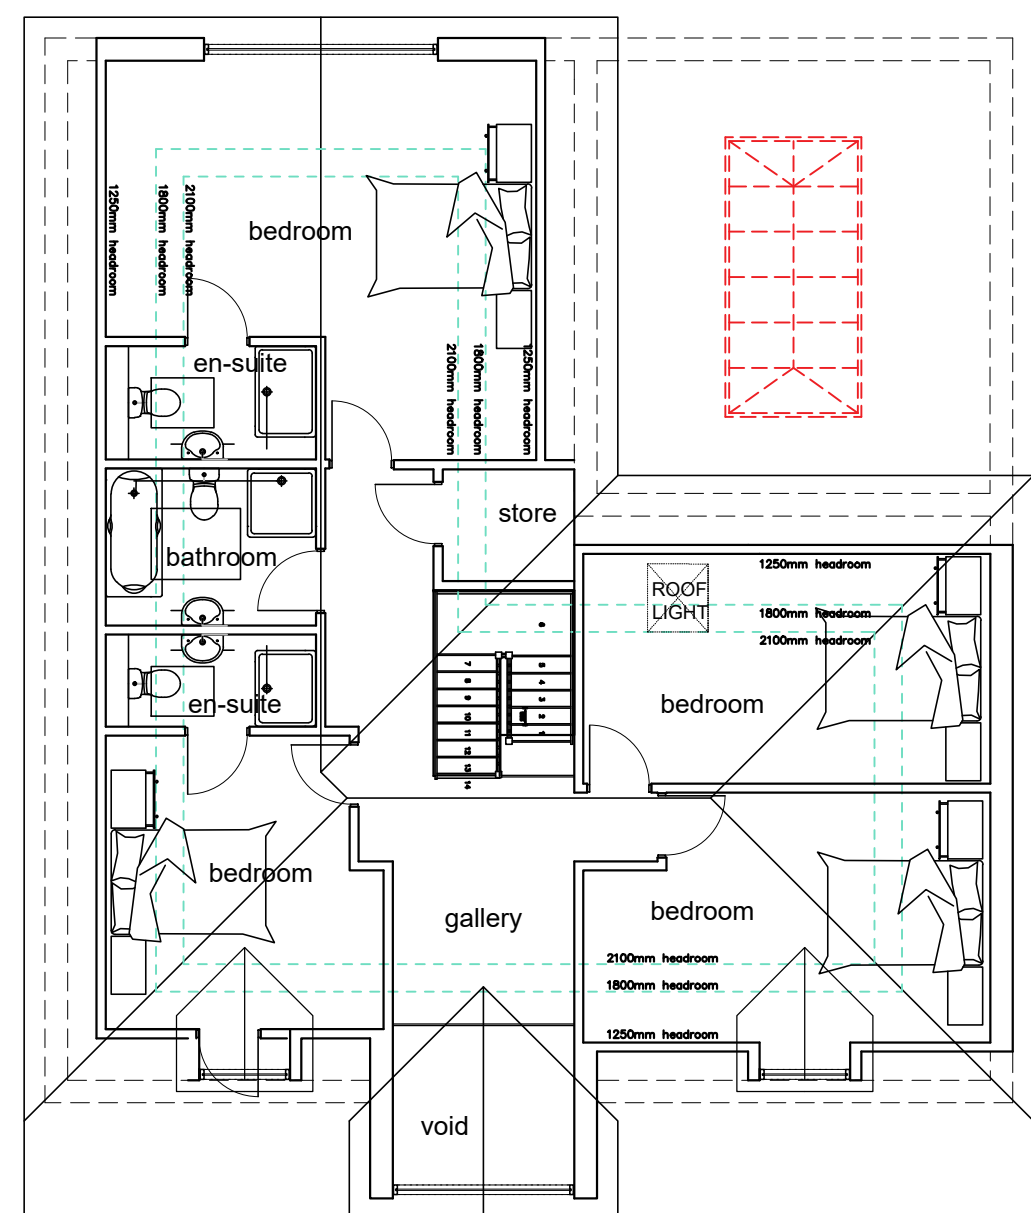 


Proposed First Floor Plan

scale 1:100 @ A1 1:200 @ A3


 


Proposed 3D Perspectives (nts)

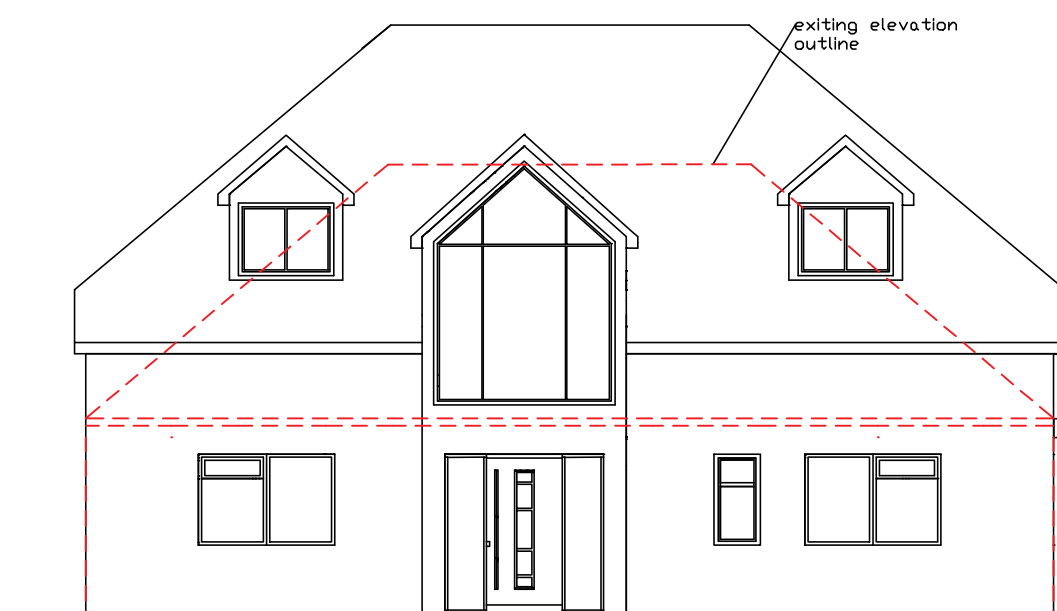


Proposed Front Elevation


scale 1:100 @ A1 1:200 @ A3

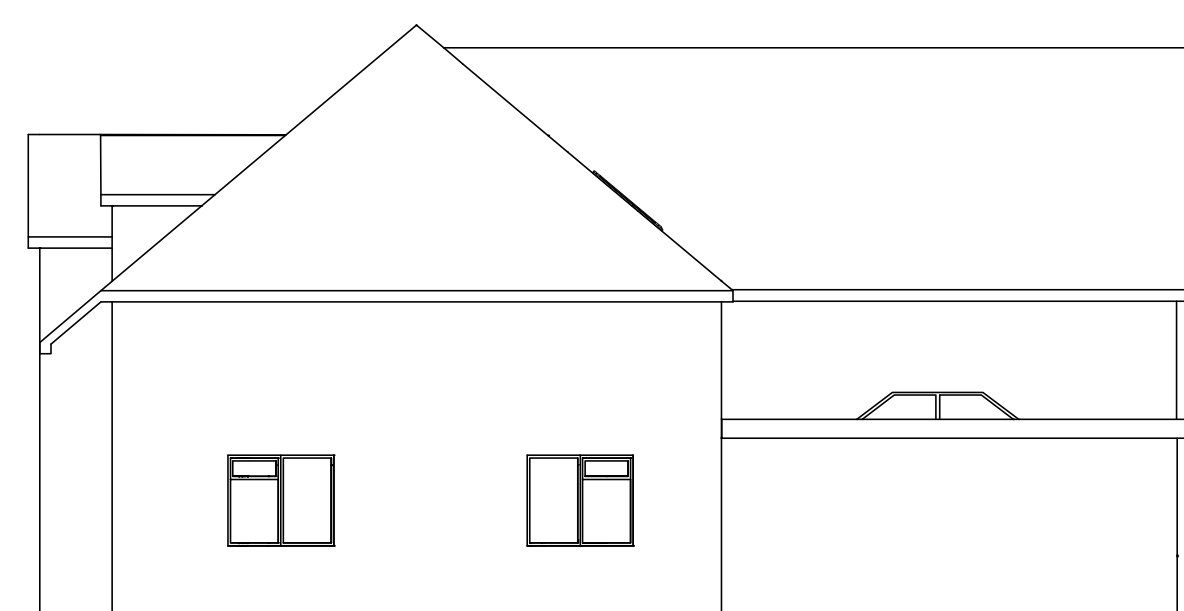 

Proposed Side Elevation

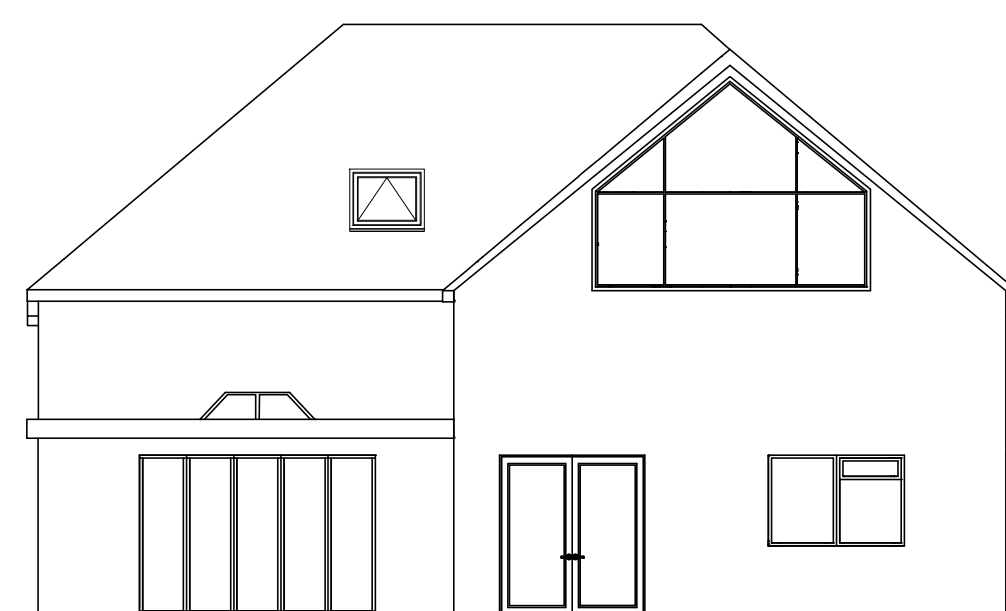

Proposed Rear Elevation

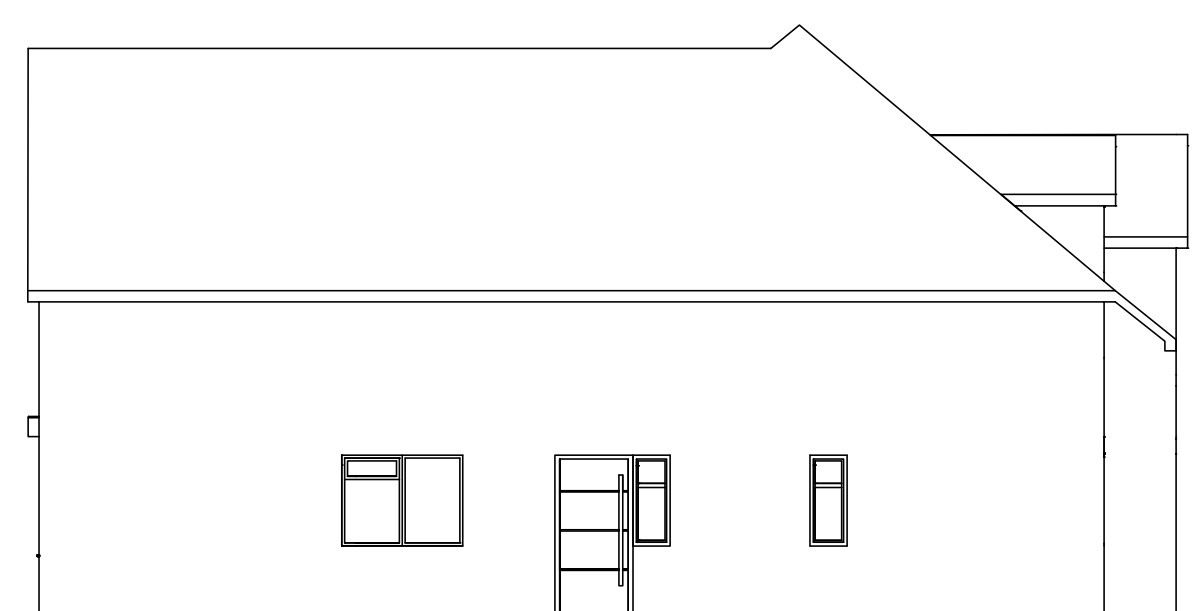

Proposed Side Elevation

notes

this drawing is the copyright of the HRP ARCHITECTS LTD and must not be reproduced in whole or part or used for the execution of works without their permission.

all dimensions to be checked on site prior to commencement of construction works and the architect notified of any discrepancy.

figured dimensions are to be used in preference to scaled dimensions.

no deviation from this drawing will be permitted without prior consent of the architect.

all drawings are prepared subject to a full measured and structural survey of the buildings and site.

all structural work is subject to the appointment of a structural engineer to confirm and agree the structural proposals.

os promap licence no. 100020449.

scale width 100mm @ a1 - 50mm @ a3

client

revision	notes	date	drawn	check
A	rear amendments to 1st floor window as per planners comments	24 06 2020	MSC	

hrp

architects ltd

First Floor, 18 Limberline Spur
hilesea, portsmouth, hampshire, po3 5hj

tel: 023 9269 1843
fax: 023 9263 9722
email: info@hrp-architects.com
website: hrp-architects.com

project	26 Belle Meade Close, Woodgate, PO20 3YD
detail	Proposed floor plans, elevations and perspectives
drawn	JJH checked MSC
date	JUNE 2020 status
a1 scale	a3 scale
as shown	8901 02 rev A