



NE (Front) Elevation

NW (Side) Elevation

SW (Rear) Elevation

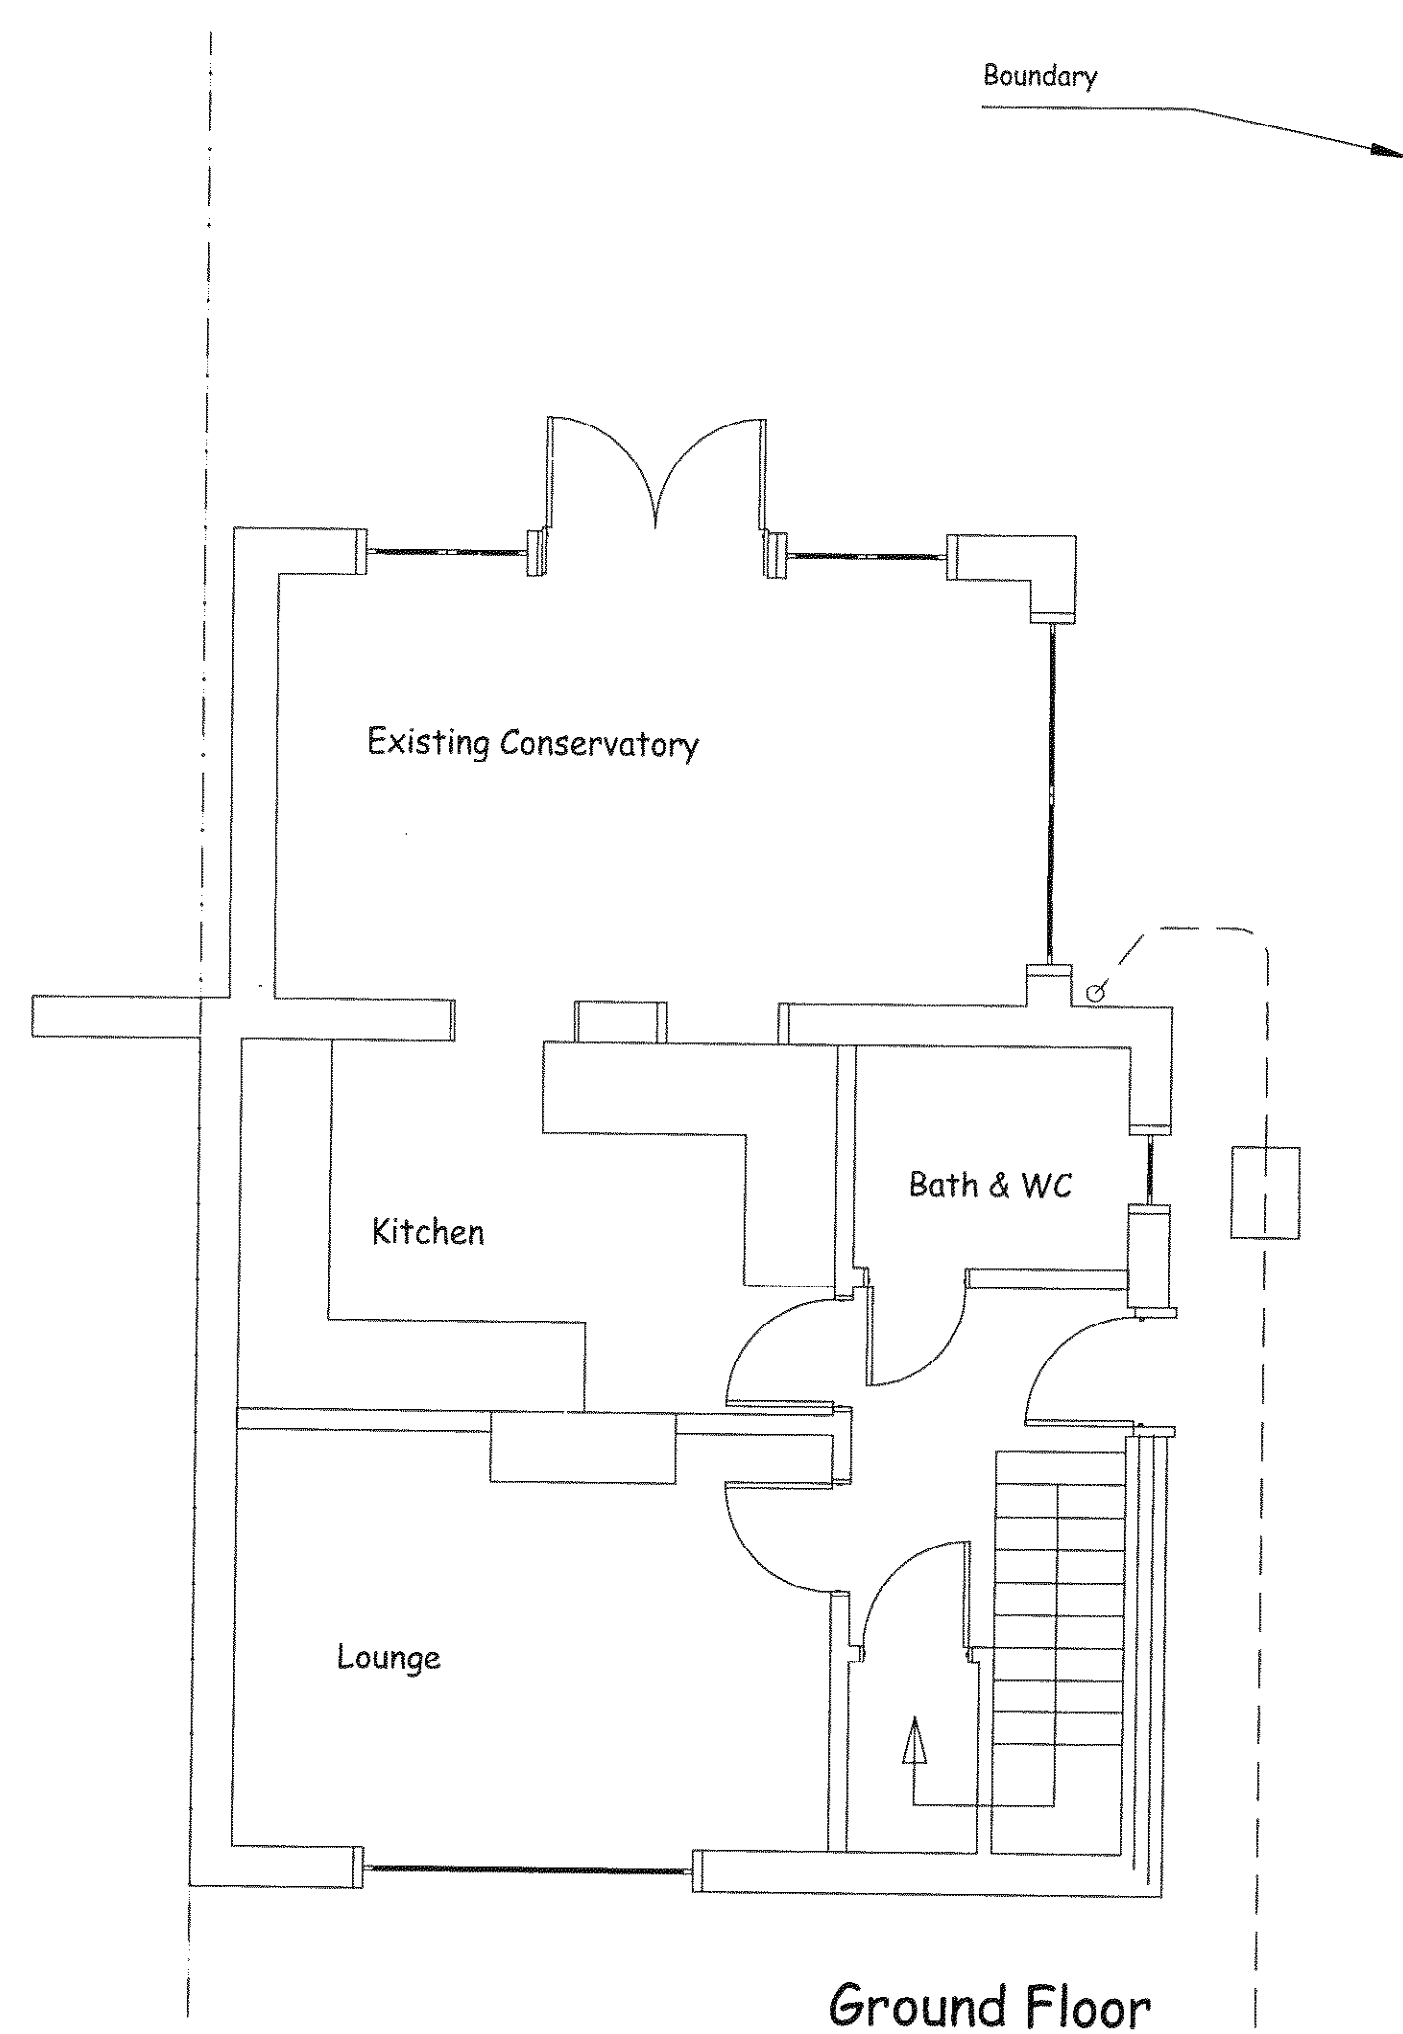


Ground Floor

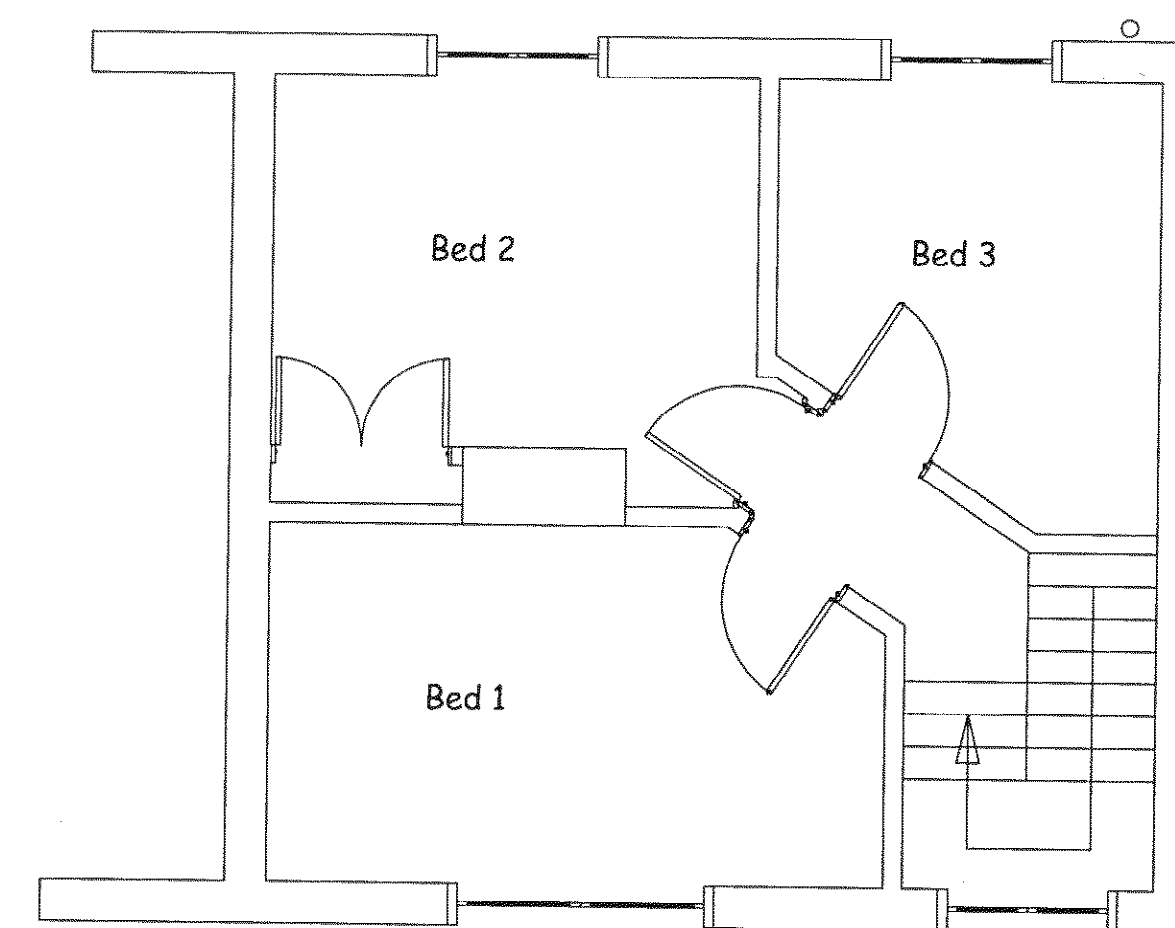

First Floor

Revisions

A	
B	
C	
D	
E	
F	
G	
H	
J	
K	
L	
M	

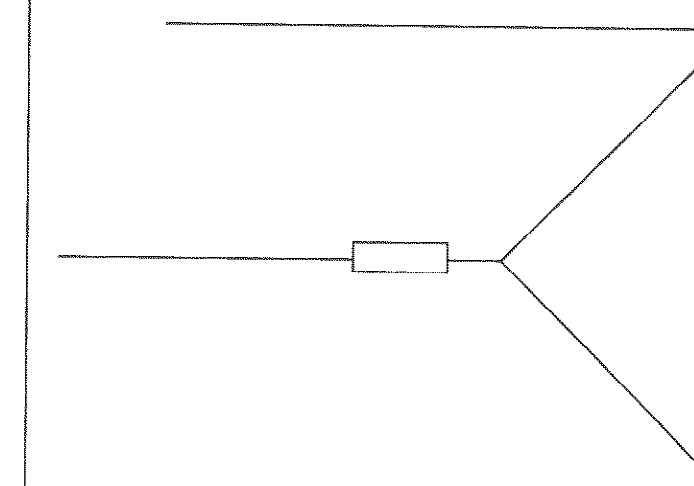

Roof Plan

Do NOT Scale (Except for Planning Purposes)

Drawn by	Date
MS	Jan '10
Scale	Varies
at A1	

Mr & Mrs Eyre
19 Dukes Road
Fontwell
Arundel
West Sussex
BN18 0SP

Proposal
Two-Storey Rear Extension & Single Storey Front Extension

Drawing Title
Existing Plans & Elevations

Drawing No	2010/001/01
------------	-------------

ARUN DISTRICT COUNCIL
No. AL 24 10
Received