



NE (Front) Elevation

NW (Side) Elevation


SW (Rear) Elevation

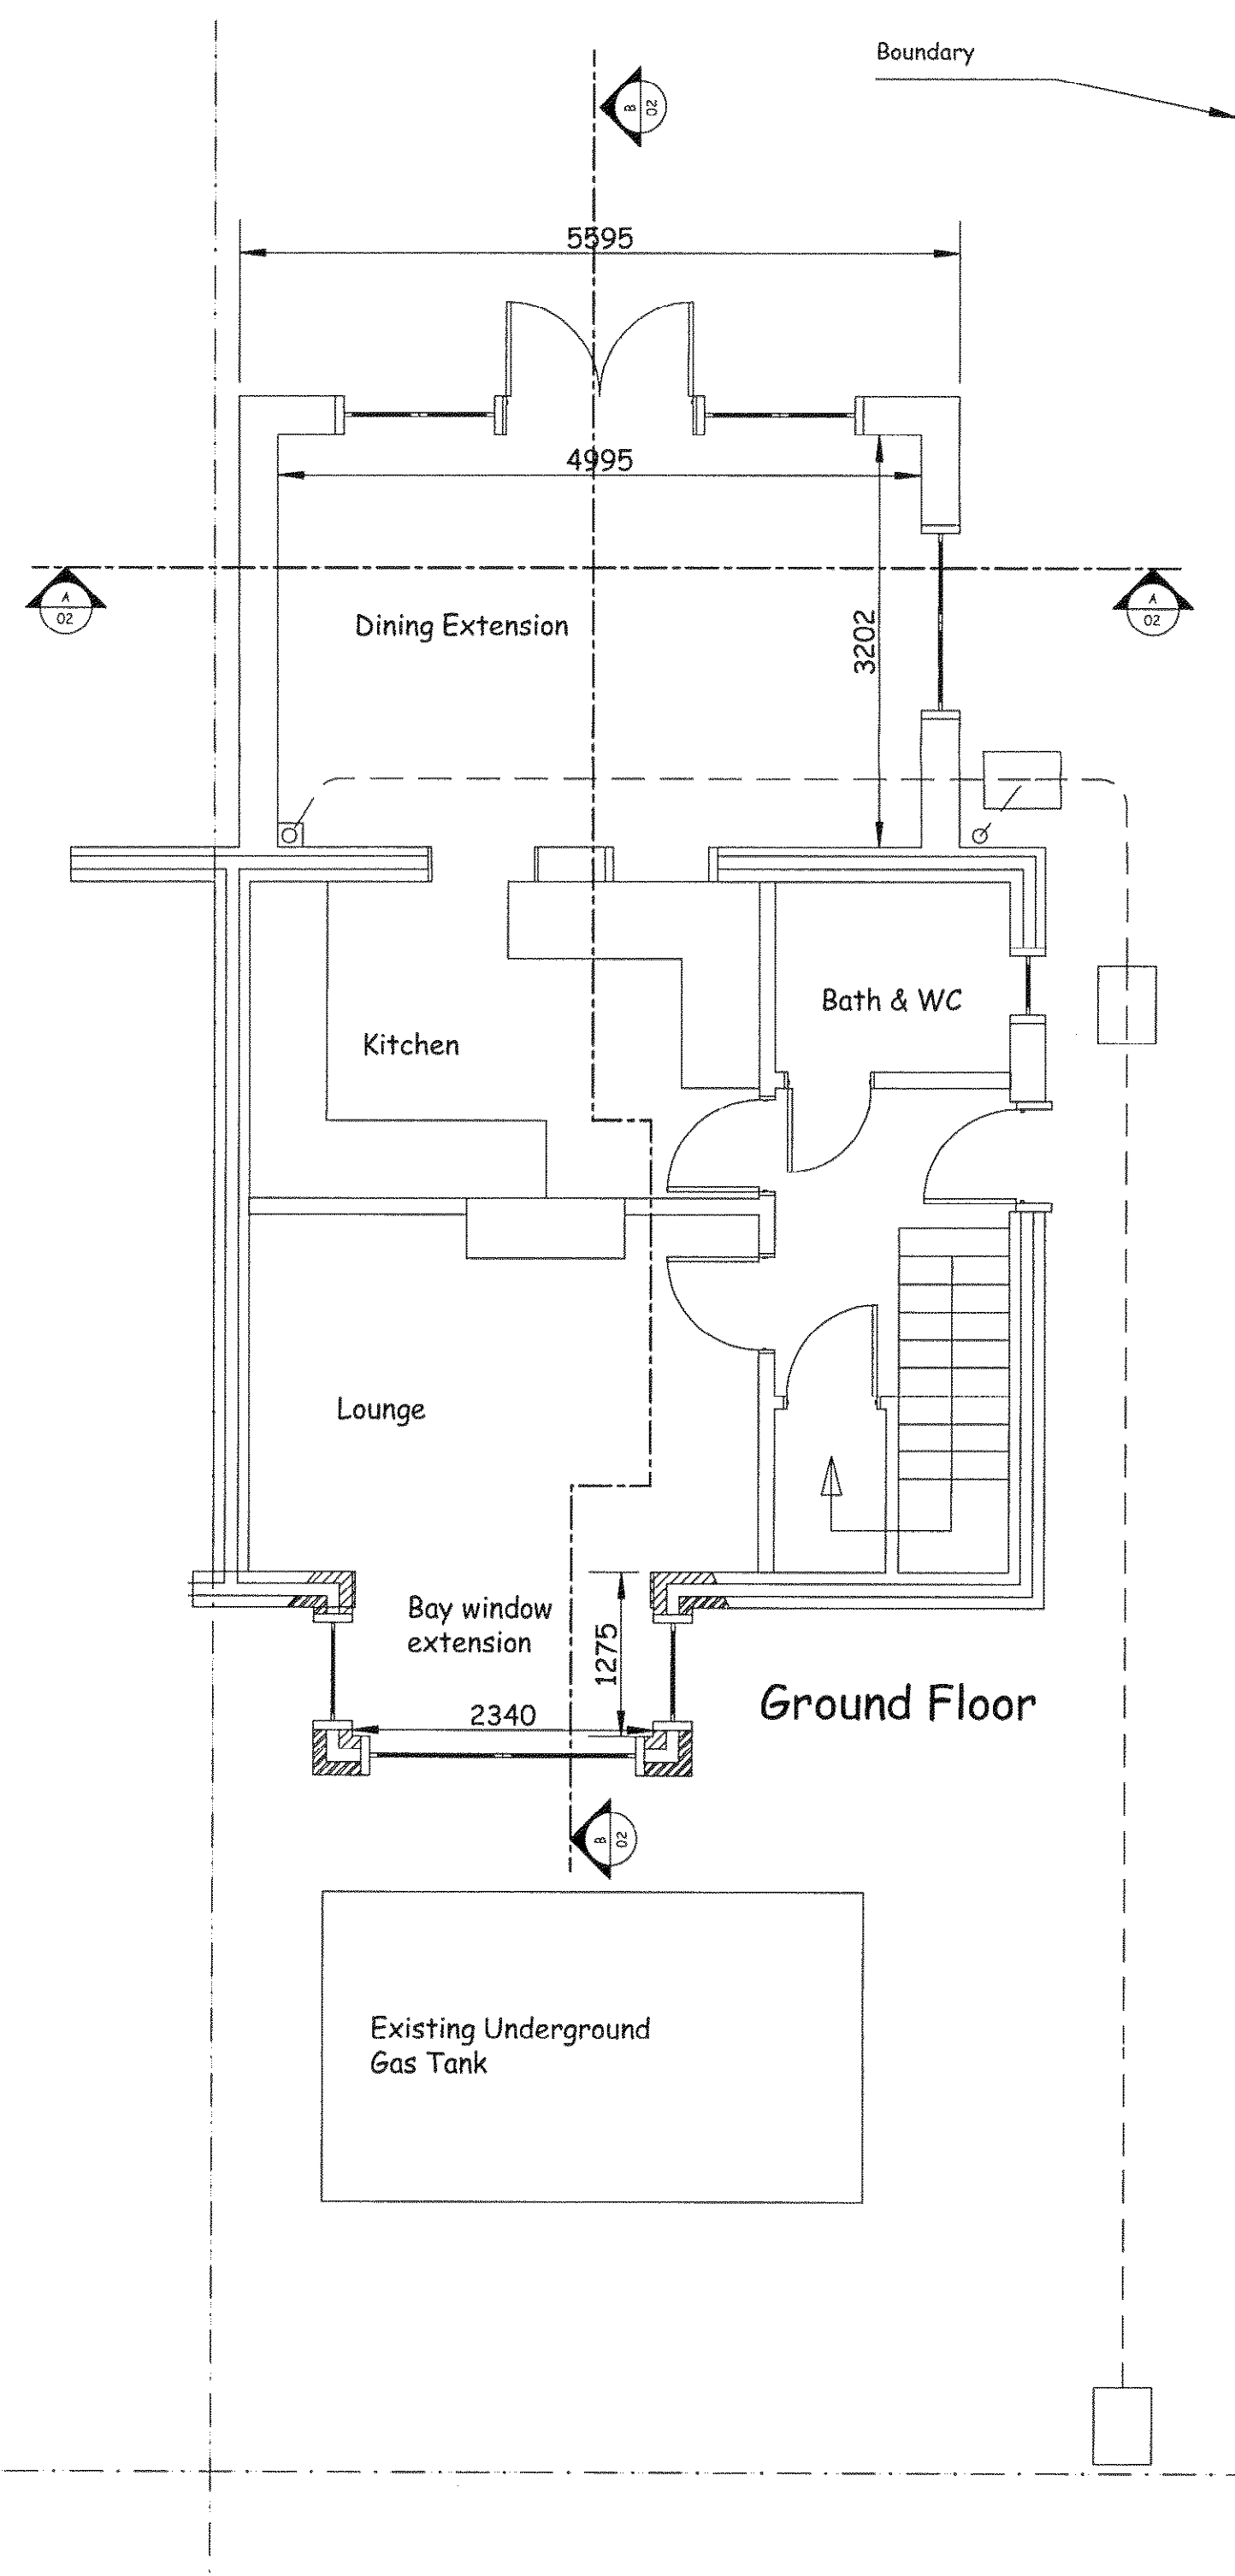

Ground Floor

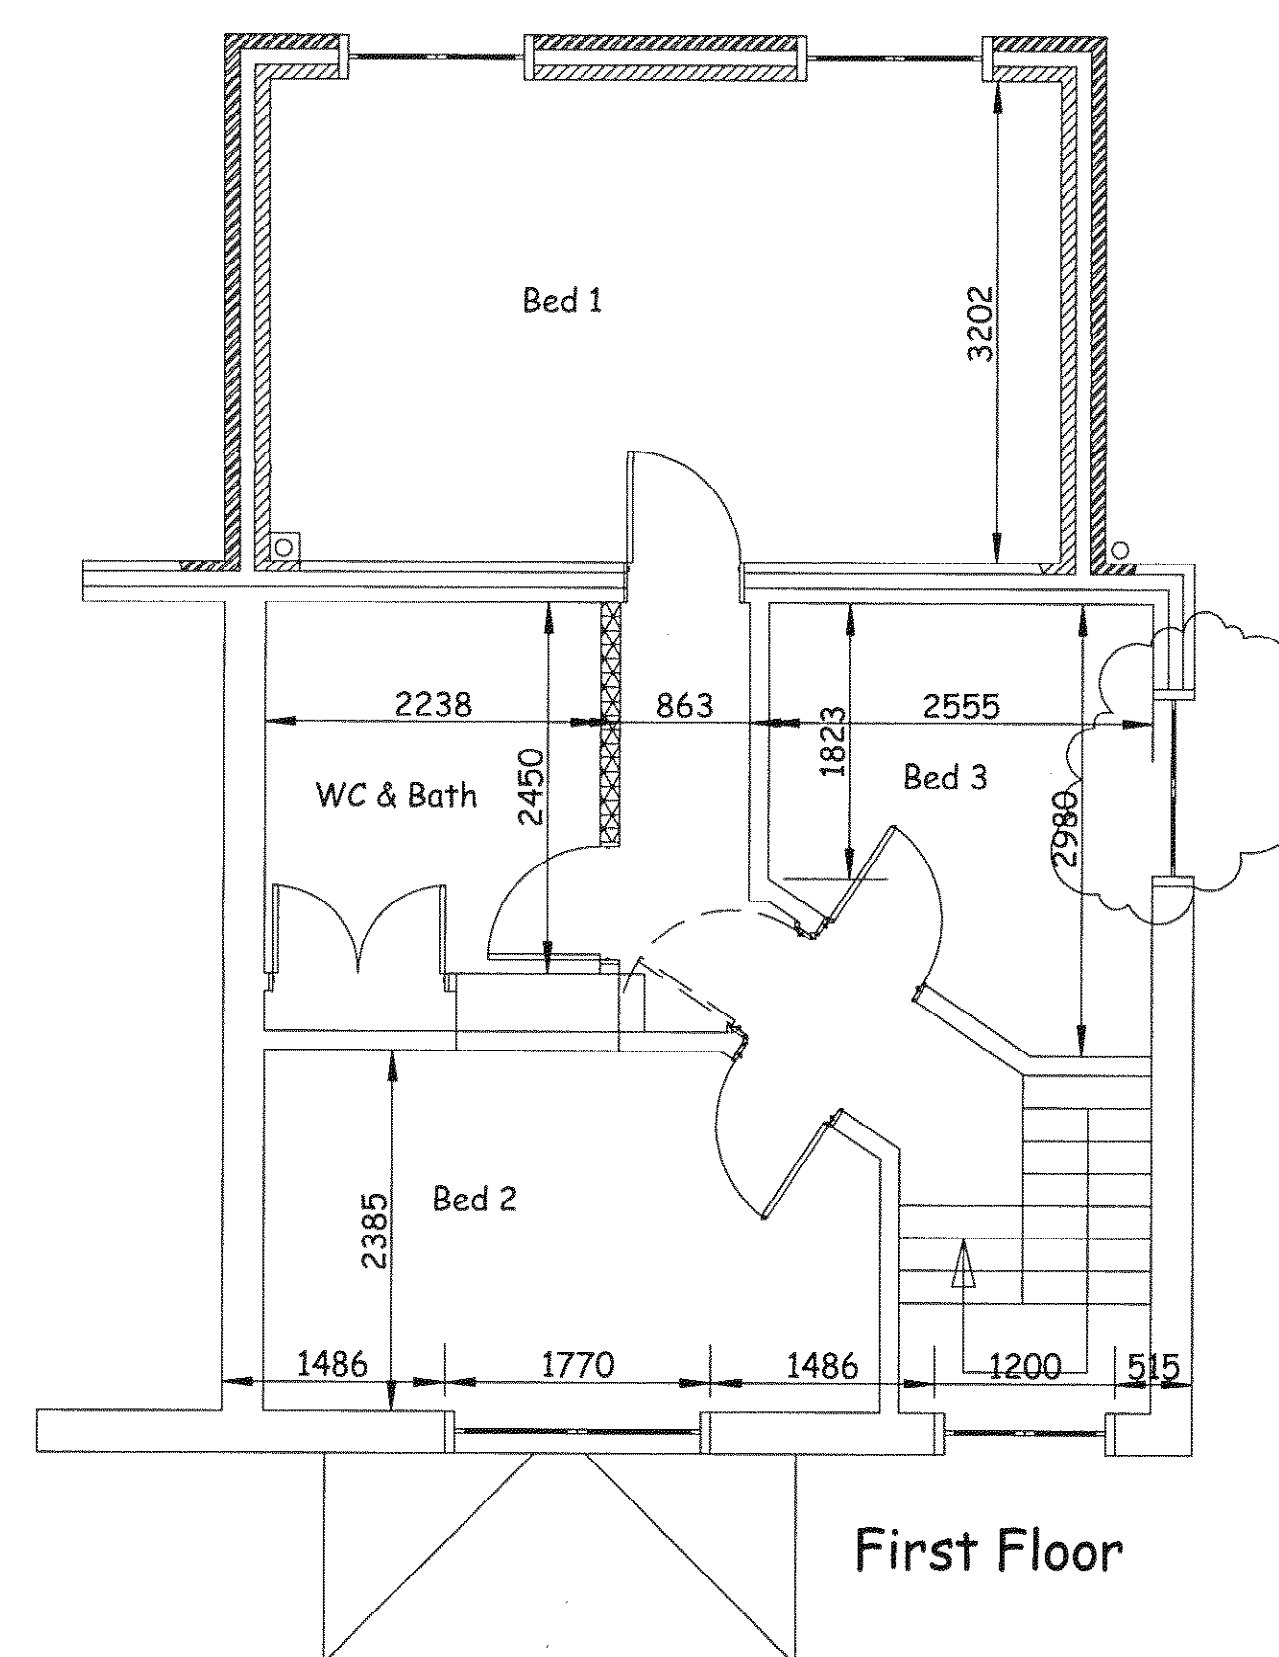


First Floor

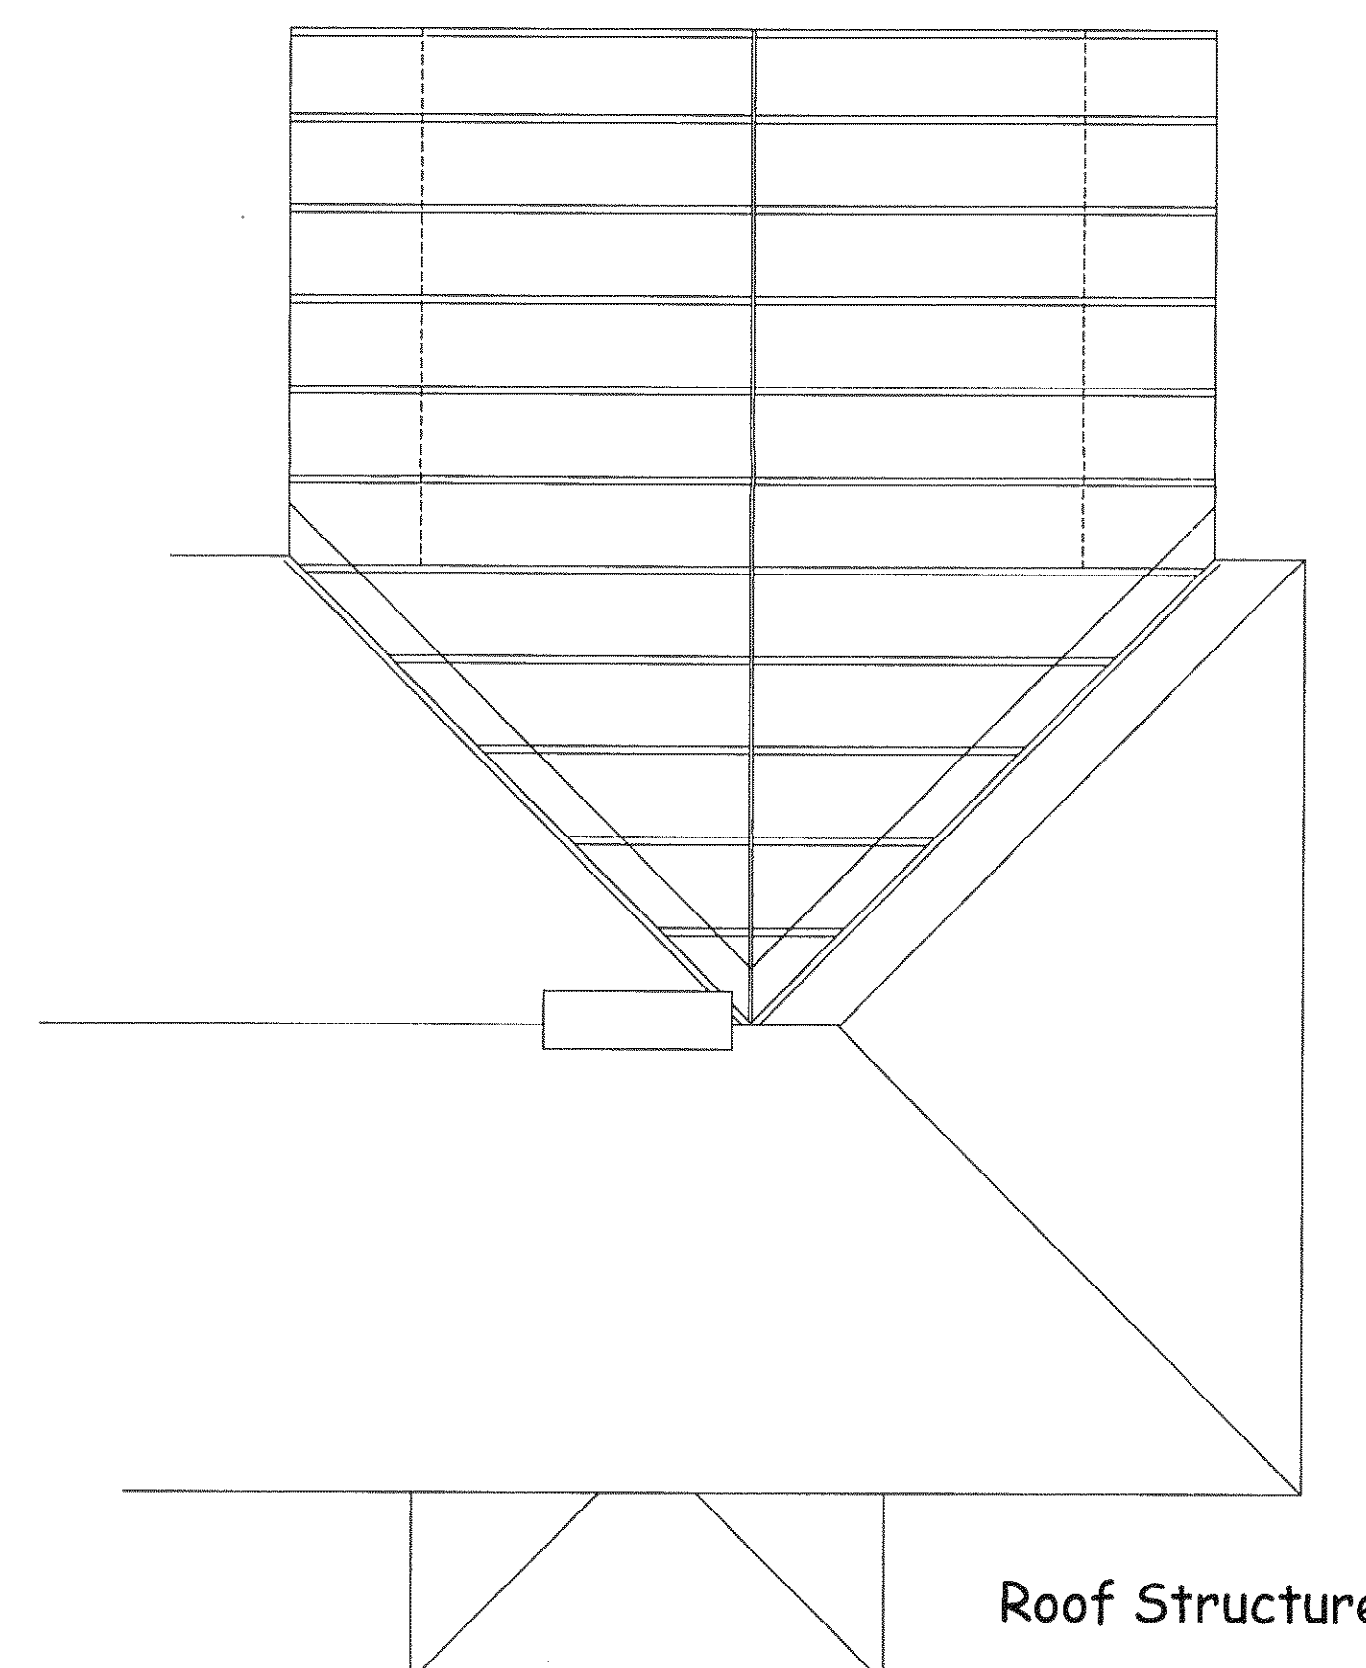

Roof Structure

Revisions

A	
B	
C	
D	
E	
F	
G	
H	
J	
K	
L	
M	

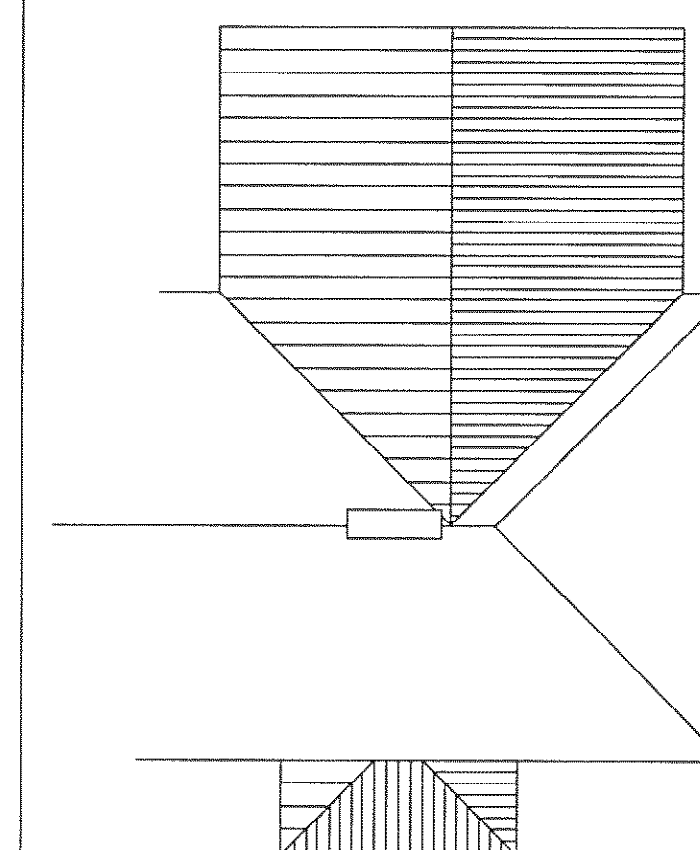

Roof Plan

Do NOT Scale (Except for Planning Purposes)

Drawn by	Date Jan '10
MS	Scale at A1 Varies

Mr & Mrs Eyre
19 Dukes Road
Fontwell
Arundel
West Sussex
BN18 0SP

Proposal
Two-Storey Rear Extension & Single Storey Front Extension

Drawing Title
Proposed Plans & Elevations

Drawing No	2010/001/02
------------	-------------

ARUN DISTRICT COUNCIL
No. PL 24/10
Received