



Elevations 1:100

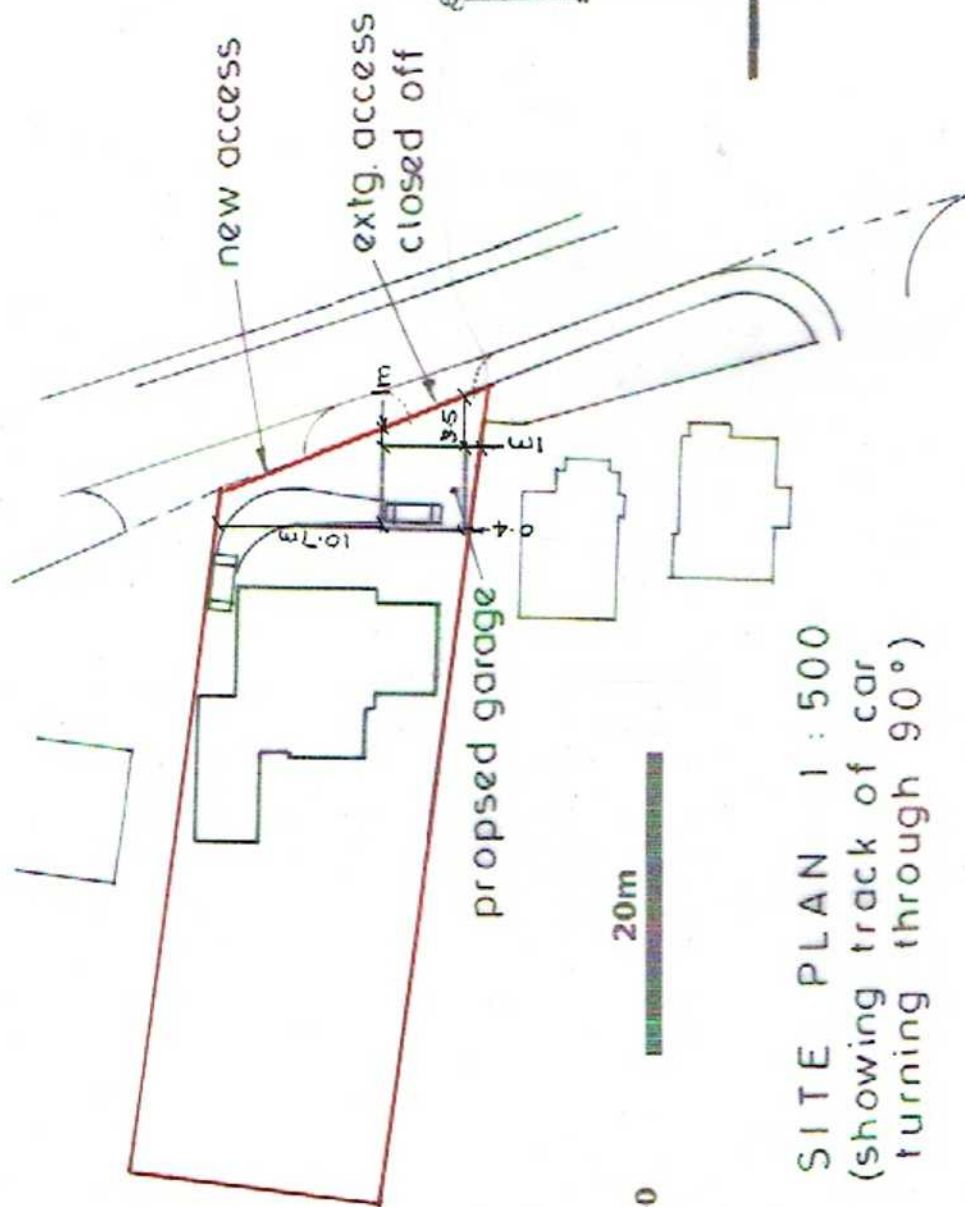

Scale 1:500


20m

SITE PLAN 1:500
(showing track of car
turning through 90°)

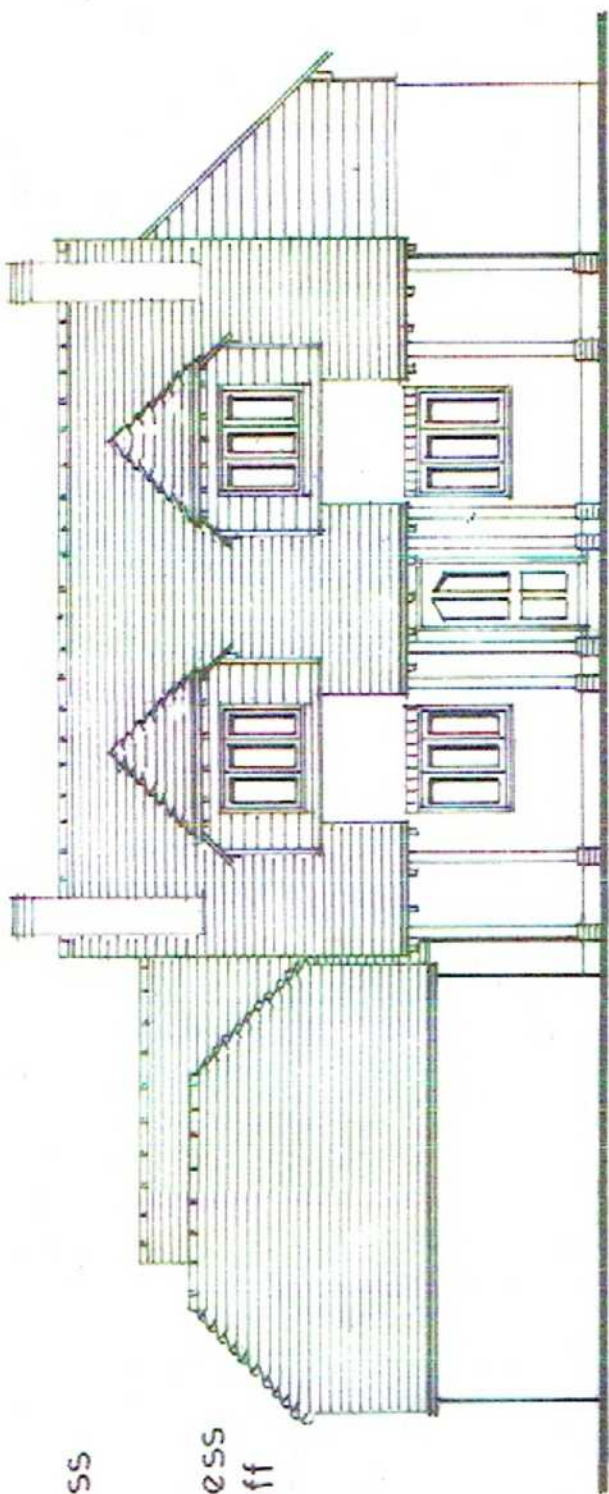


east elevation


1:100

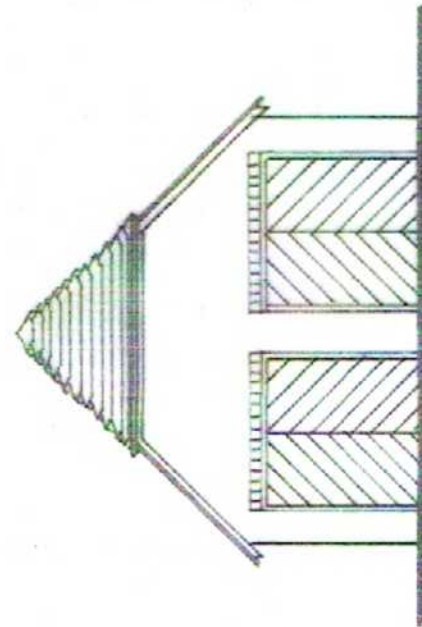


north elevation

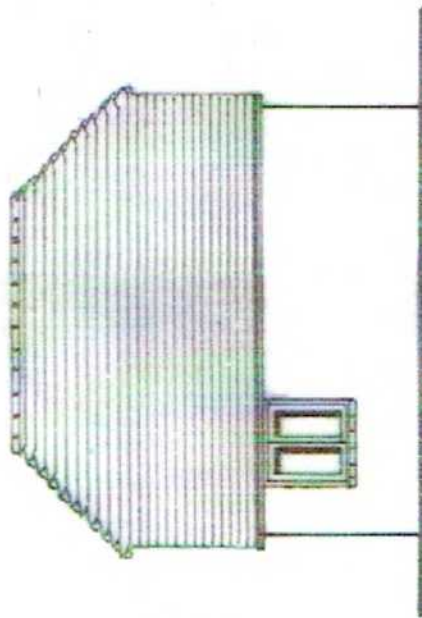

west elevation

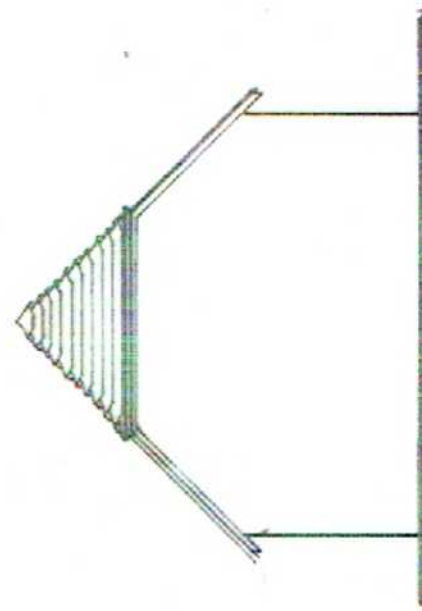

south elevation

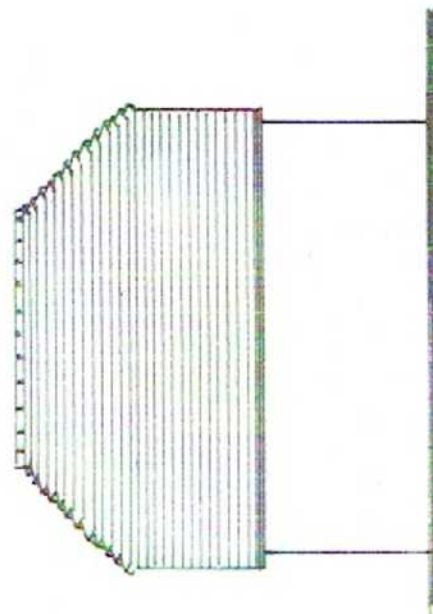

east elevation

PROPOSED GARAGE

NOTES:

All dimensions must be checked on site and
not scaled from this drawing.

Client
Mr N Harman

Job Title
BARNSIDE, HOOK LANE

Scale
1:100 1:50

Drawn by
jbm

Date
feb 2021

Drawing Title
elevations /site plan

Drq No.

NH / 21/01

Rev

A