




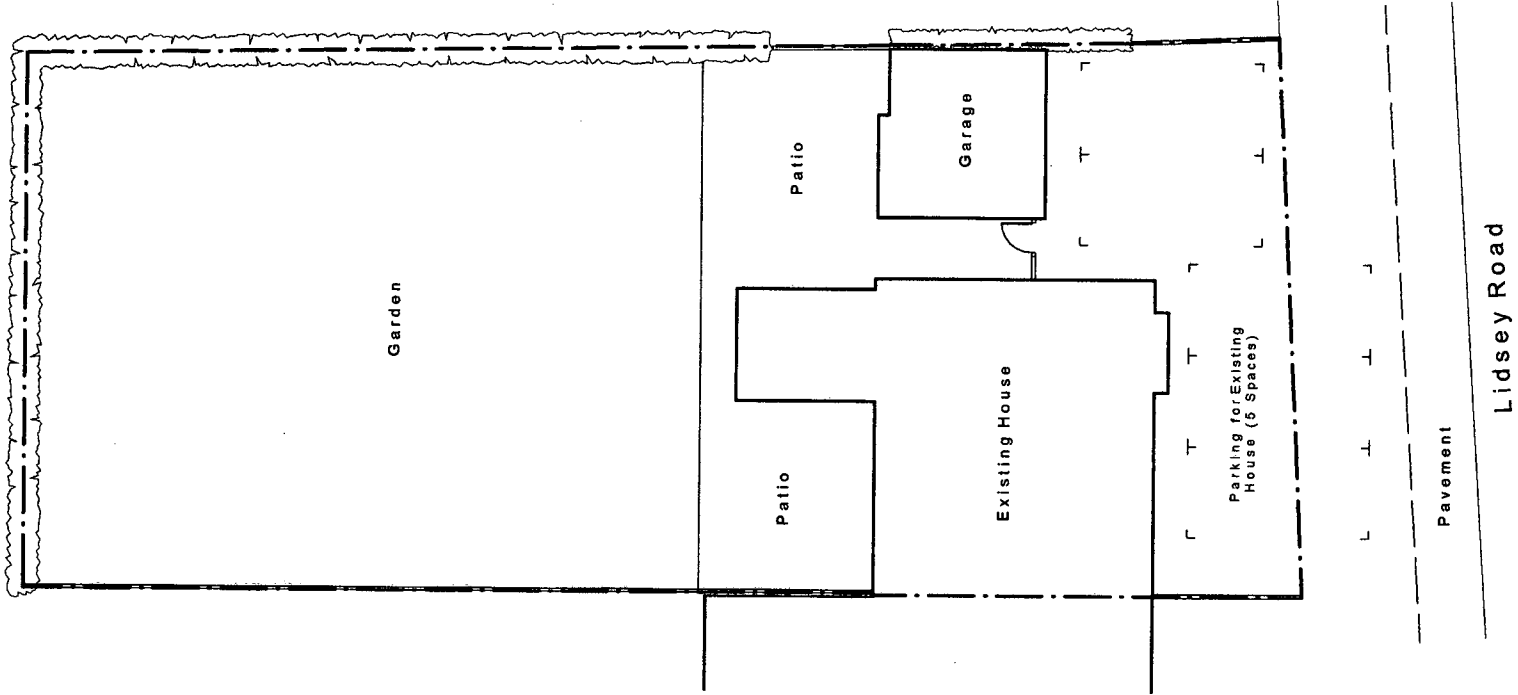

Existing Site Plan

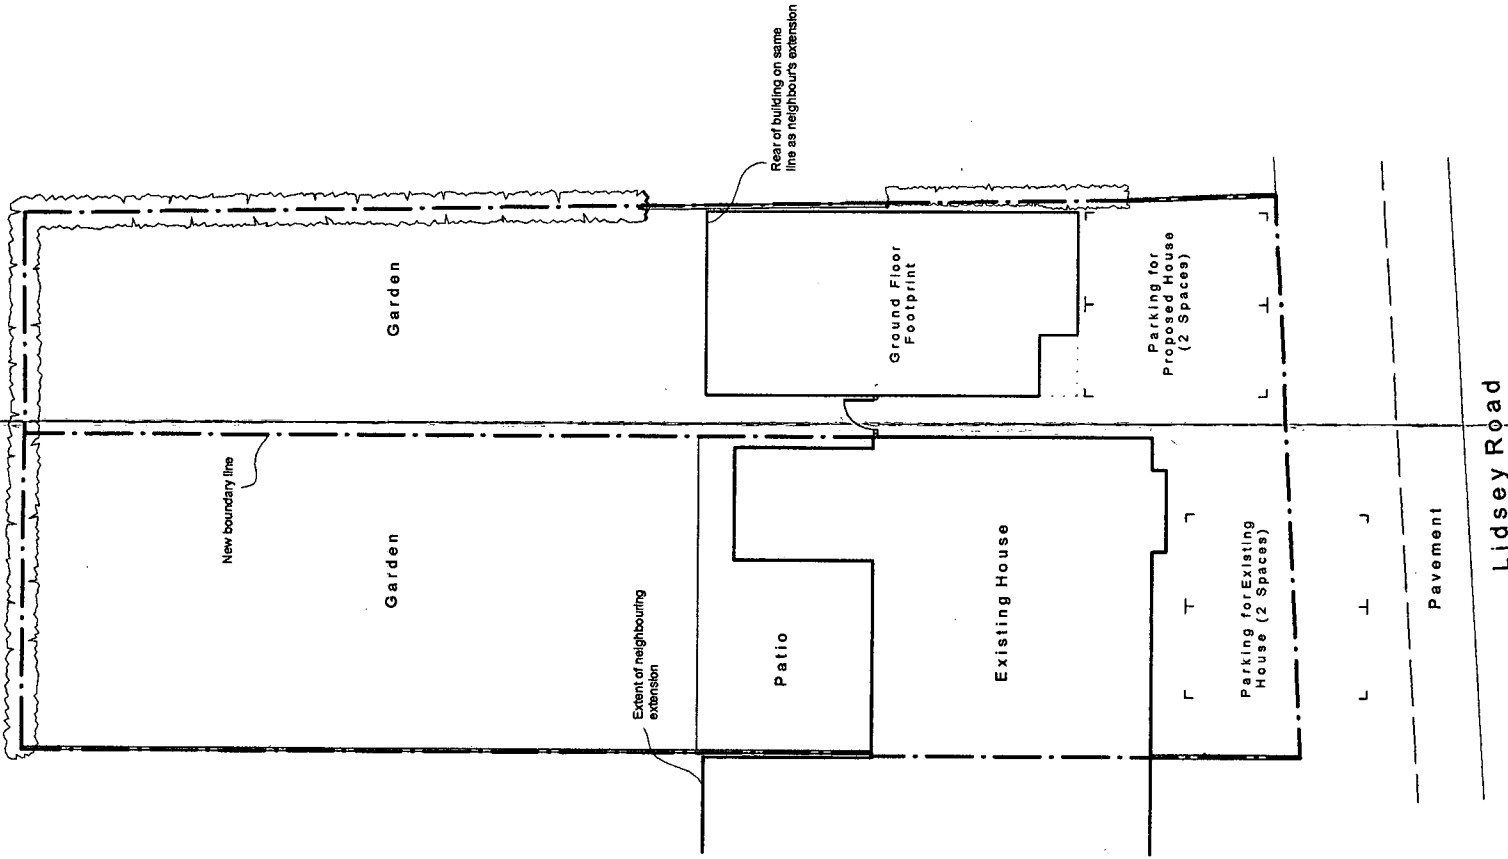

Proposed Site Plan

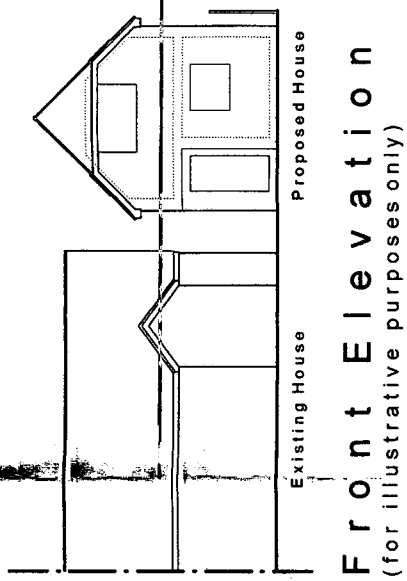

Front Elevation
(for illustrative purposes only)

Architectura
Design
Architectural Design & Drawing Service

Proposed New Dwelling
at
10 Lidsey Road, Woodgate, Chichester
for
Mr and Mrs Hawkins
Drawing OP01 January 2008 Scale 1:200
Existing & Proposed Site Plans & Elevation