



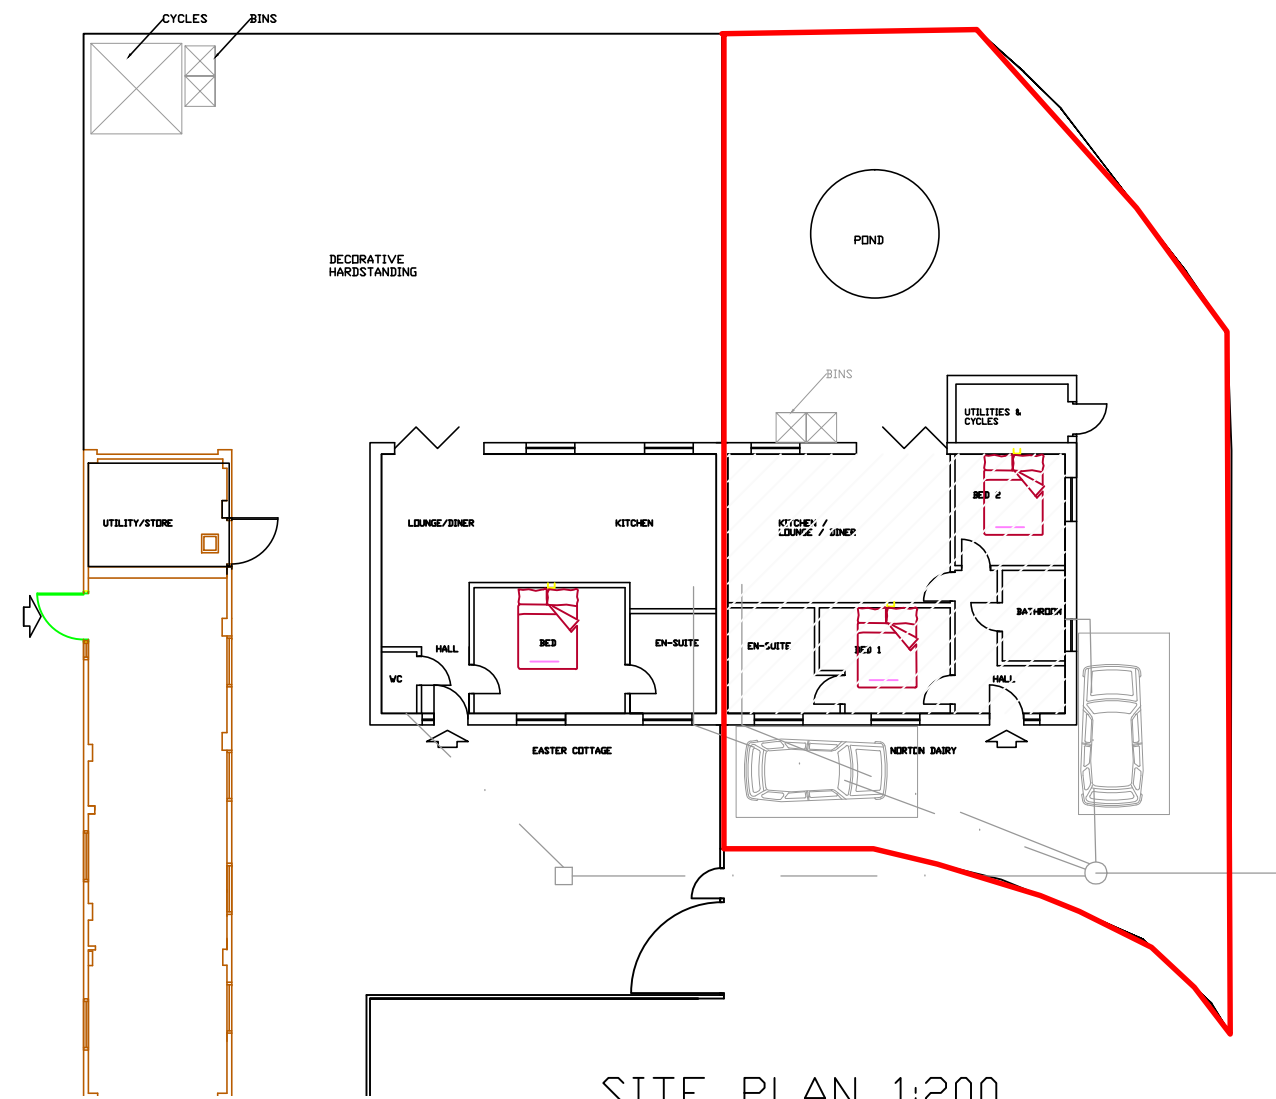


SITE PLAN 1:200




ROOF PLAN 1:200


BLOCK PLAN 1:500

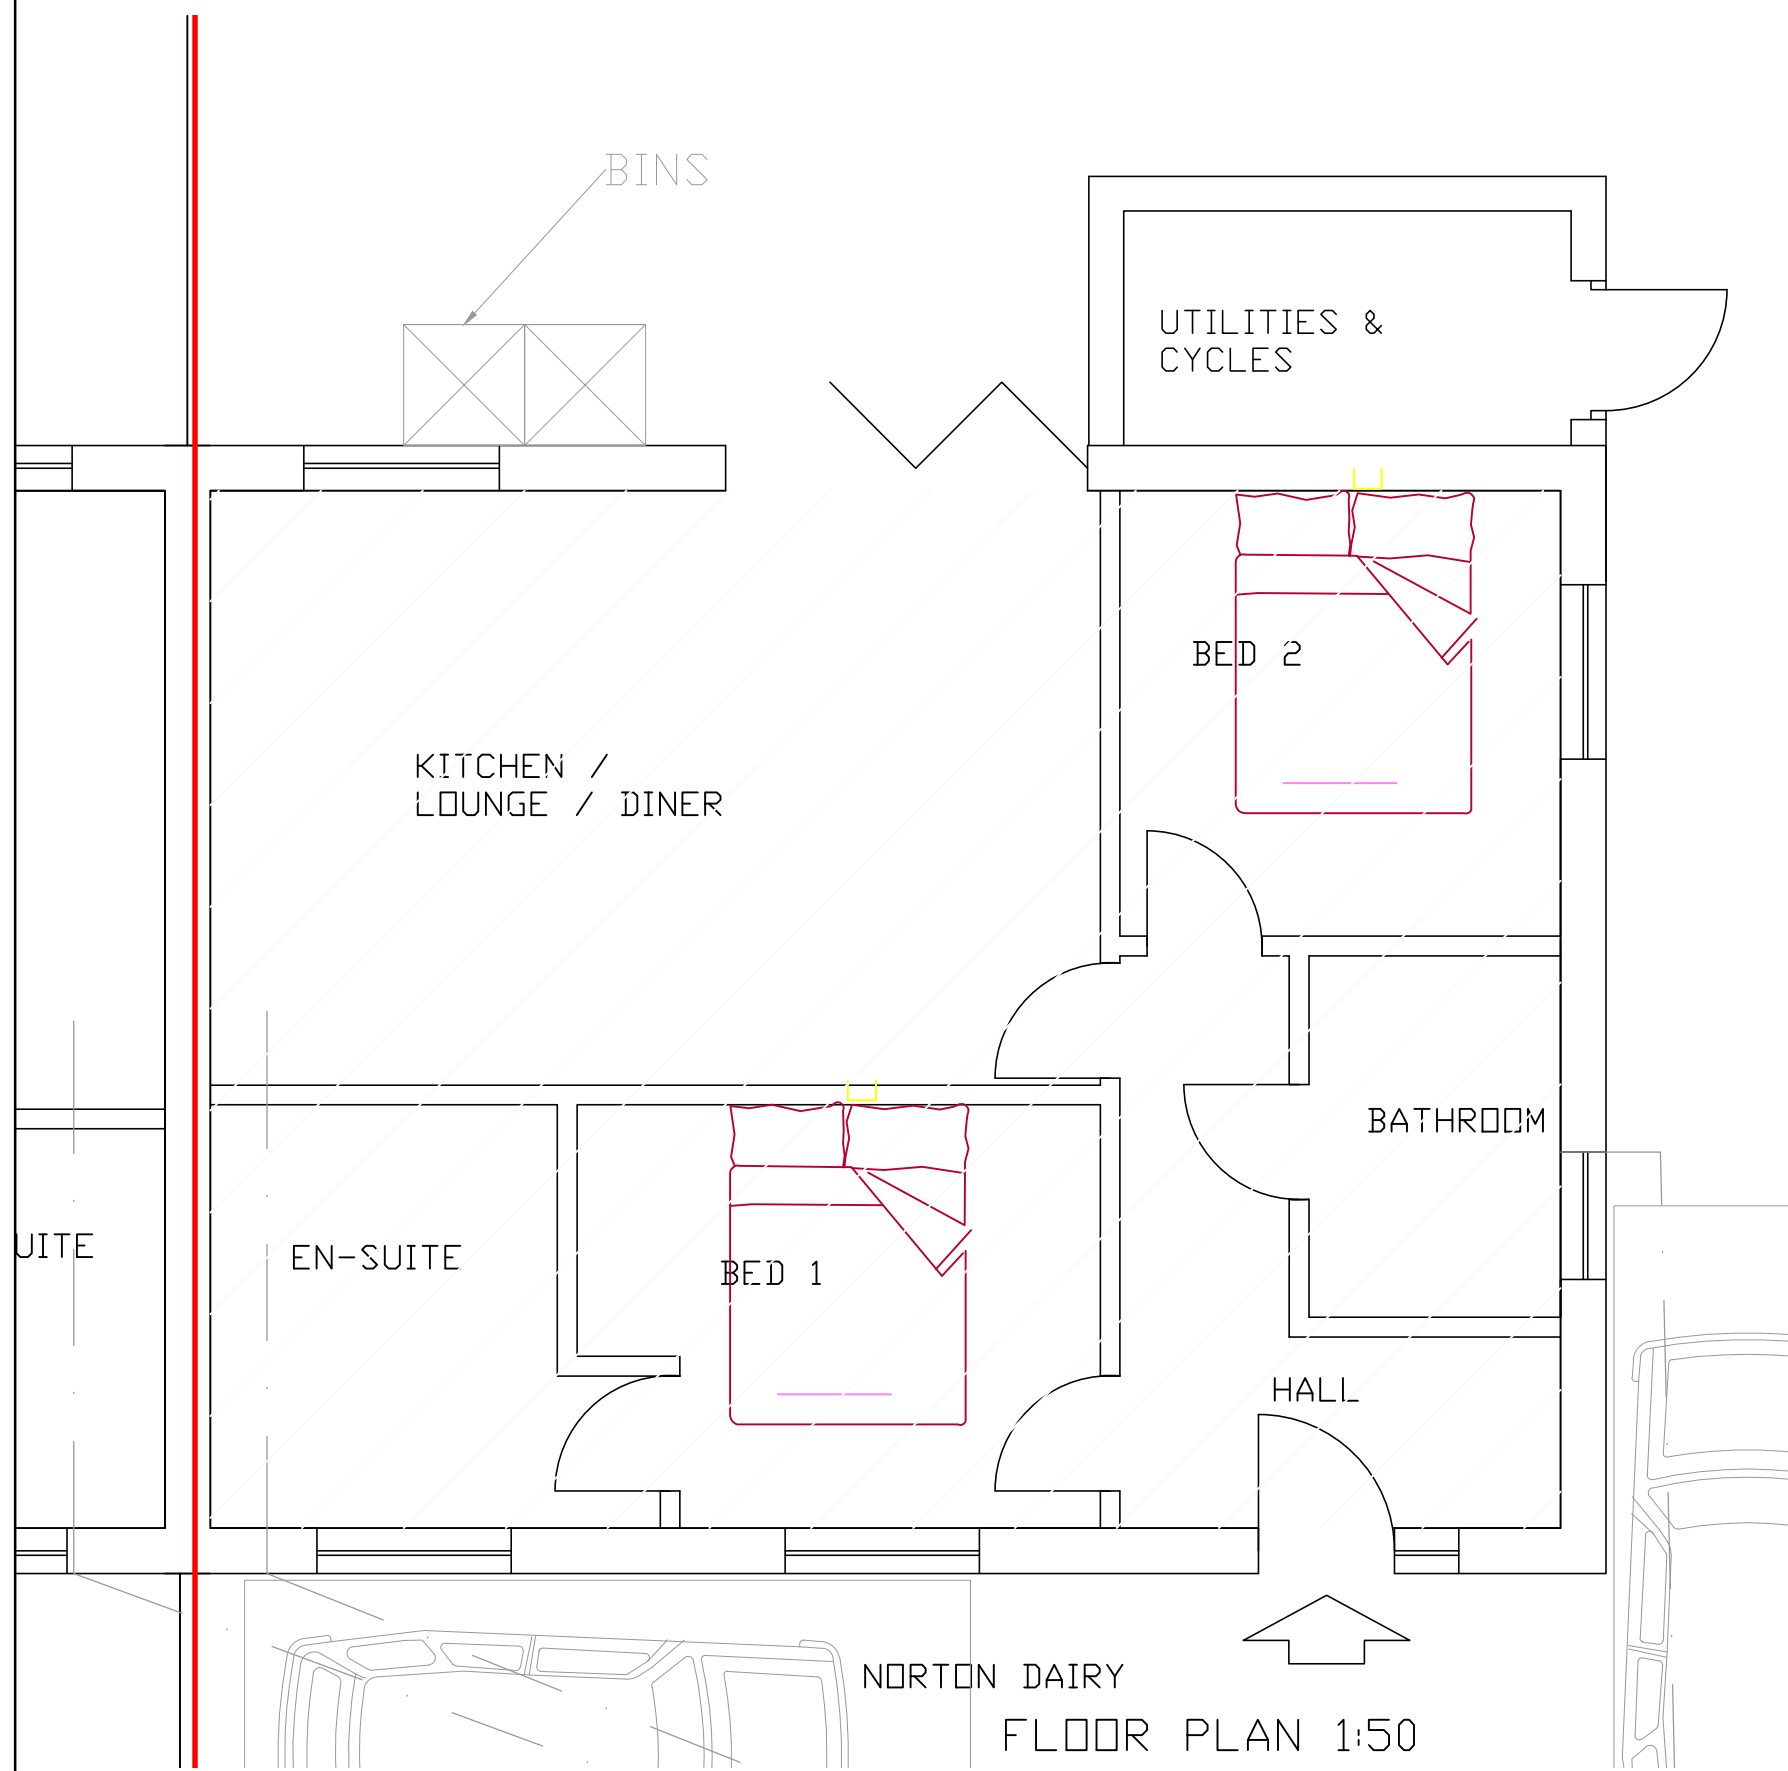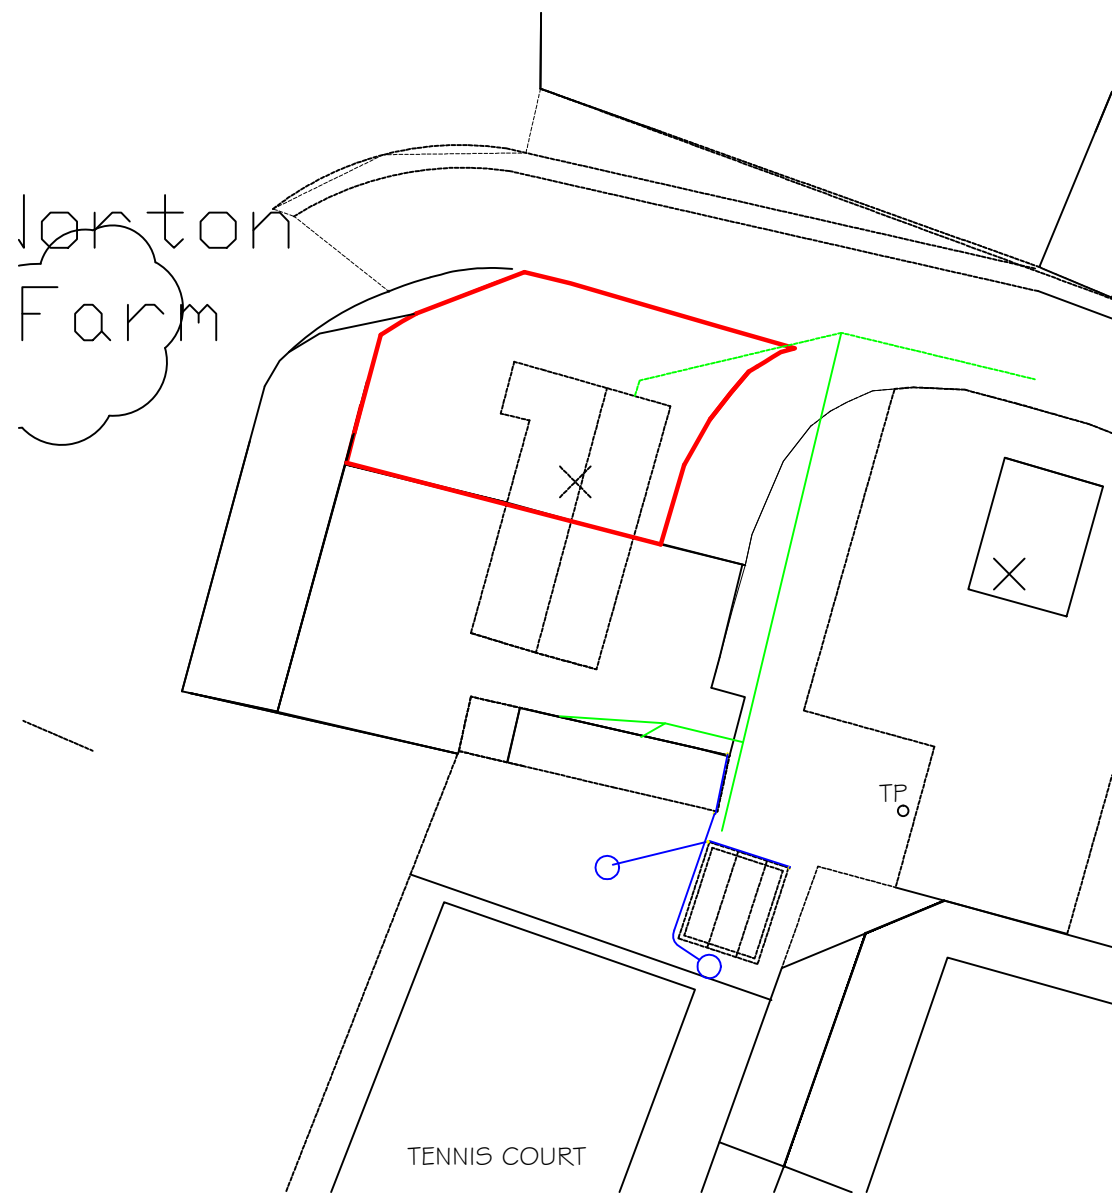


NORTON DAIRY FLOOR PLAN 1:50

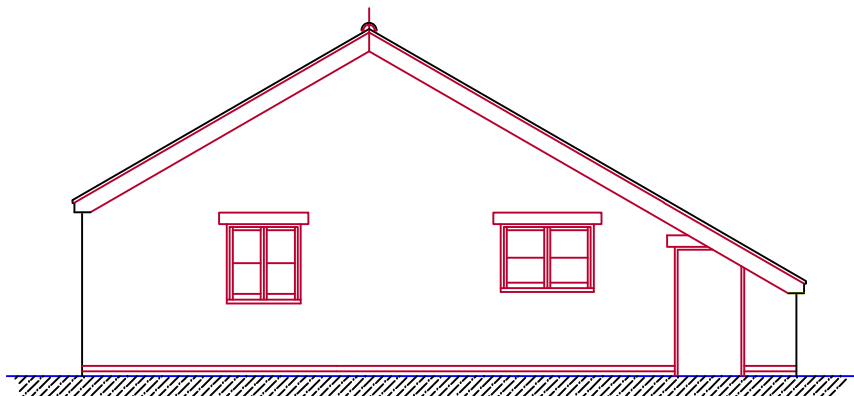


EASTER COTTAGE REAR ELEVATION

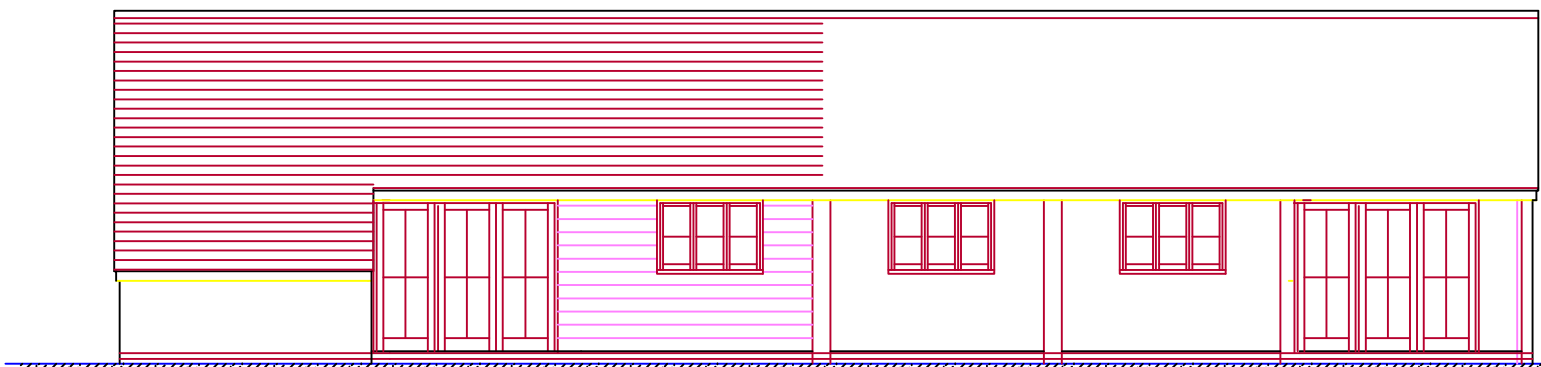

NORTON DAIRY REAR ELEVATION


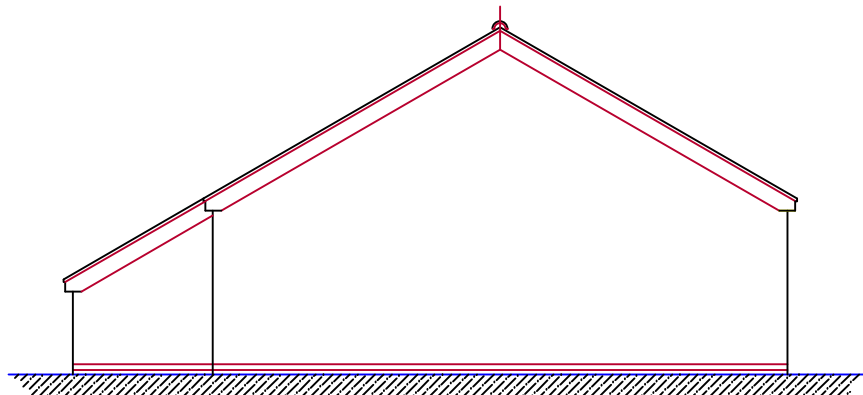


EASTER COTTAGE FRONT ELEVATION

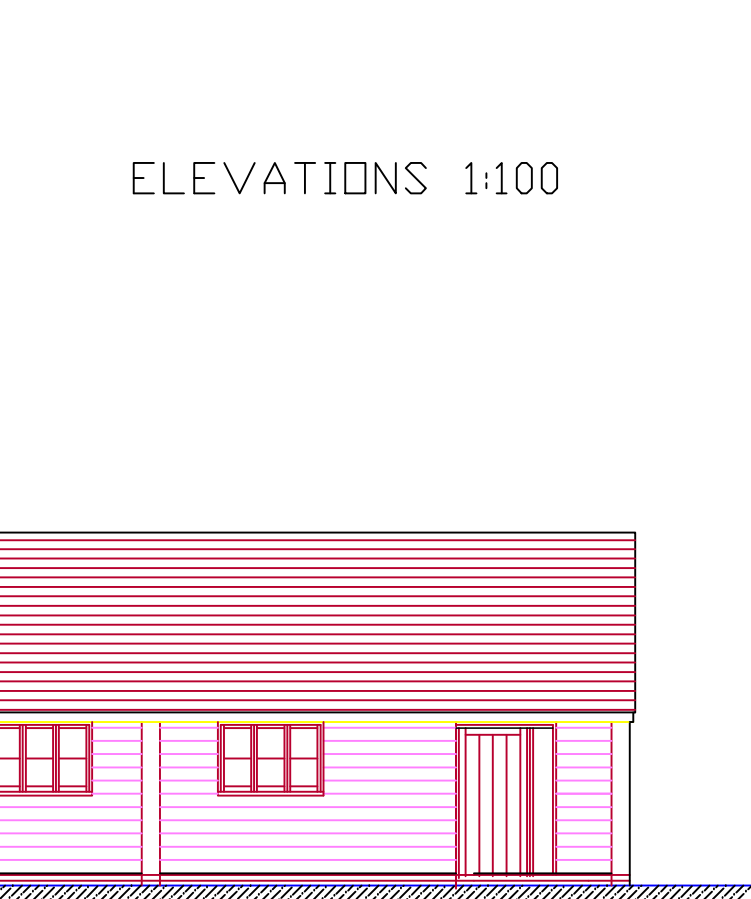

NORTON DAIRY FRONT ELEVATION

ELEVATIONS 1:100

  

All dimensions to be checked on site prior to commencement of work, except for planning purposes.

This drawing is the copyright of
CALDOTECH LTD
and may not be copied, altered or reproduced
in any way without written authority.

CALDOTECH LTD
11 THE PARADE
WILLOWHAYNE CRESCENT
EAST PRESTON
WEST SUSSEX BN16 1NS Telephone
01903 859176

BLOCK, SITE, FLOOR PLANS,
ELEVATIONS & ROOF PLAN
NORTON DAIRY
New House Farm, Norton Lane
Aldingbourne
Chichester
Sussex

CLIENT All In The Same Boat

a	Pond & cycles notation added	LG	25/4/14
Issue	Details	By	Date
SCALE	AS SHOWN on A2		
DATE	10.03.14		
DRAWING NUMBER	13071/NORTON DAIRY a		