



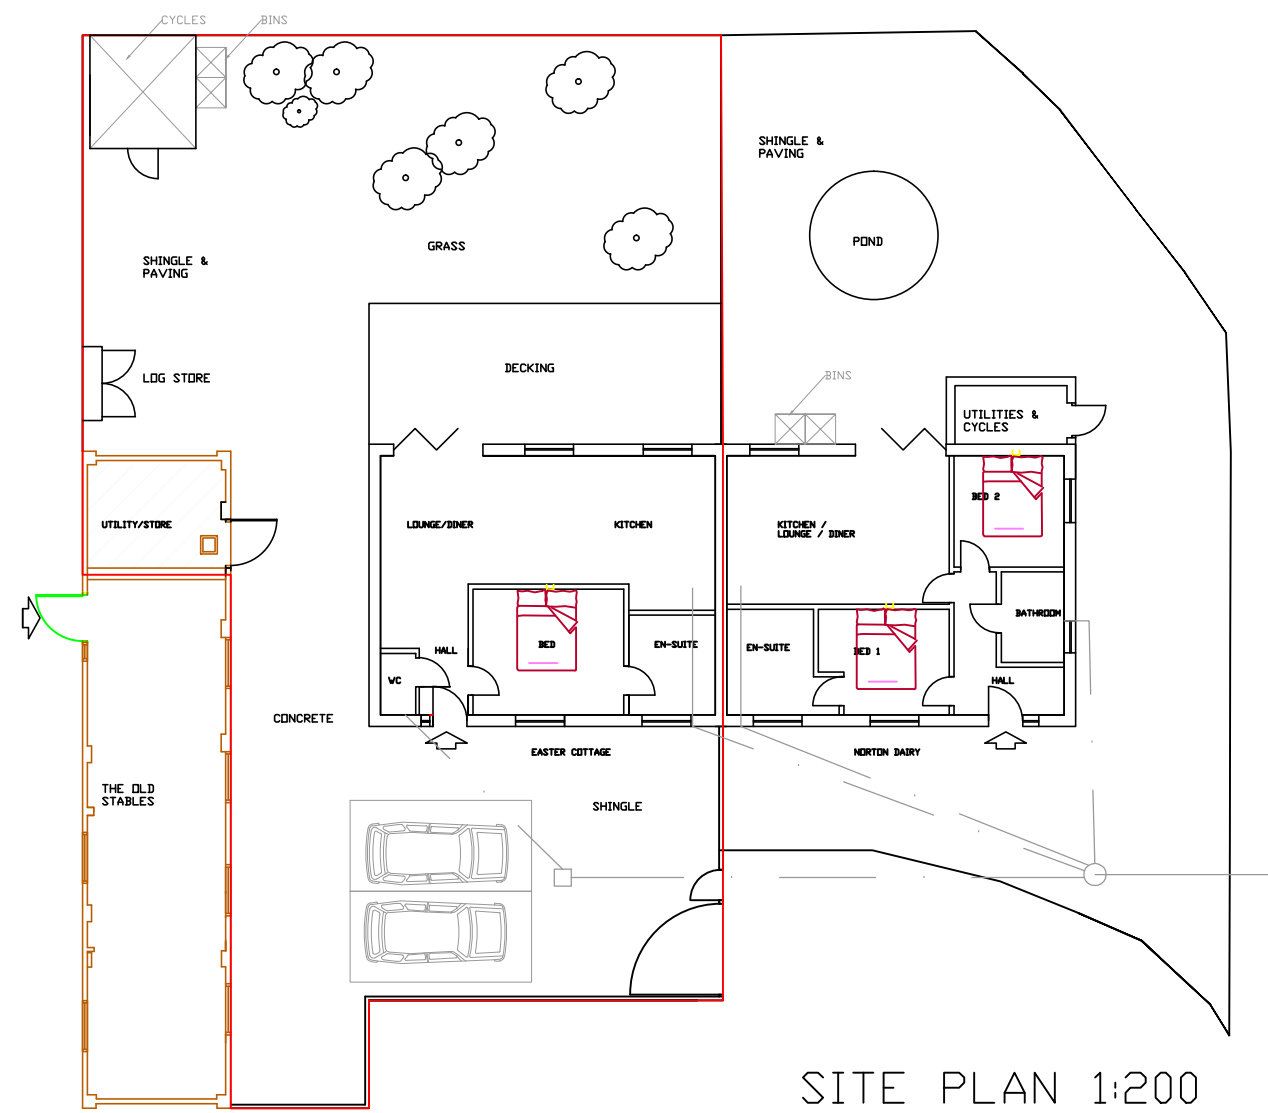


SITE PLAN 1:200




ROOF PLAN 1:200

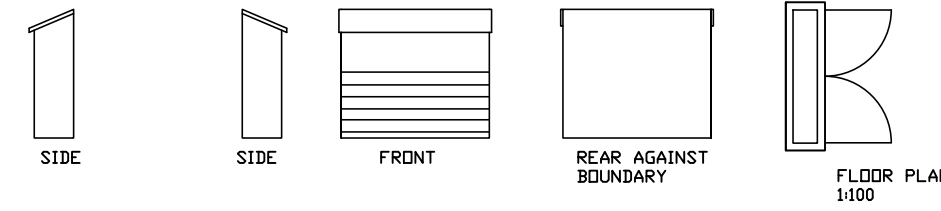

LOG STORE
ELEVATIONS
1:100

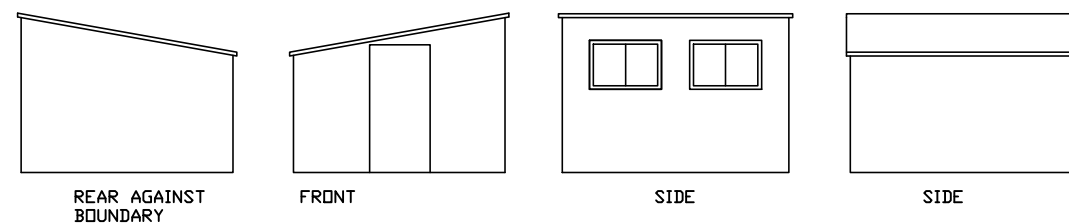

CYCLE STORE
ELEVATIONS -
1:100

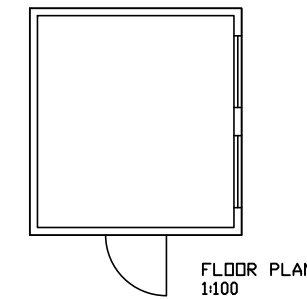

FLOOR PLAN
1:100

Norton
Farm



TENNIS COURT
BLOCK PLAN 1:500

LOUNGE/DINER

KITCHEN

HALL


WC

BED

EN-SUITE

EASTER COTTAGE

FLOOR PLAN 1:50

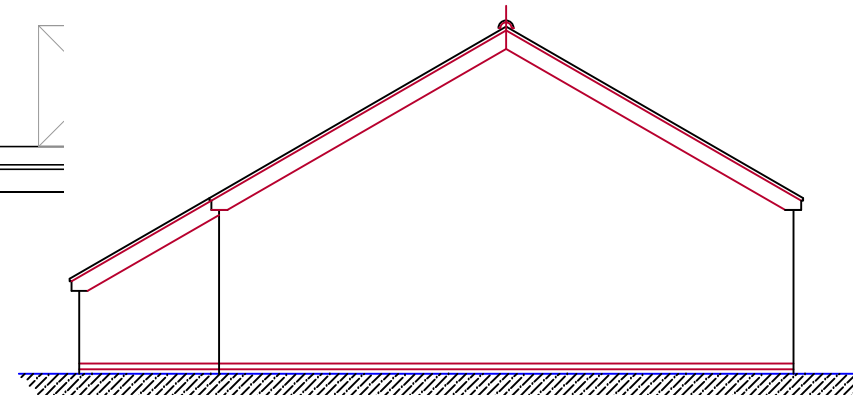

K
L




EASTER COTTAGE
FRONT ELEVATION

NORTON DAIRY
FRONT ELEVATION


5 0 5 10 15 20 25
Scale bar 1:500

5 0 10 20 30 40 50
Scale bar 1:1250

ELEVATIONS 1:100

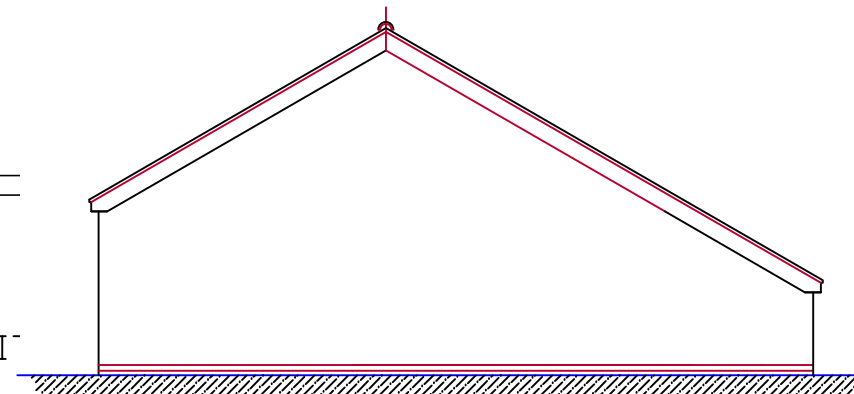

EN-SUI

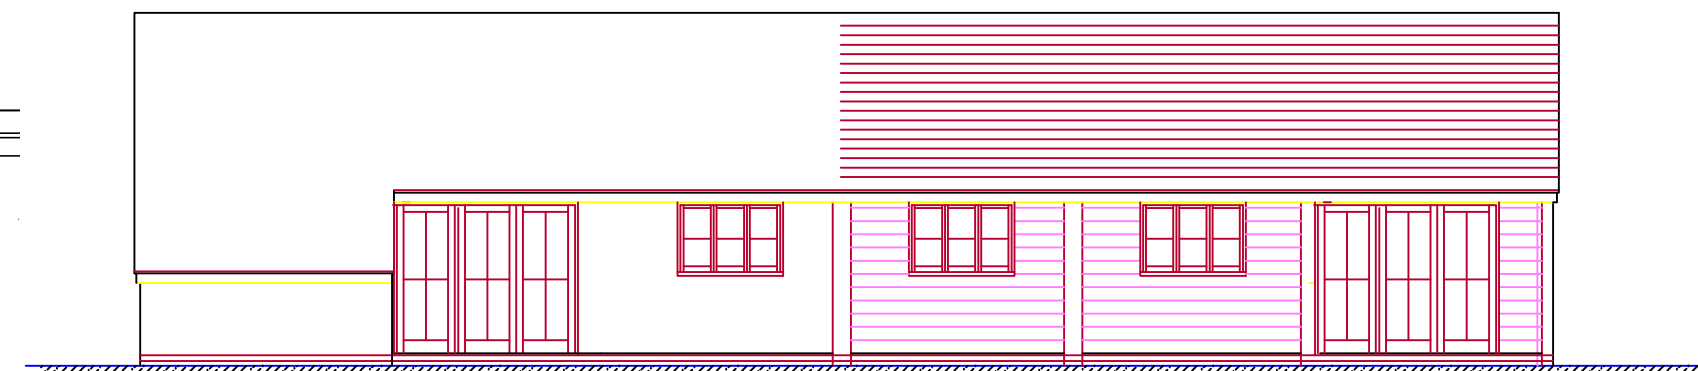

NORTON DAIRY
REAR ELEVATION

EASTER COTTAGE
REAR ELEVATION

All dimensions to be checked on site prior to commencement of work, except for planning purposes.

This drawing is the copyright of
CALDOTECH LTD
and may not be copied, altered or reproduced
in any way without written authority.

CALDOTECH LTD
11 THE PARADE
WILLOWHAYNE CRESCENT
EAST PRESTON
WEST SUSSEX BN16 1NS Telephone
01903 859176

BLOCK, SITE, FLOOR PLANS,
ELEVATIONS & ROOF PLAN
EASTER COTTAGE
Old Dairy Lane, Norton Lane
Aldingbourne
Chichester
Sussex

CLIENT All In The Same Boat

a	Issue	Details	LG	By	Date
SCALE	AS SHOWN on A2				
DATE	10.03.14				
DRAWING NUMBER	13071/EASTER COTT a				