





ELEVATIONS 1:100

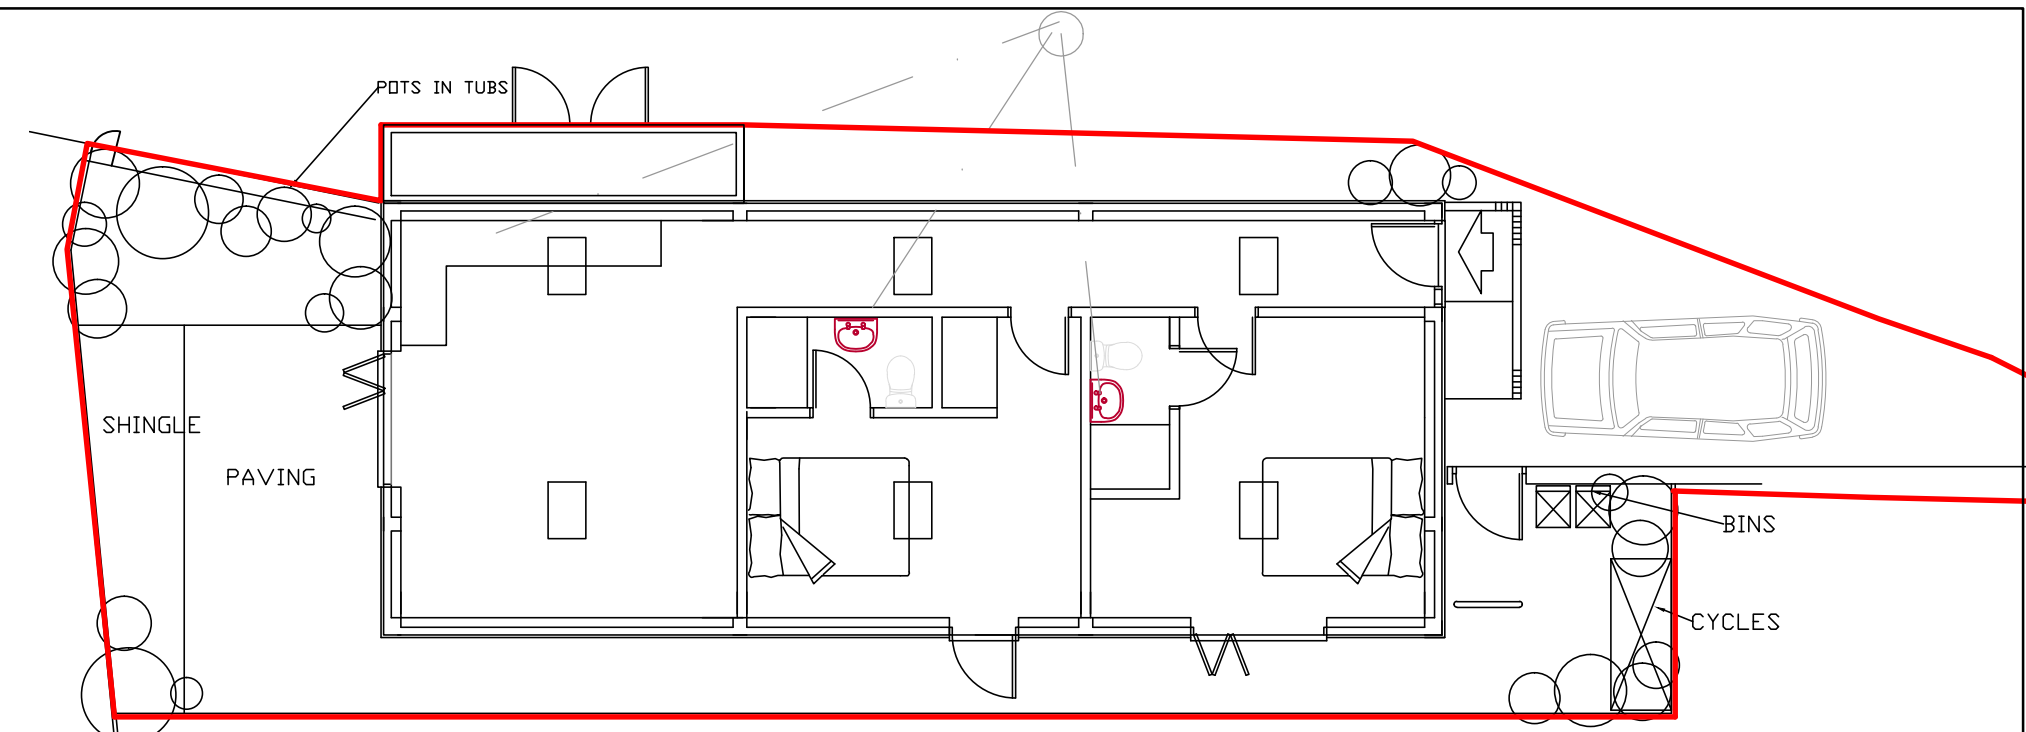




SITE PLAN 1:100

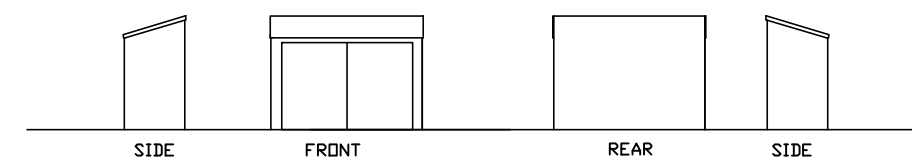


CYCLE STORE ELEVATIONS 1:100

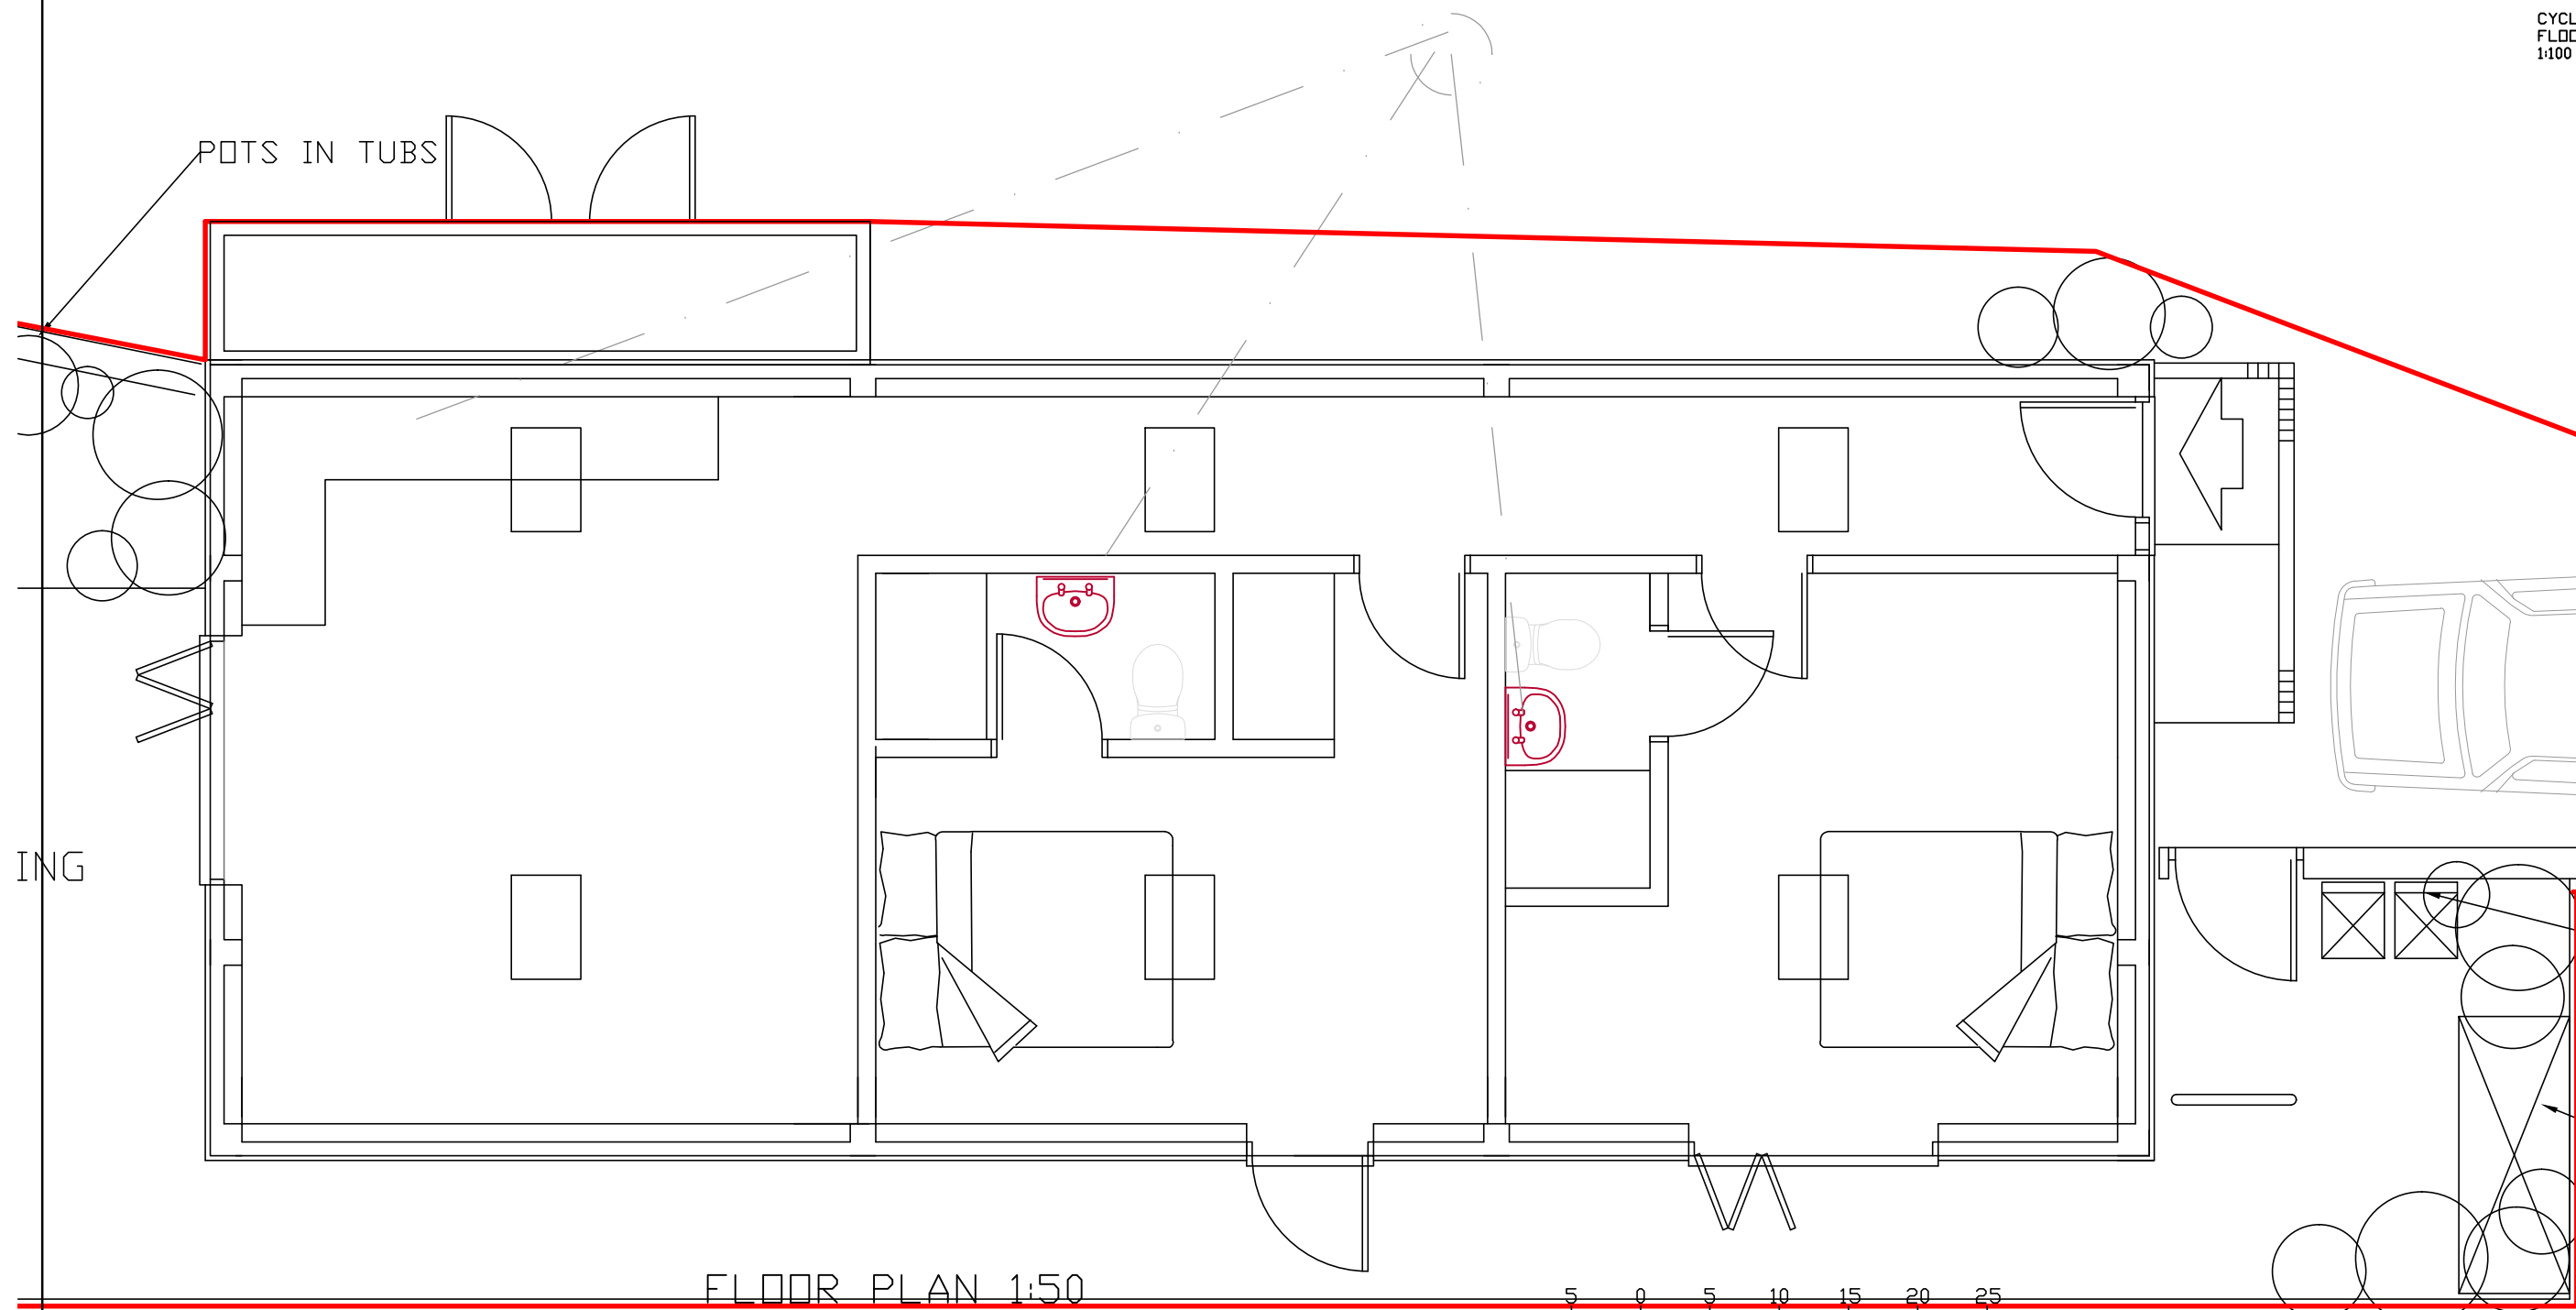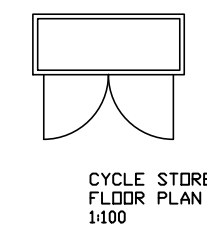

FLOOR PLAN 1:50

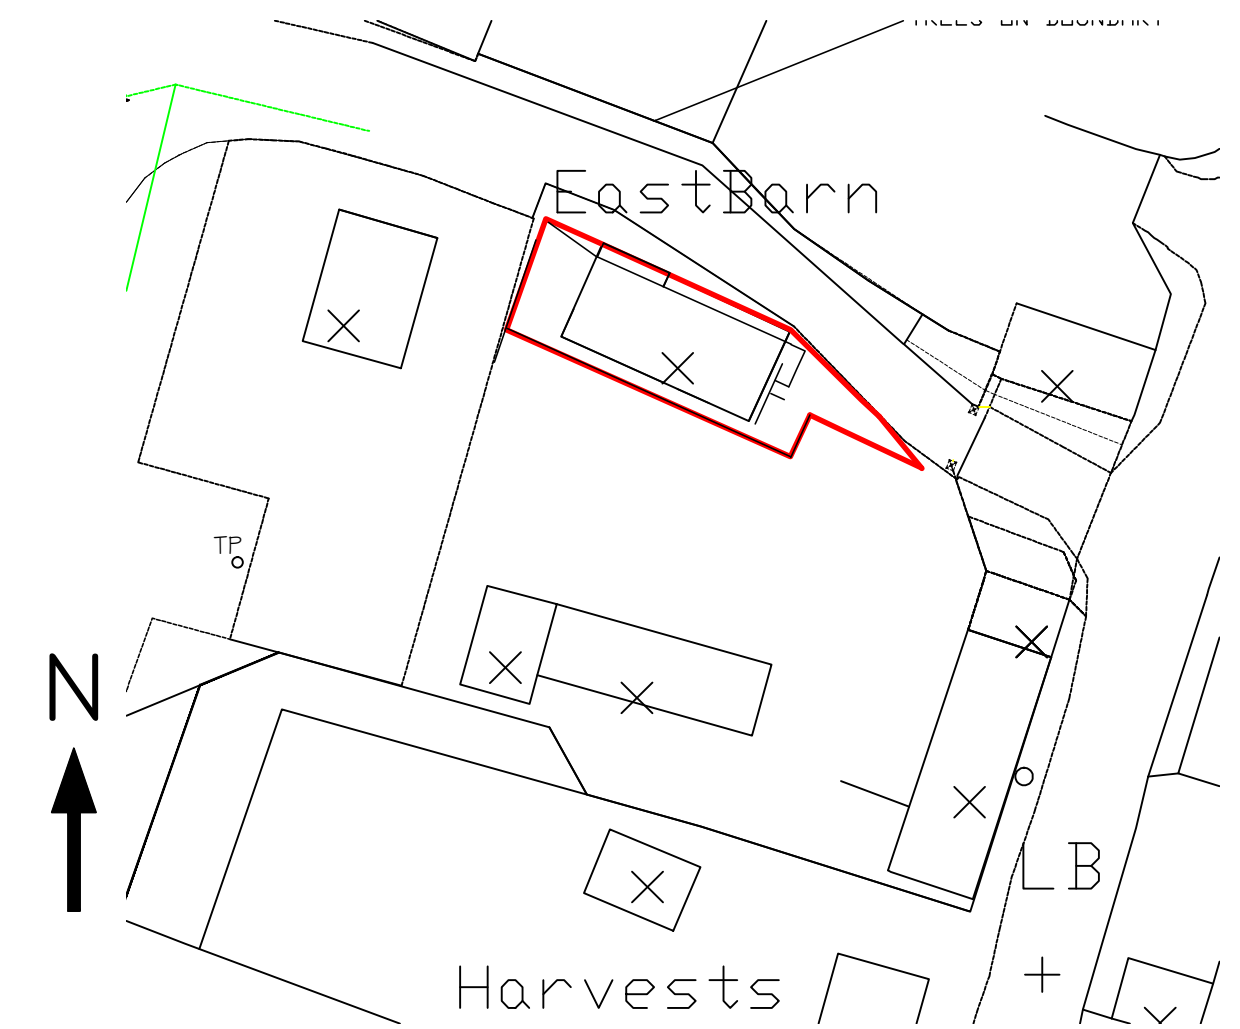  

BLOCK PLAN 1:500

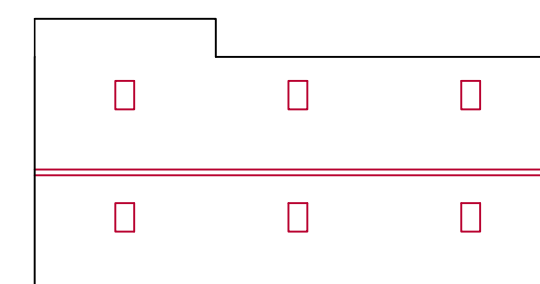

ROOF PLAN 1:200

All dimensions to be checked on site prior to commencement of work, except for planning purposes.					
This drawing is the copyright of CALDOTECH LTD and may not be copied, altered or reproduced in any way without written authority.					
CALDOTECH LTD 11 THE PARADE WILLOWHAYNE CRESCENT EAST PRESTON WEST SUSSEX BN16 1NS Telephone 01903 859176					
BLOCK, FLOOR PLANS, ELEVATIONS & ROOF PLAN EAST BARN Old Dairy Lane, Norton Lane Aldingbourne Chichester Sussex					
CLIENT All In The Same Boat					
a	notation added/ scale amend	LG	25/4/14		
Issue	Details	By	Date		
SCALE AS SHOWN on A2					
DATE 10.03.14					
DRAWING NUMBER 13071/EAST BARN a					