


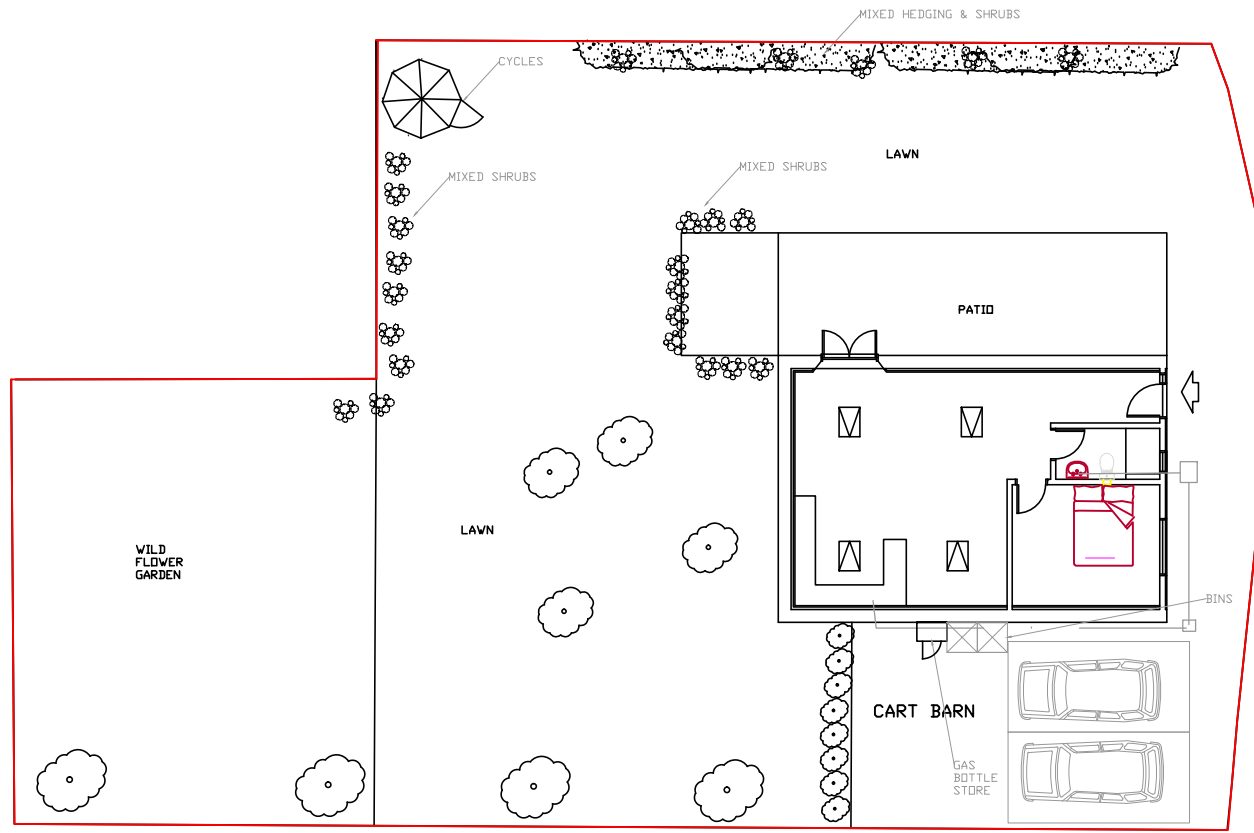


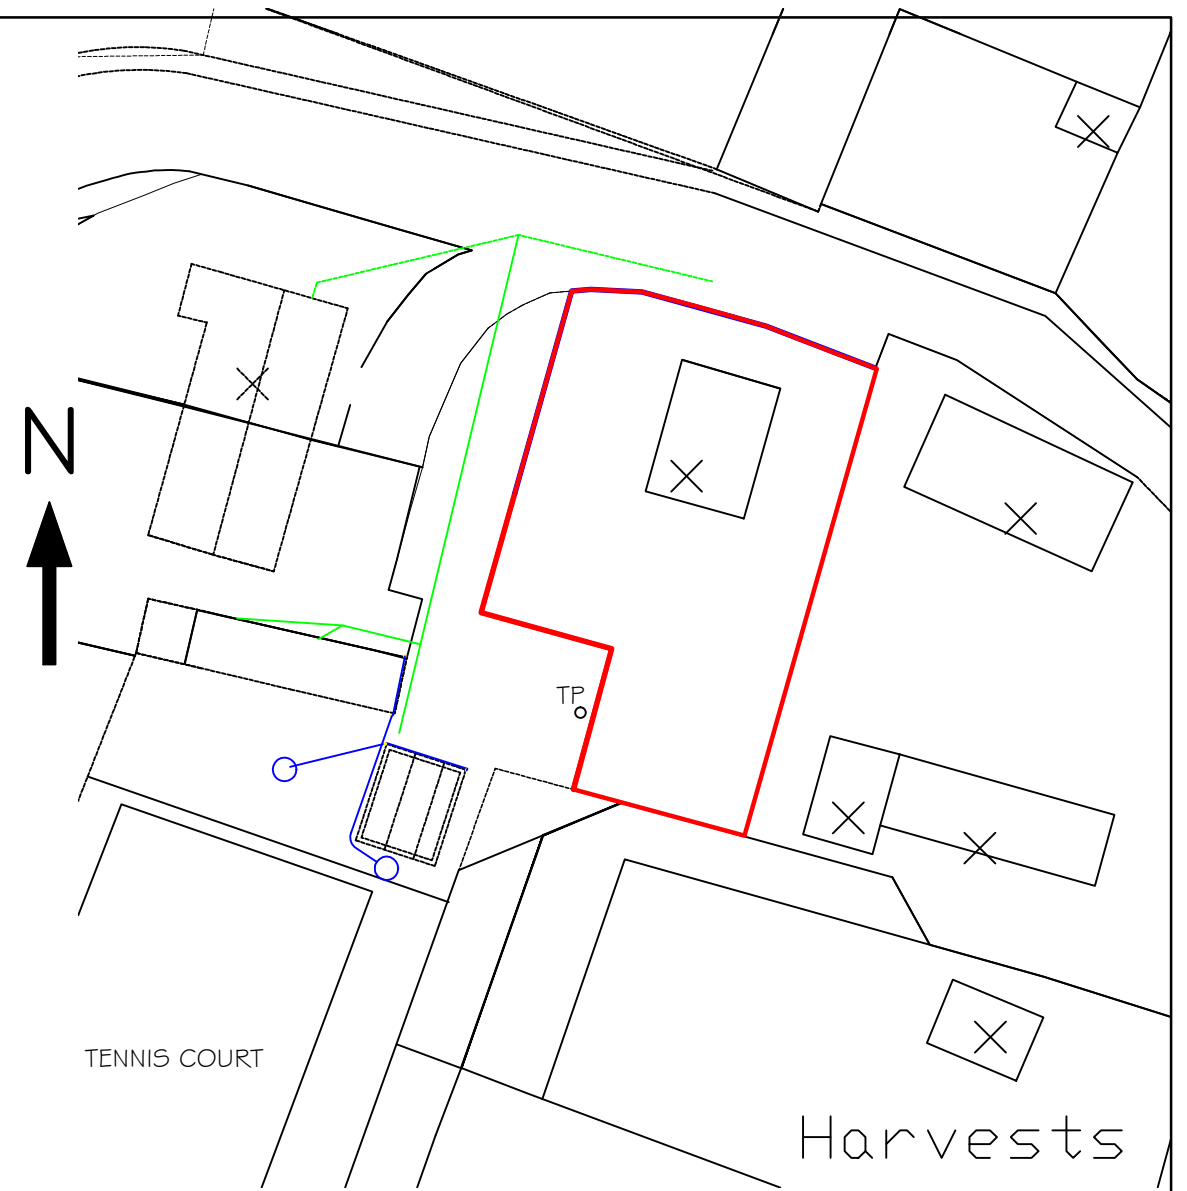


SITE PLAN 1:200

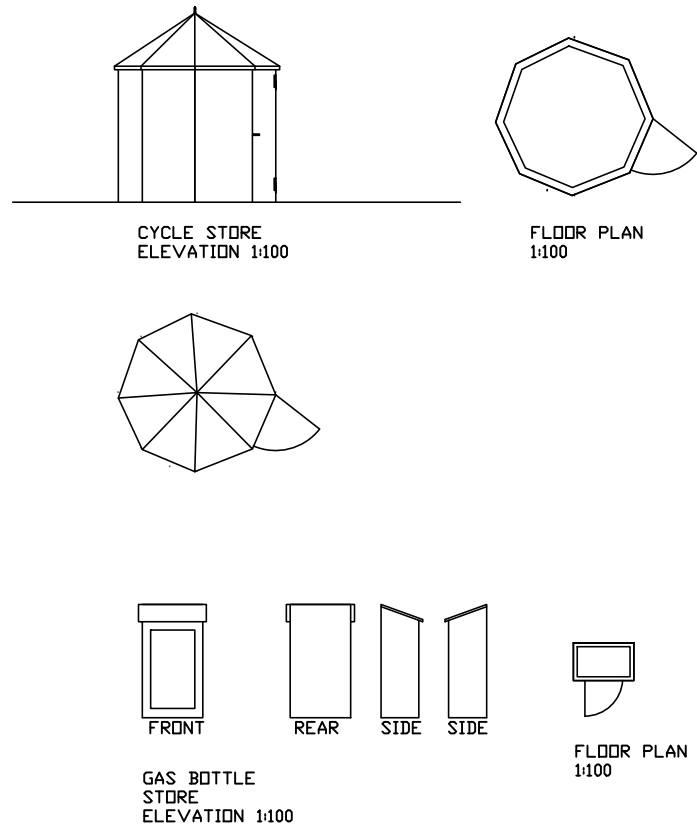


BLOCK PLAN 1:500

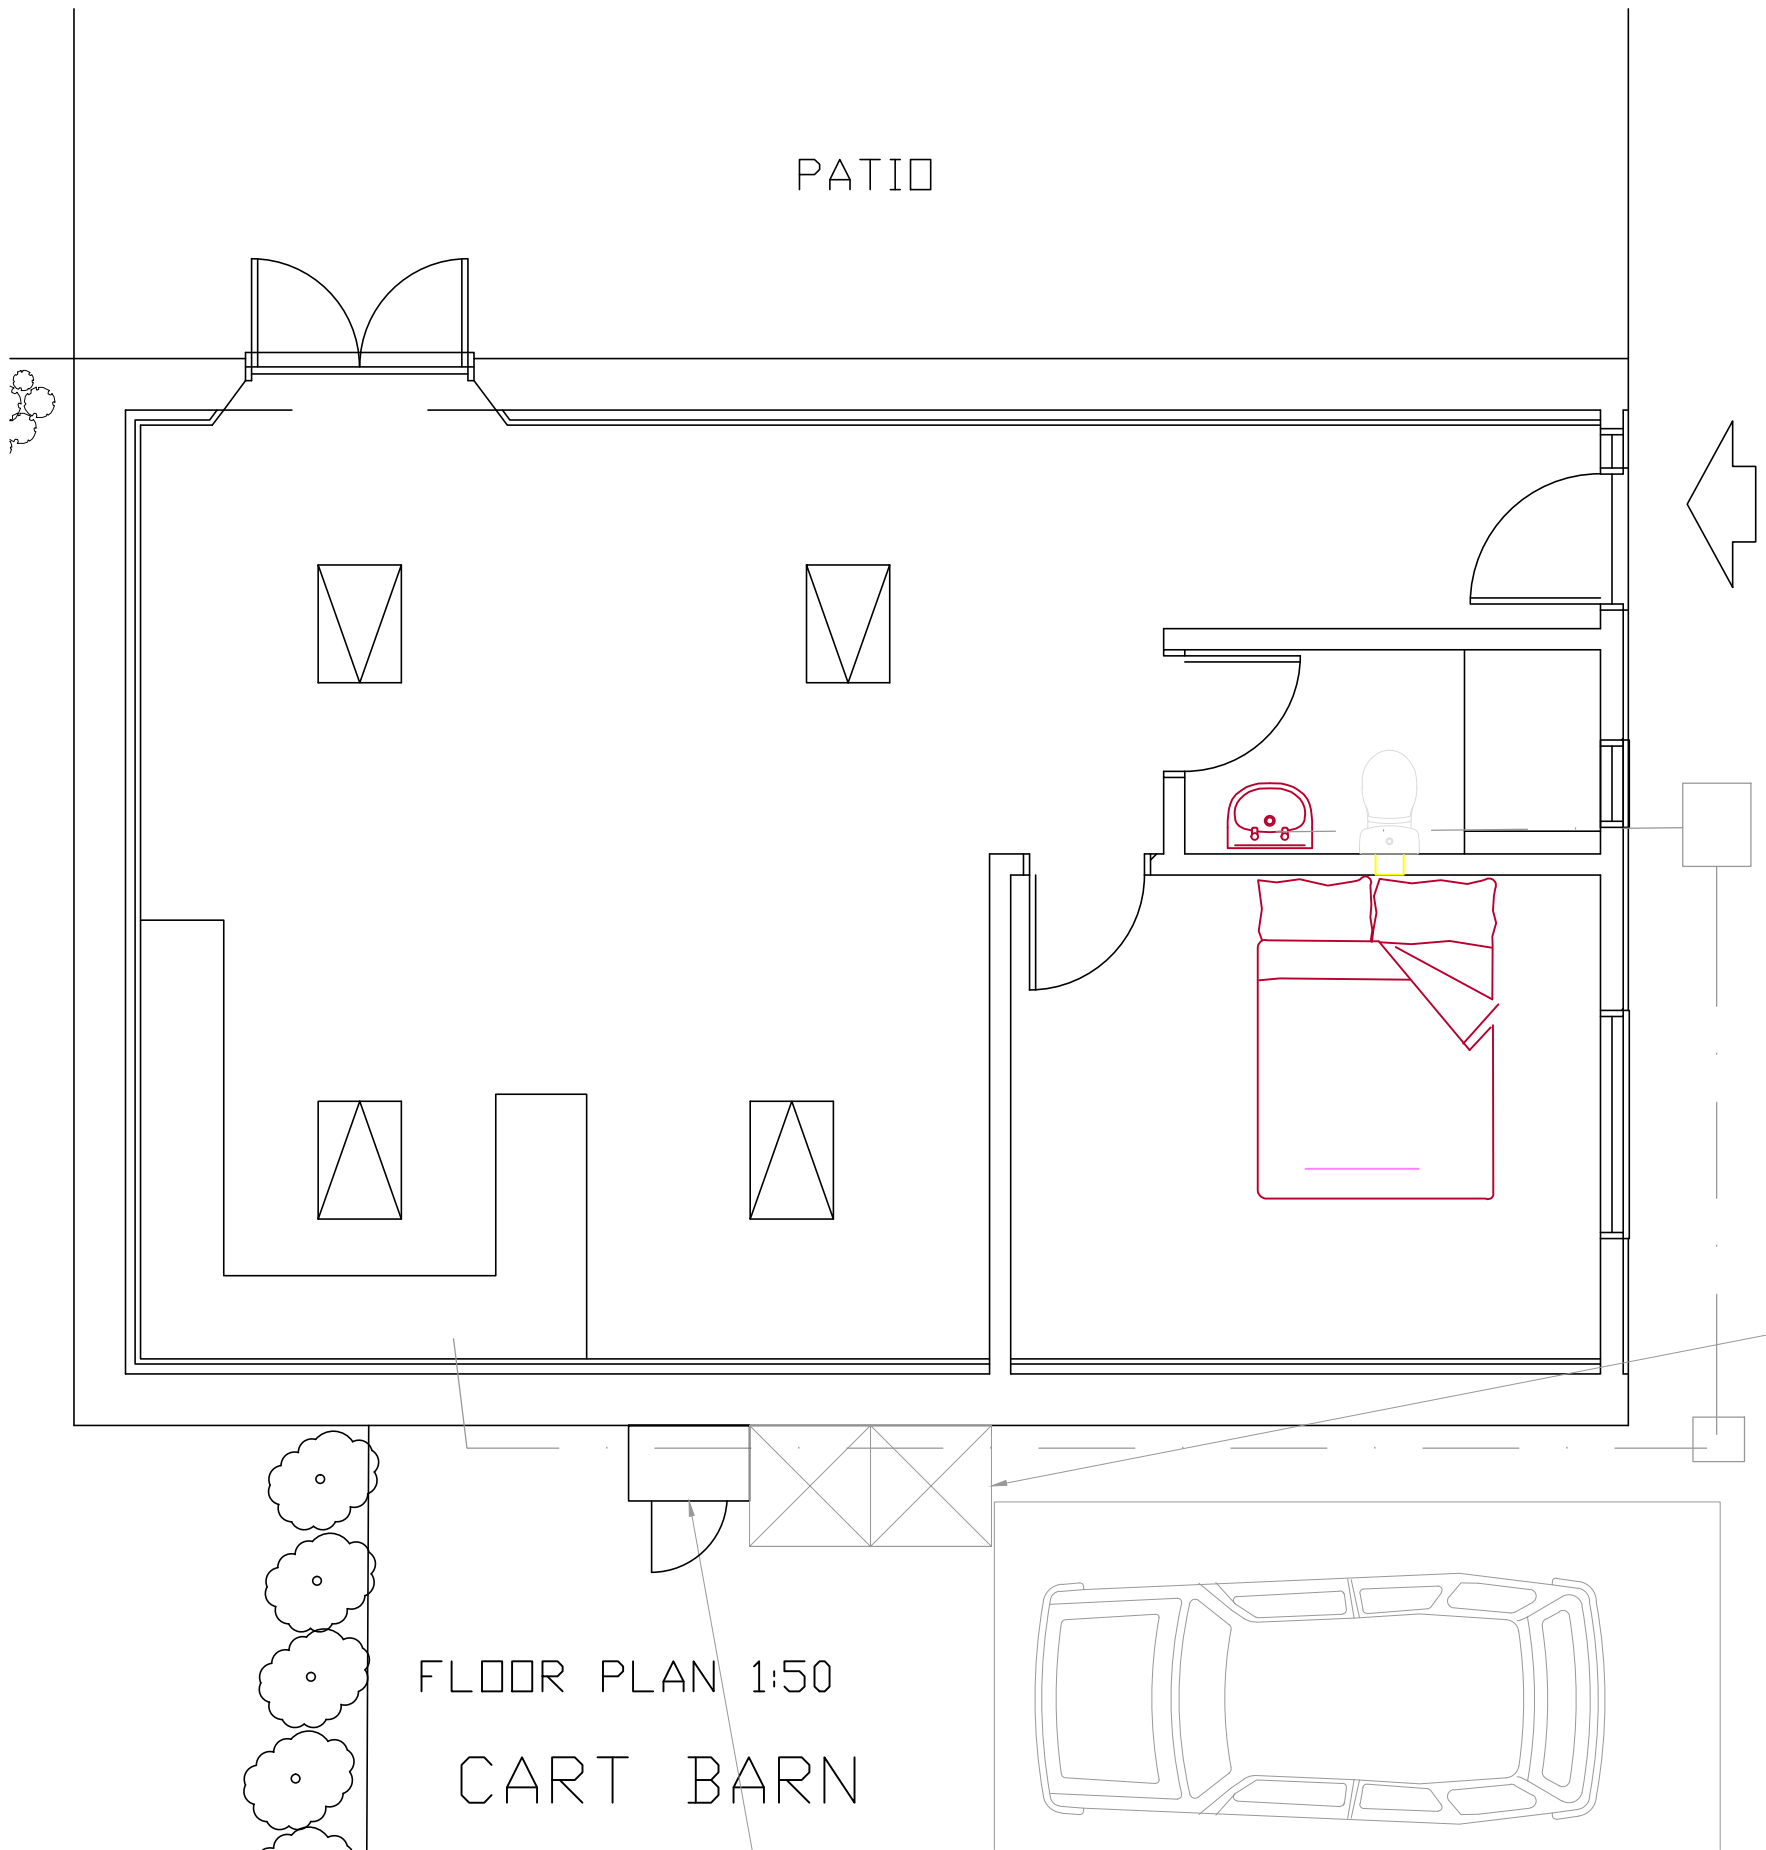


FLOOR PLAN 1:50
CART BARN

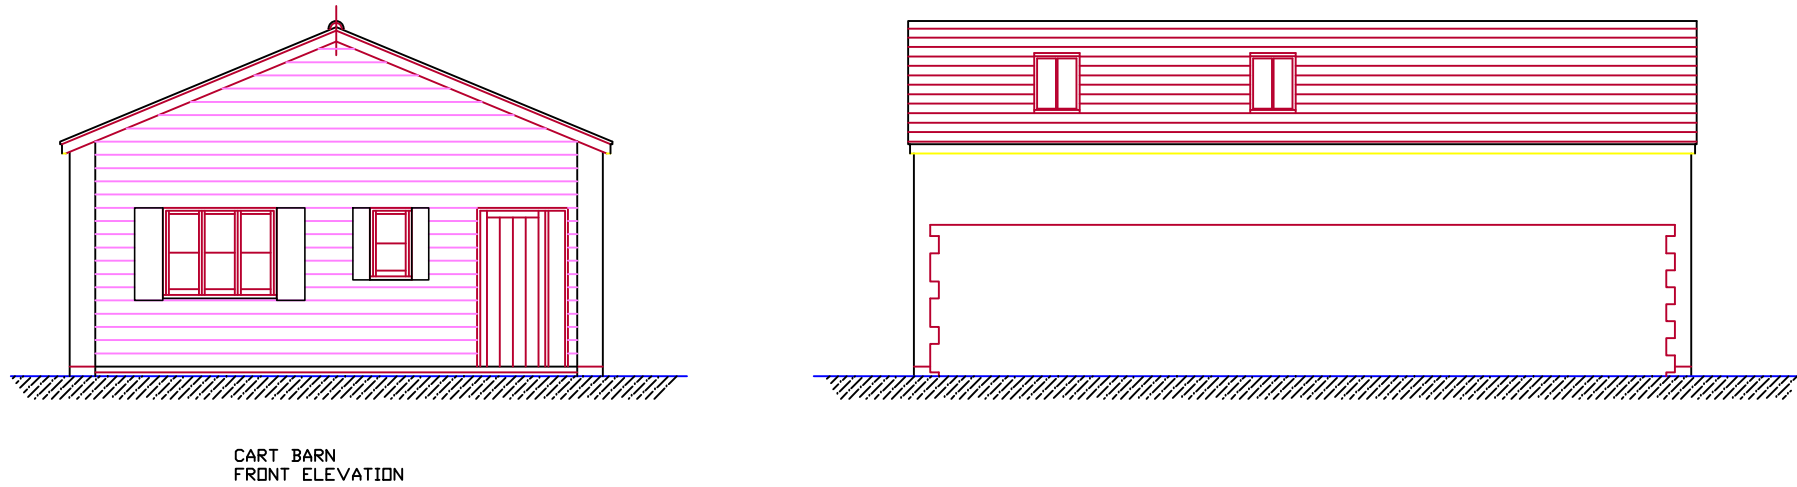


ELEVATIONS 1:100

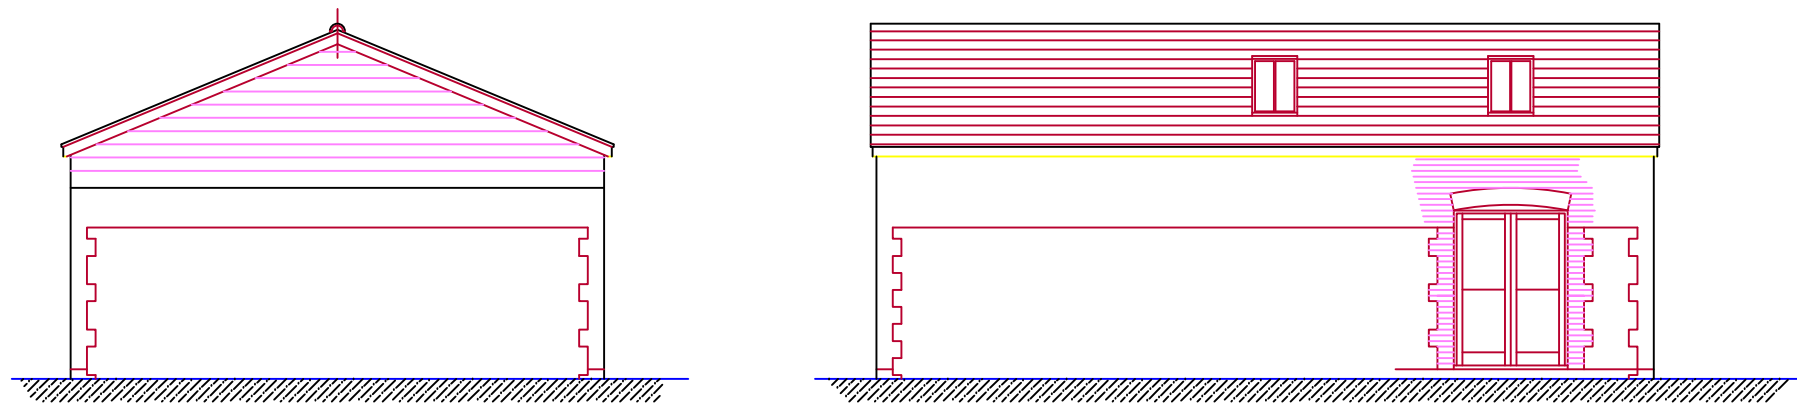

CART BARN
REAR ELEVATION

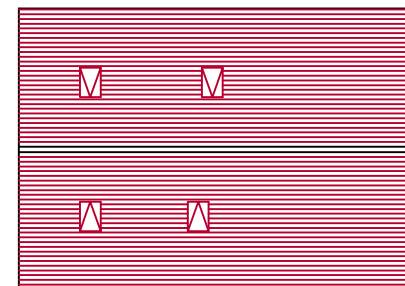

ROOF PLAN 1:200

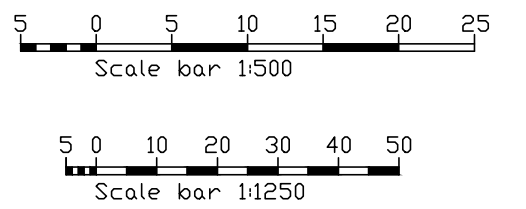

All dimensions to be checked on site prior to commencement of work, except for planning purposes.			
This drawing is the copyright of CALDOTECH LTD and may not be copied, altered or reproduced in any way without written authority.			
CALDOTECH LTD			
11 THE PARADE WILLOWHAYNE CRESCENT EAST PRESTON WEST SUSSEX BN16 1NS Telephone 01903 859176			
BLOCK, FLOOR PLANS, ELEVATIONS, SITE AND ROOF PLAN CART BARN Old Dairy Lane, Norton Lane Aldingbourne Chichester Sussex			
CLIENT All In The Same Boat			
a	Landscape and outbuildings added	LG	25/4/14
Issue	Details	By	Date
SCALE	AS SHOWN on A2		
DATE	10.03.14		
DRAWING NUMBER	13071/CART BARN a		